



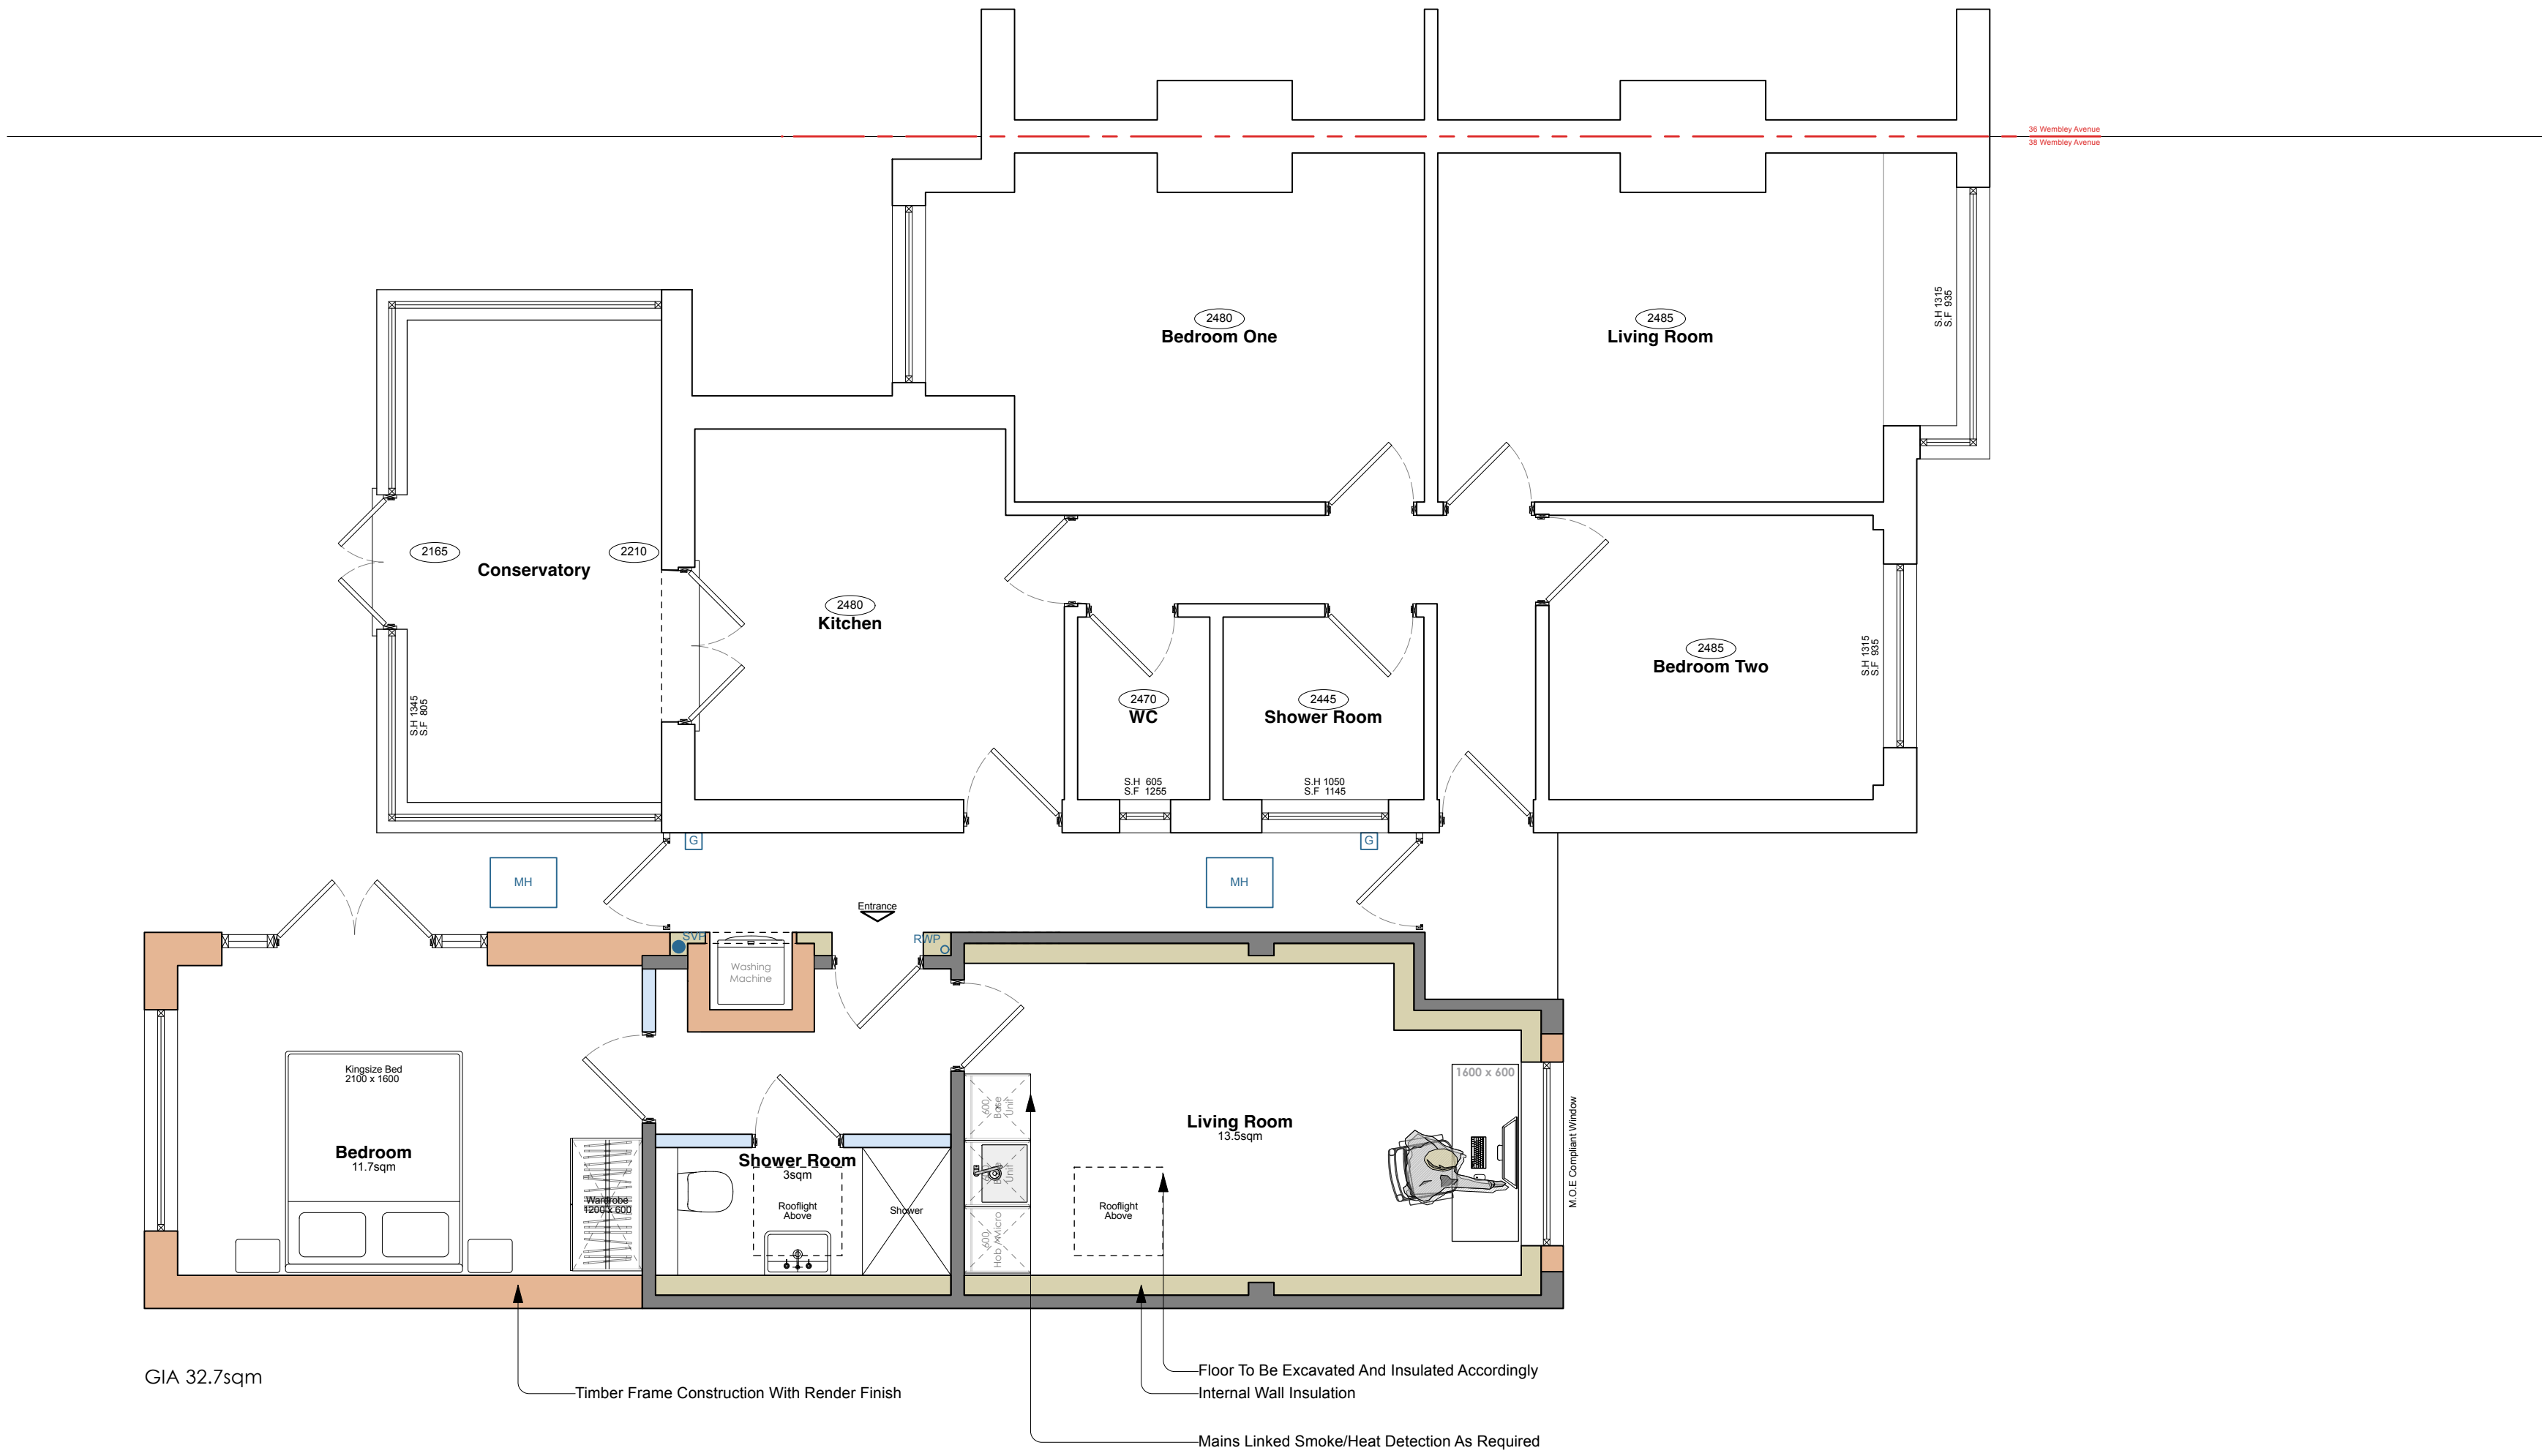

1 Ground Floor Plan  
Scale: 1:50

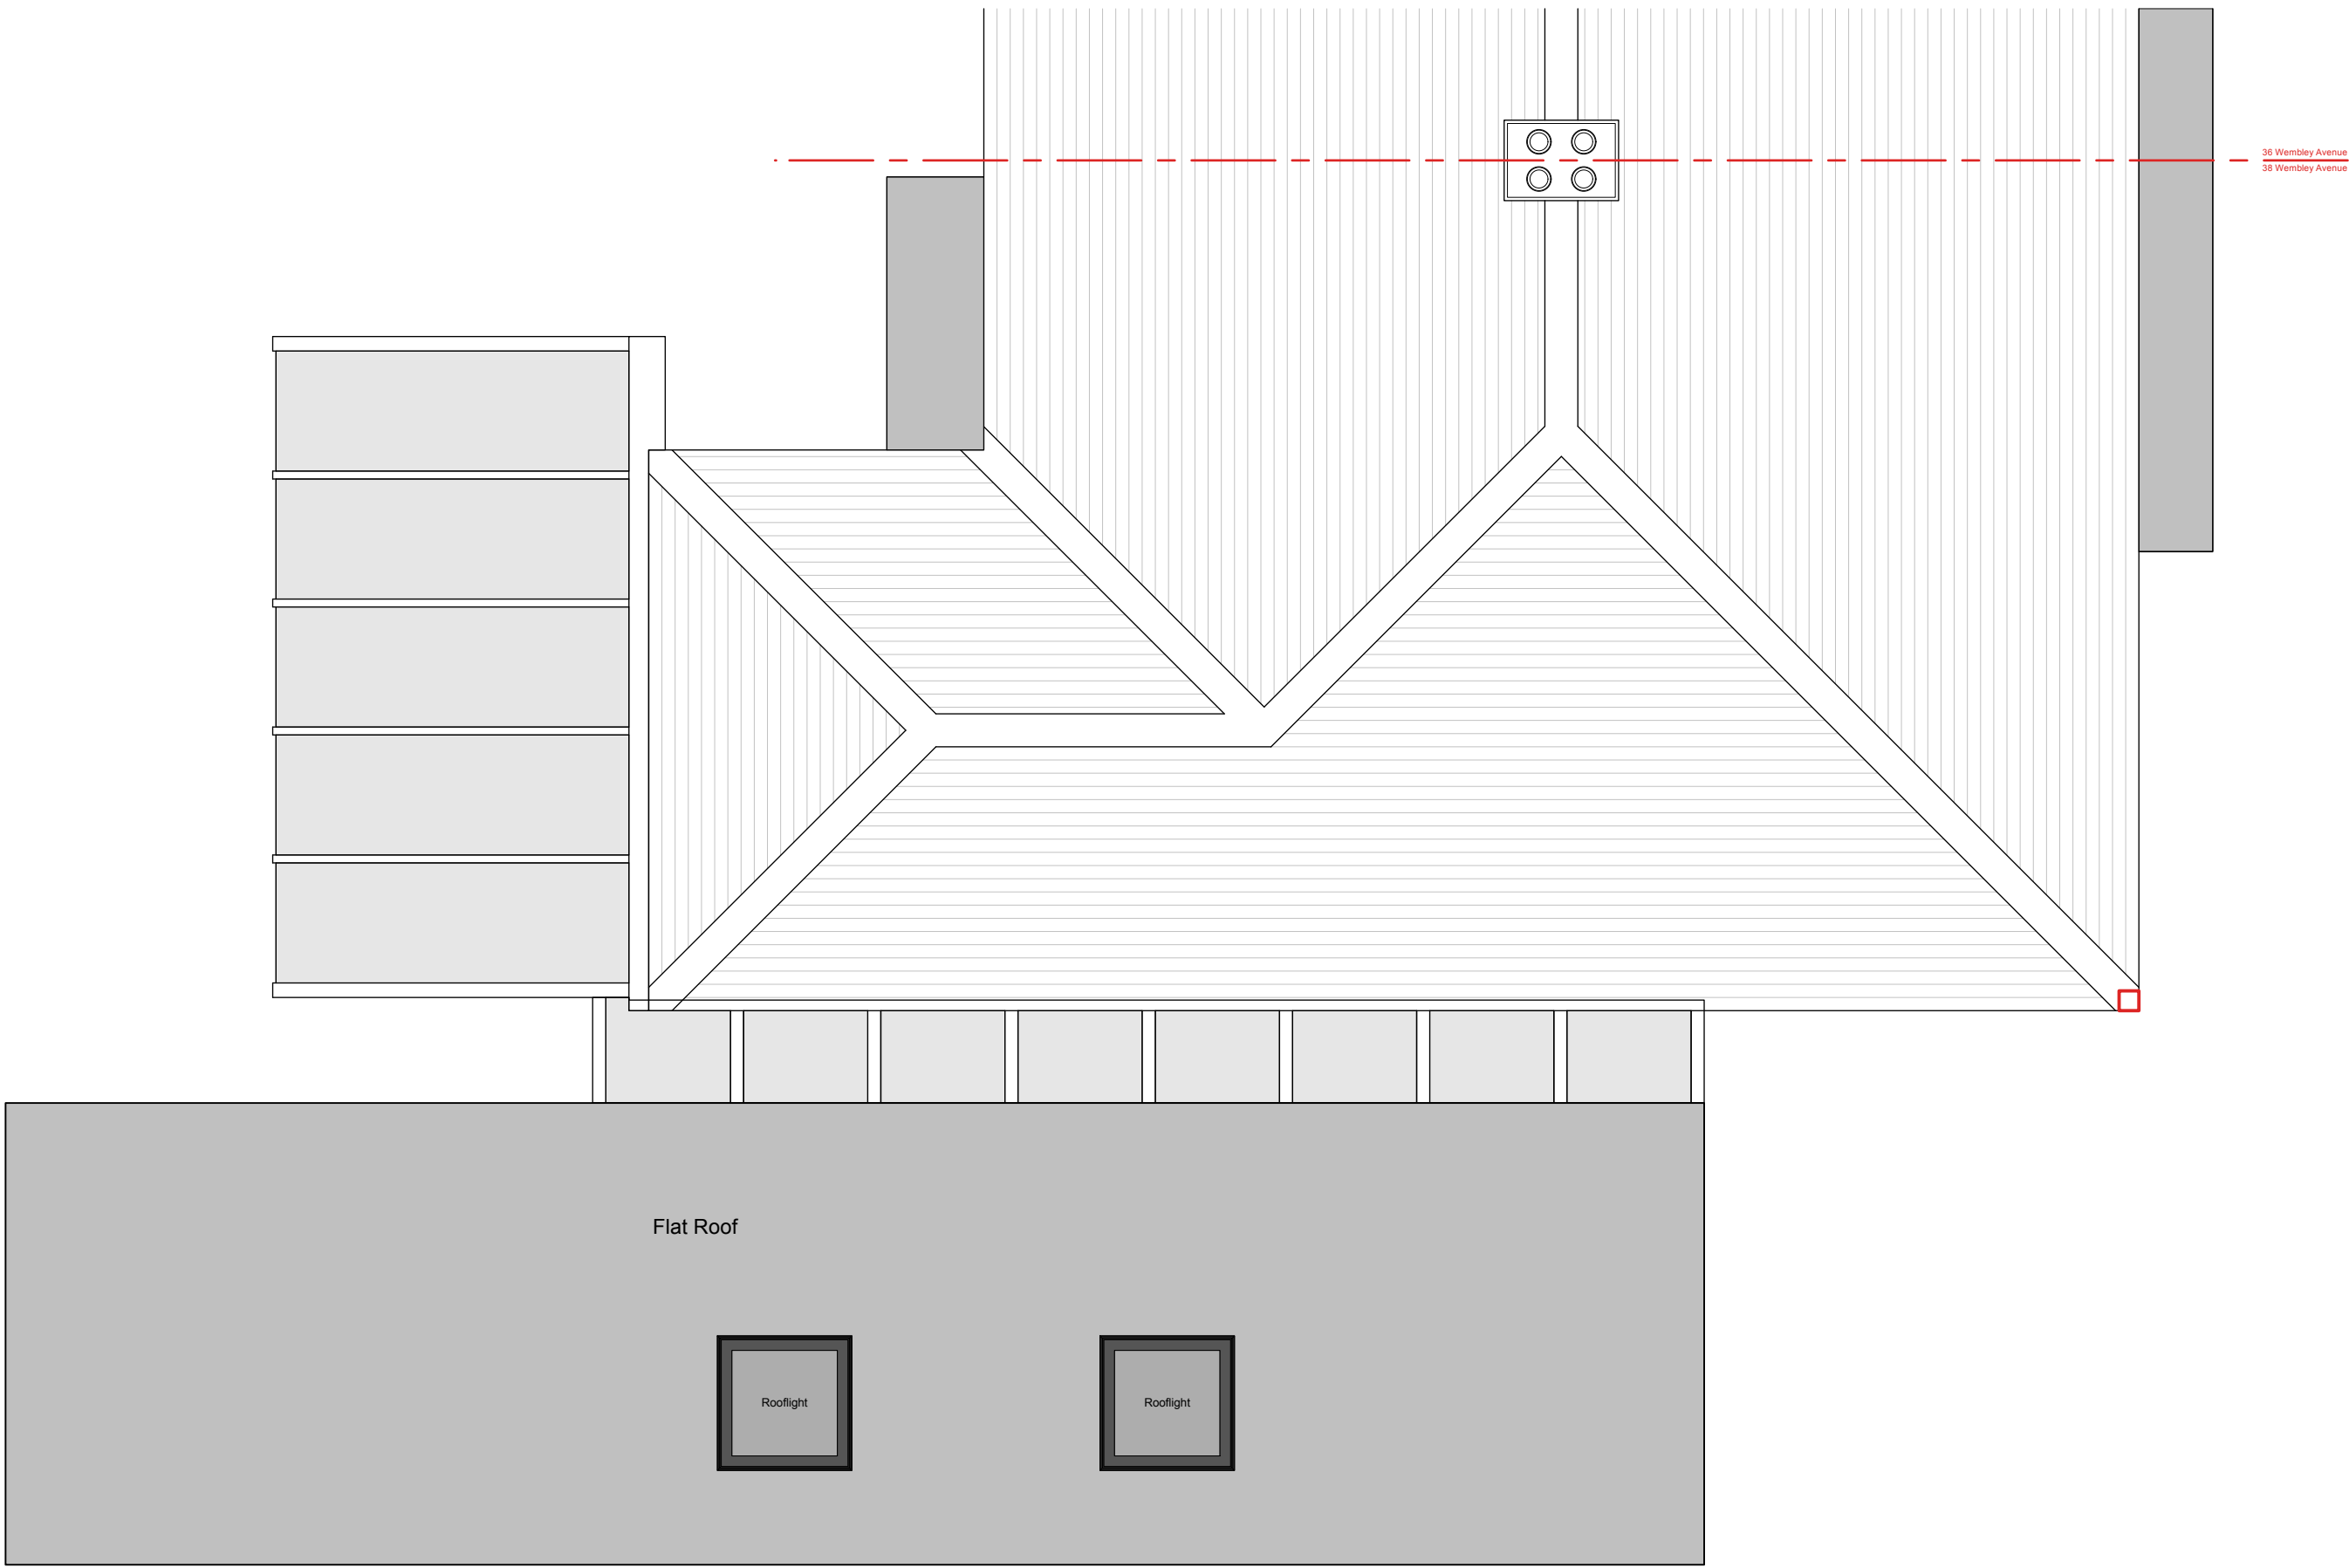

2 Roof Plan  
Scale: 1:50

Apex Lofts and Construction Ltd.  
10 South Street  
Lancing  
West Sussex  
BN15 8AG

www.apexloftsandconstruction.co.uk  
info@apexloftsandconstruction.co.uk  
01903 629167

Architectural design work in collaboration with:




Notes:

- Do not scale from this drawing except for planning purposes.
- Drawings to be read in conjunction with all other designers and structural engineers details and specifications.
- All dimensions to be site verified by the contractor before proceeding.
- All dimensions are in millimetres unless noted otherwise.
- Apex Lofts and Construction Ltd. shall be notified in writing of any discrepancies.
- Substitute materials and products to those specified will be acceptable if proven to be equal or higher performing and not in conflict with other elements.

Revisions

| Rev | Date | Notes |
|-----|------|-------|
|     |      |       |
|     |      |       |
|     |      |       |
|     |      |       |

North

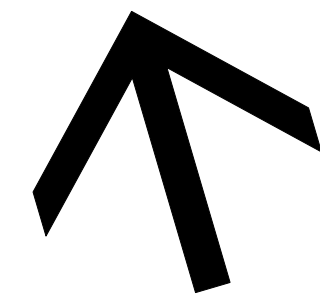

|          |                                                                              |
|----------|------------------------------------------------------------------------------|
| Status:  | Planning                                                                     |
| Client:  | Nadia Quarcoopome<br>38 Wembley Avenue<br>Lancing<br>West Sussex<br>BN15 9JZ |
| Project: | 38 Wembley Avenue                                                            |

Drawing Title: As Proposed - Plans

|                 |           |
|-----------------|-----------|
| Project Number: | 1027      |
| Date:           | 10/01/26  |
| Scale & Size:   | 1:50 @ A1 |
| Drawn By:       | JT        |
| Revision:       | ...       |

Drawing Number

2.001