


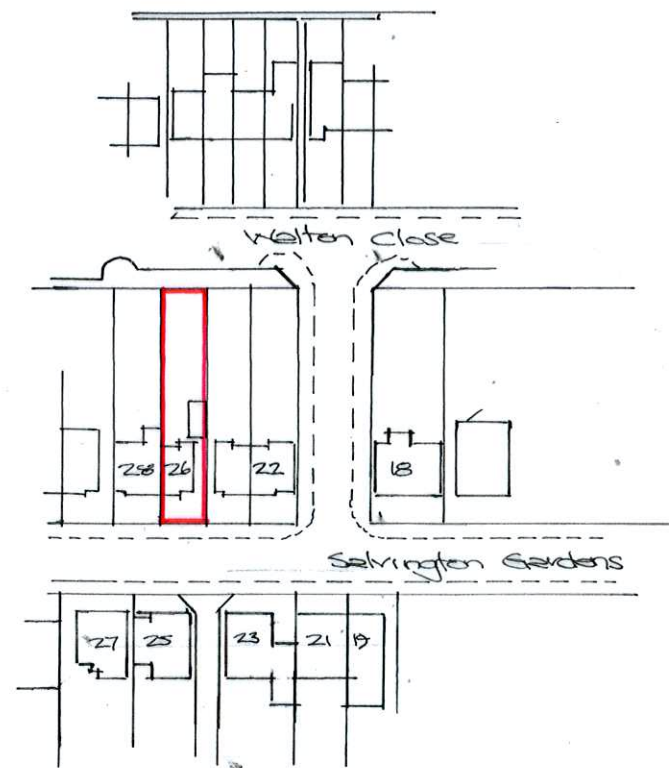


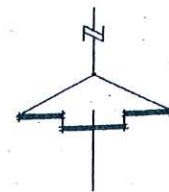

Location Plan.
Scale: 1/1250

 

Proposed new
walk hatched

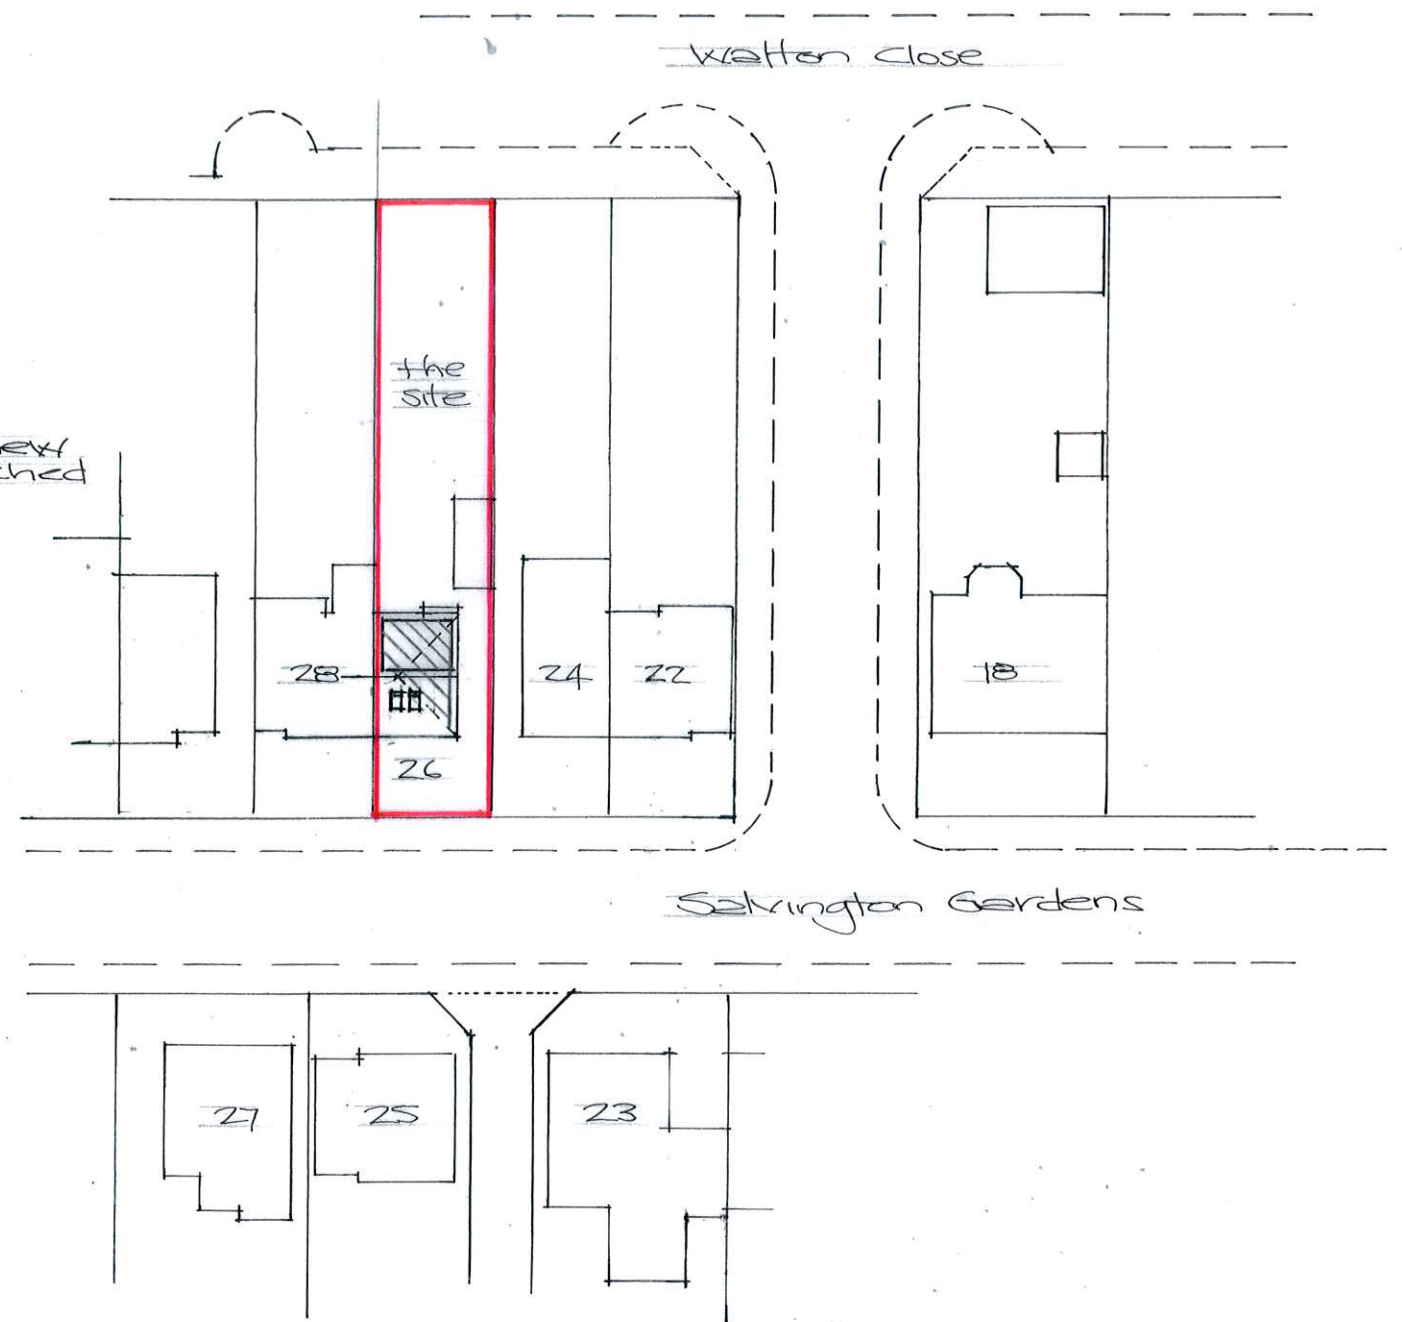

Site Plan - scale: 1/500



26 SALVINGTON GARDENS
WORTHING
WEST SUSSEX BN13 2BL

Paul Trussler
44 Firle Road
Lancing
West Sussex
BN15 0NZ

Drawing No. 26/26/1