

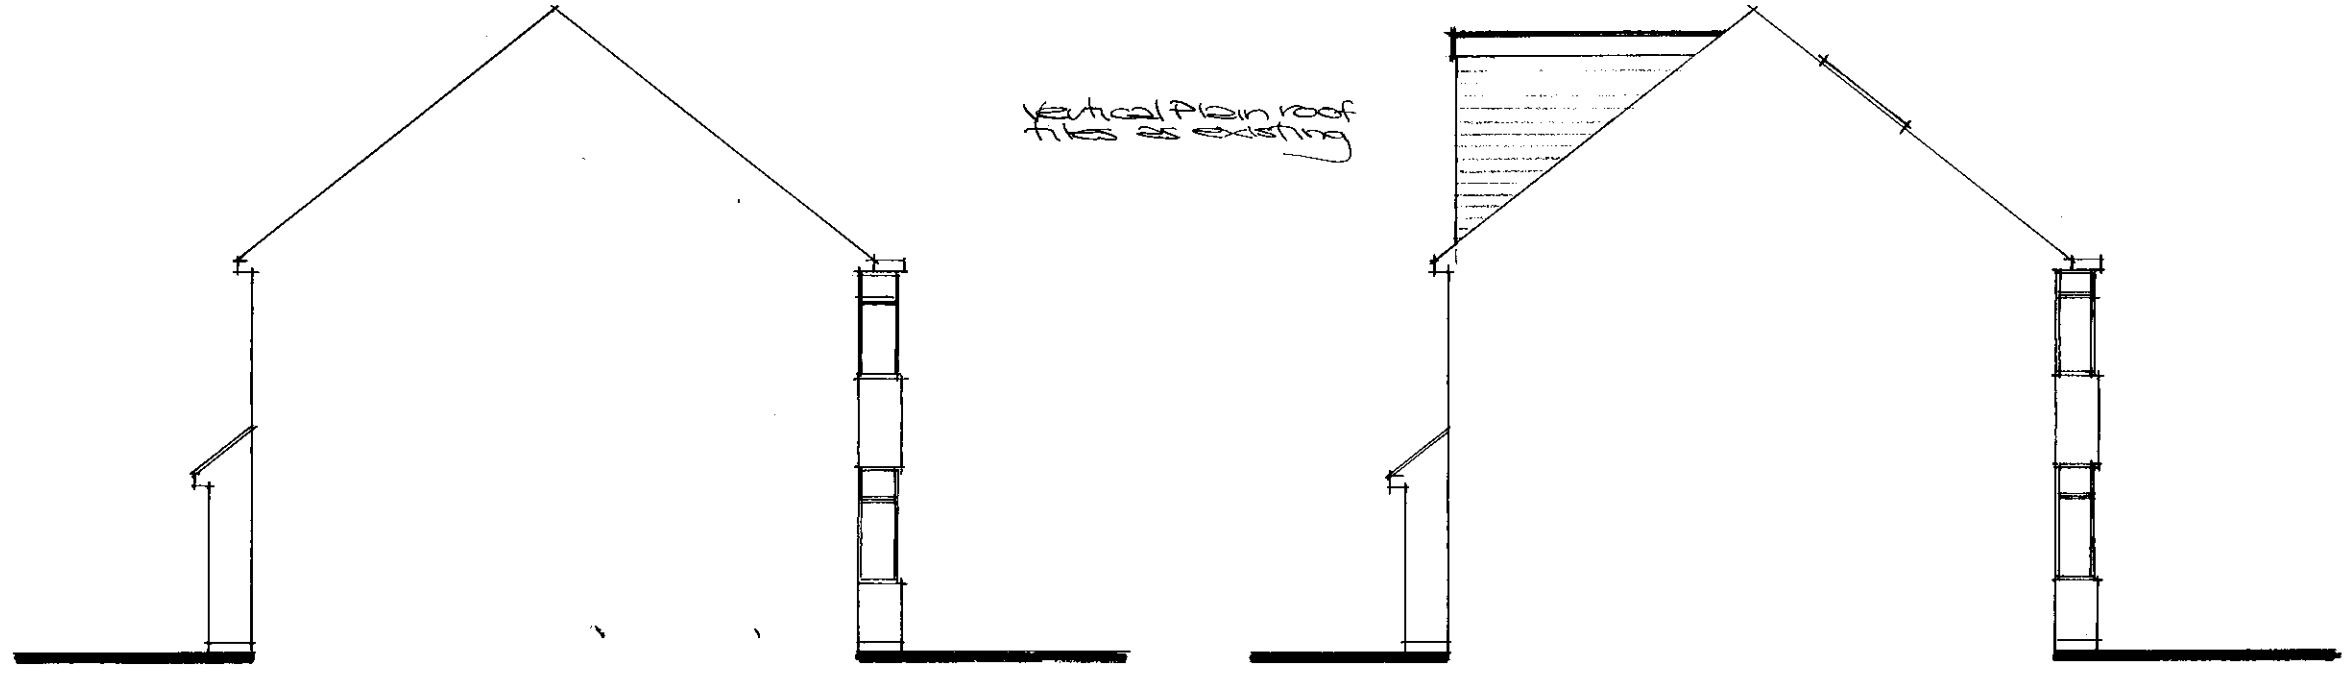


 


Existing West Elevation - scale: 1/100


Proposed West Elevation - scale: 1/100

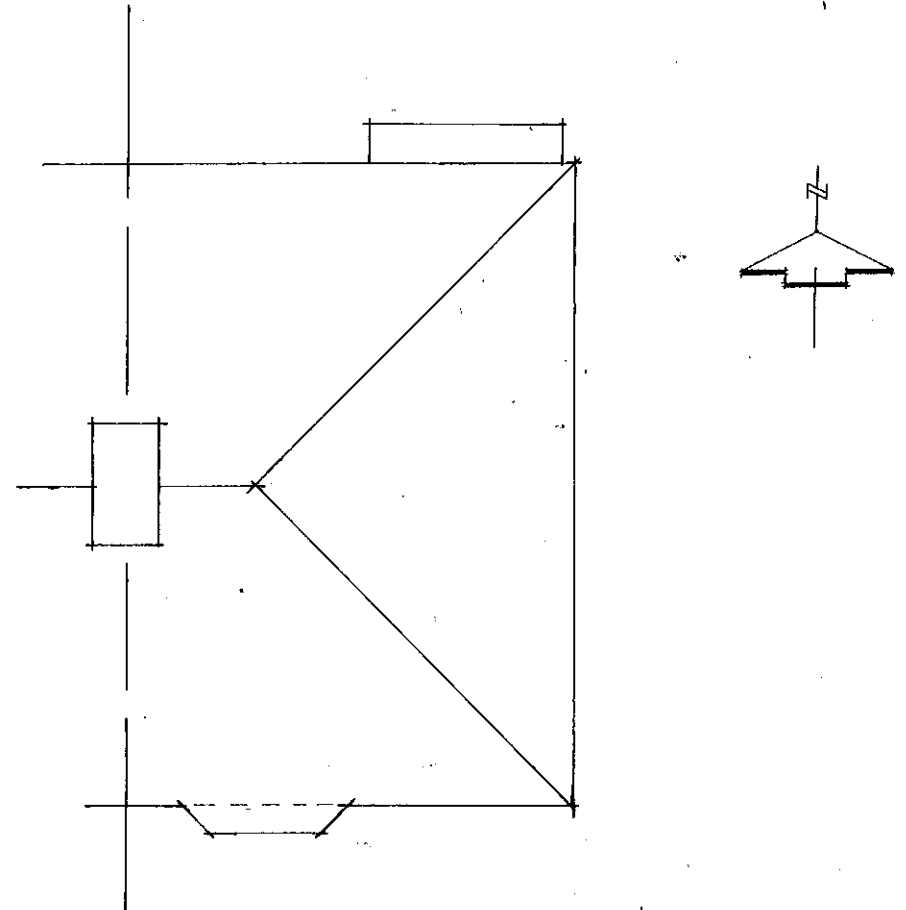

Existing Roof Plan - scale: 1/100

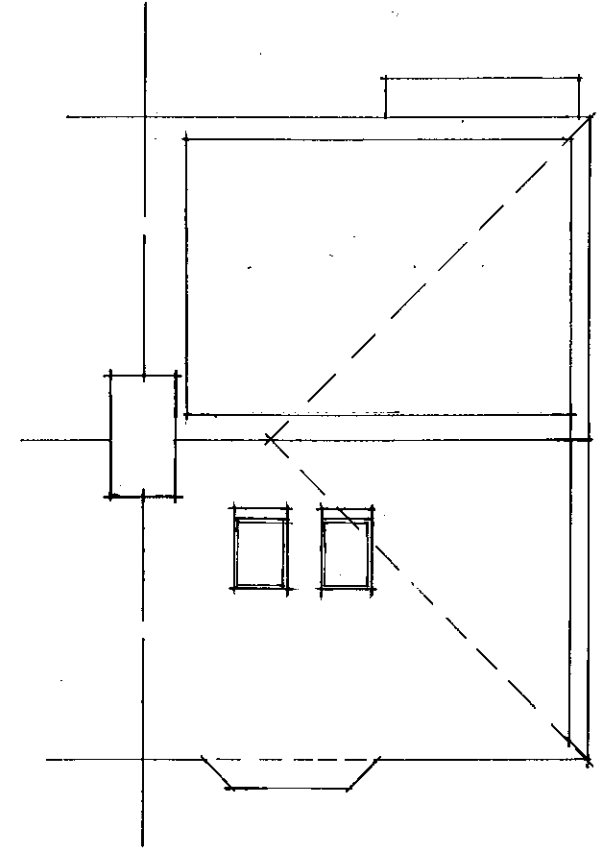

Proposed Roof Plan - scale: 1/100

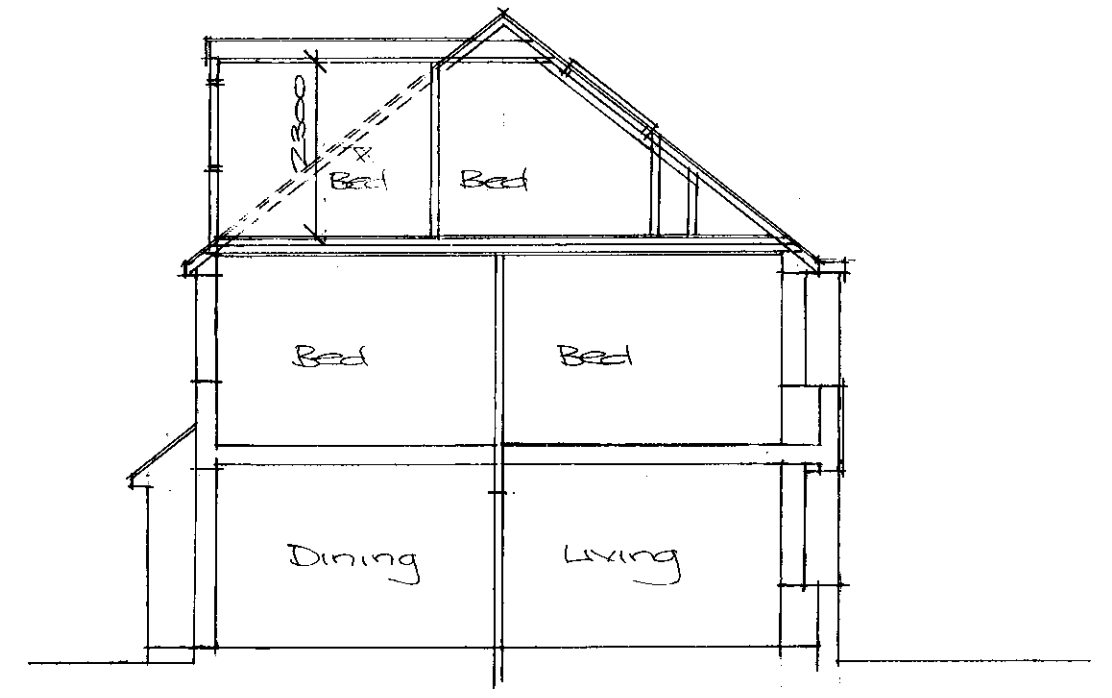

Typical Section - scale: 1/100

26 SALVINGTON GARDENS
WORTHING
WEST SUSSEX BN13 2BL

Paul Trussler
44 Firle Road
Lancing
West Sussex
BN15 0NZ

Drawing No. 26/26/4