

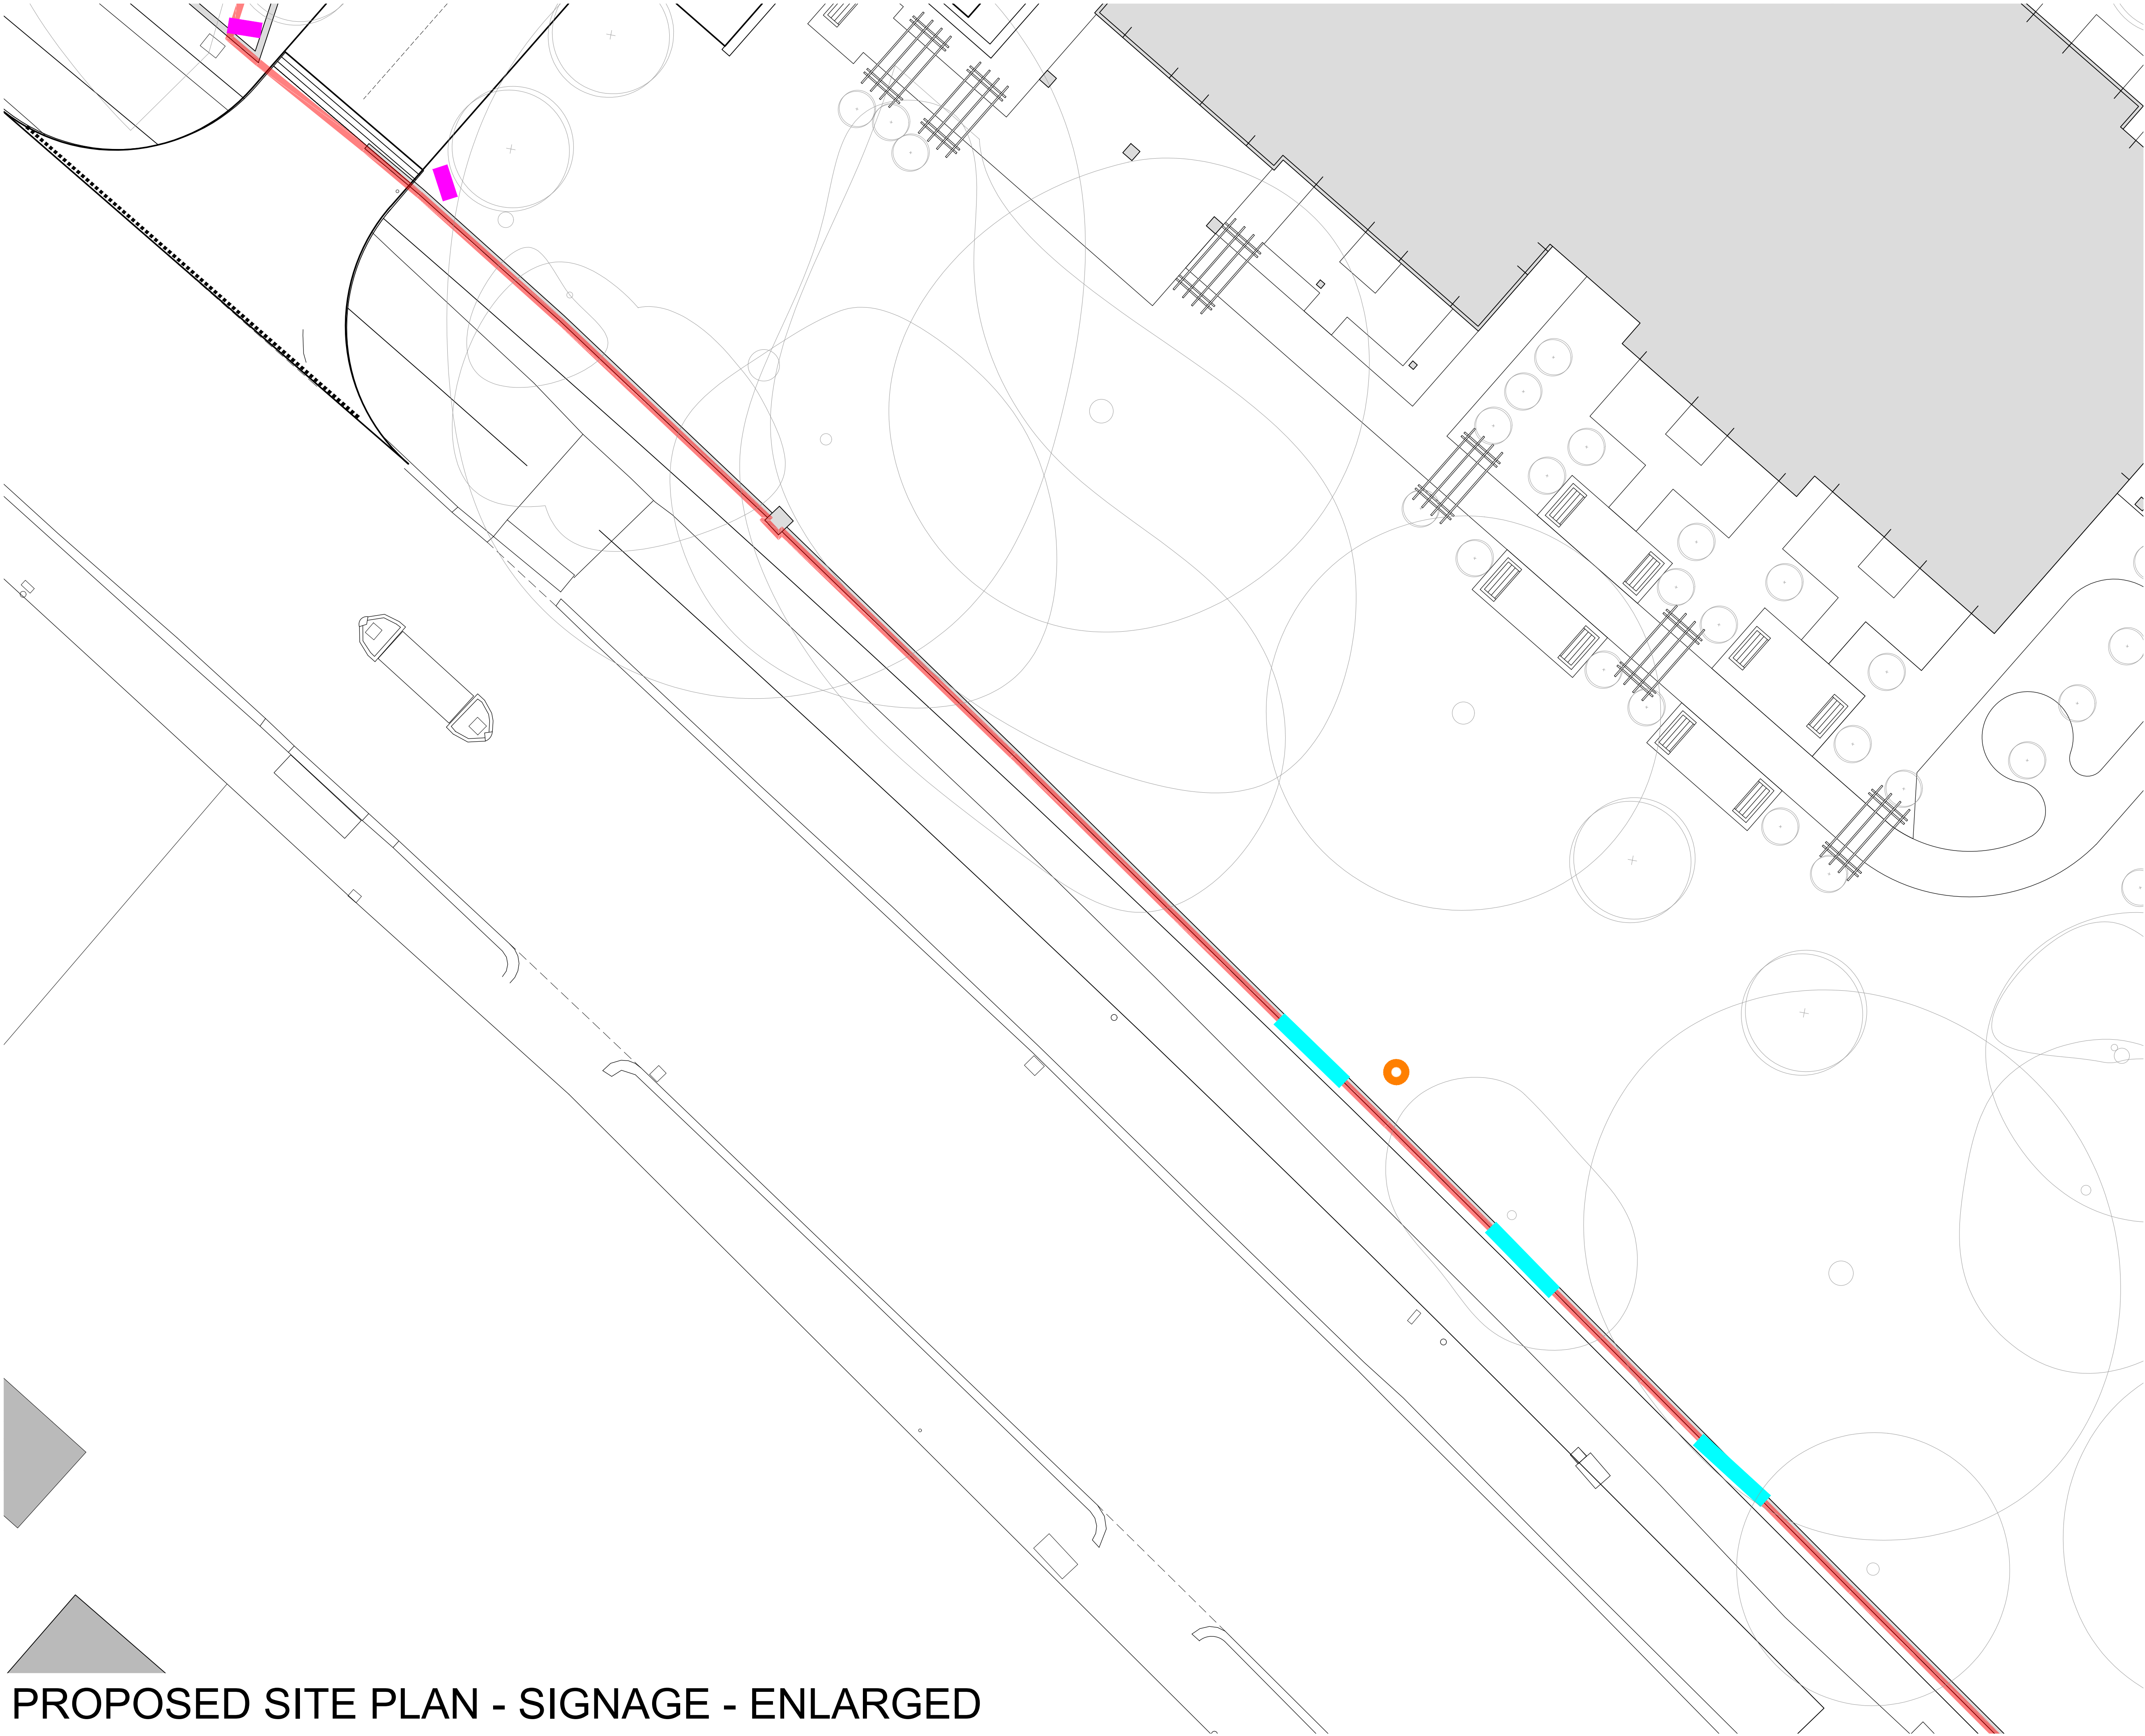


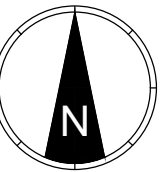

GENERAL NOTES:

1. ALL DIMENSIONS TO BE VERIFIED ON SITE AND ANY DISCREPANCIES REPORTED BACK TO RDT ARCHITECTS.
2. COPYRIGHT OF THIS DRAWING IS RESERVED BY RDT ARCHITECTS.
3. THIS DRAWING IS FOR PLANNING PURPOSES ONLY.

 

KEY:	
	SITE BOUNDARY REFERS TO LANDSCAPE ARCHITECTS DRAWINGS FOR BOUNDARY TREATMENTS
	700 x 1800mm FLAG
	1100 x 2500 SINGLE SIDED MONOLITH
	3000mm x 1500mm FENCE MOUNTED SIGNAGE

NOTES:

1. ORIGINAL SURVEY INFORMATION TAKEN FROM TOPOGRAPHICAL SURVEY DRAWING LB 2201122 PRODUCED BY CLARKE CONSULTANCY LTD. REFER TO ORIGINAL SURVEY INFORMATION FOR DETAILED LEVEL INFORMATION

PL3	QUANTITY OF EXTERNAL SIGNS UPDATED	SAS	02.02.26
PL2	MINOR AMENDMENTS	GH	13.03.25
PL1	PLANNING ISSUE	GH	07.03.25
REV	DESCRIPTION	BY	DATE

PROJECT WORK STAGE

PLANNING

CLIENT

LAWRENCE BAKER

PROJECT

106-108 WARREN ROAD
WORTHING BN14 9QX

DRWG TITLE

PROPOSED SITE PLAN -
SIGNAGE - ENLARGED

PROJECT	ORIGINATOR	ZONE	LEVEL	TYPE	DIS	NUMBER
1285PL	RDT	ZZ	XX	DR	A	1121

STATUS | SUITABILITY DESCRIPTION

DRAWN BY	DATE	SCALE	CHECKED BY
GNH	MAR 25	1:100	SAS

RDT PROJECT REF.	PAPER SIZE	REVISION
1285	A1	PL3

PROPOSED SITE PLAN - SIGNAGE - ENLARGED