


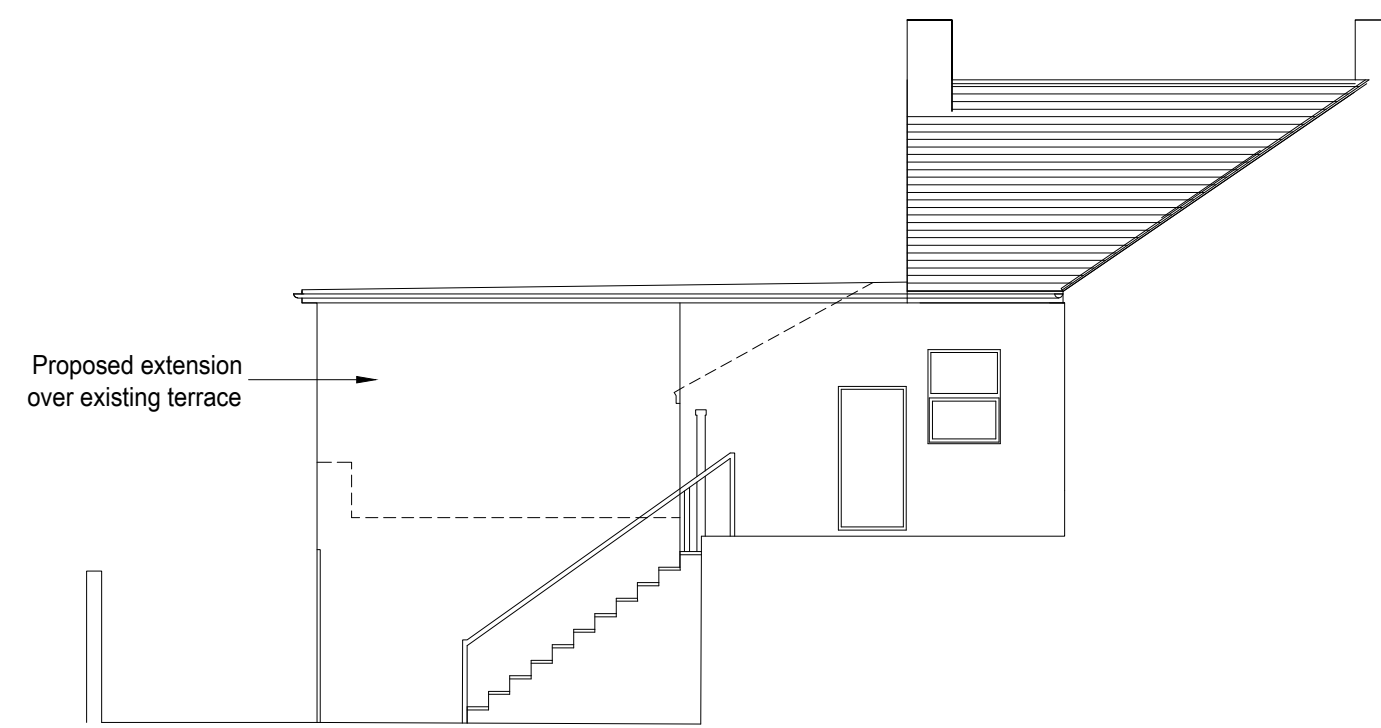

Proposed Partial Side Elevation (East) 1:100




Proposed Rear Elevation (South) 1:100




Proposed Side Elevation (West) 1:100




Proposed Front Elevation (North) 1:100 (no changes)

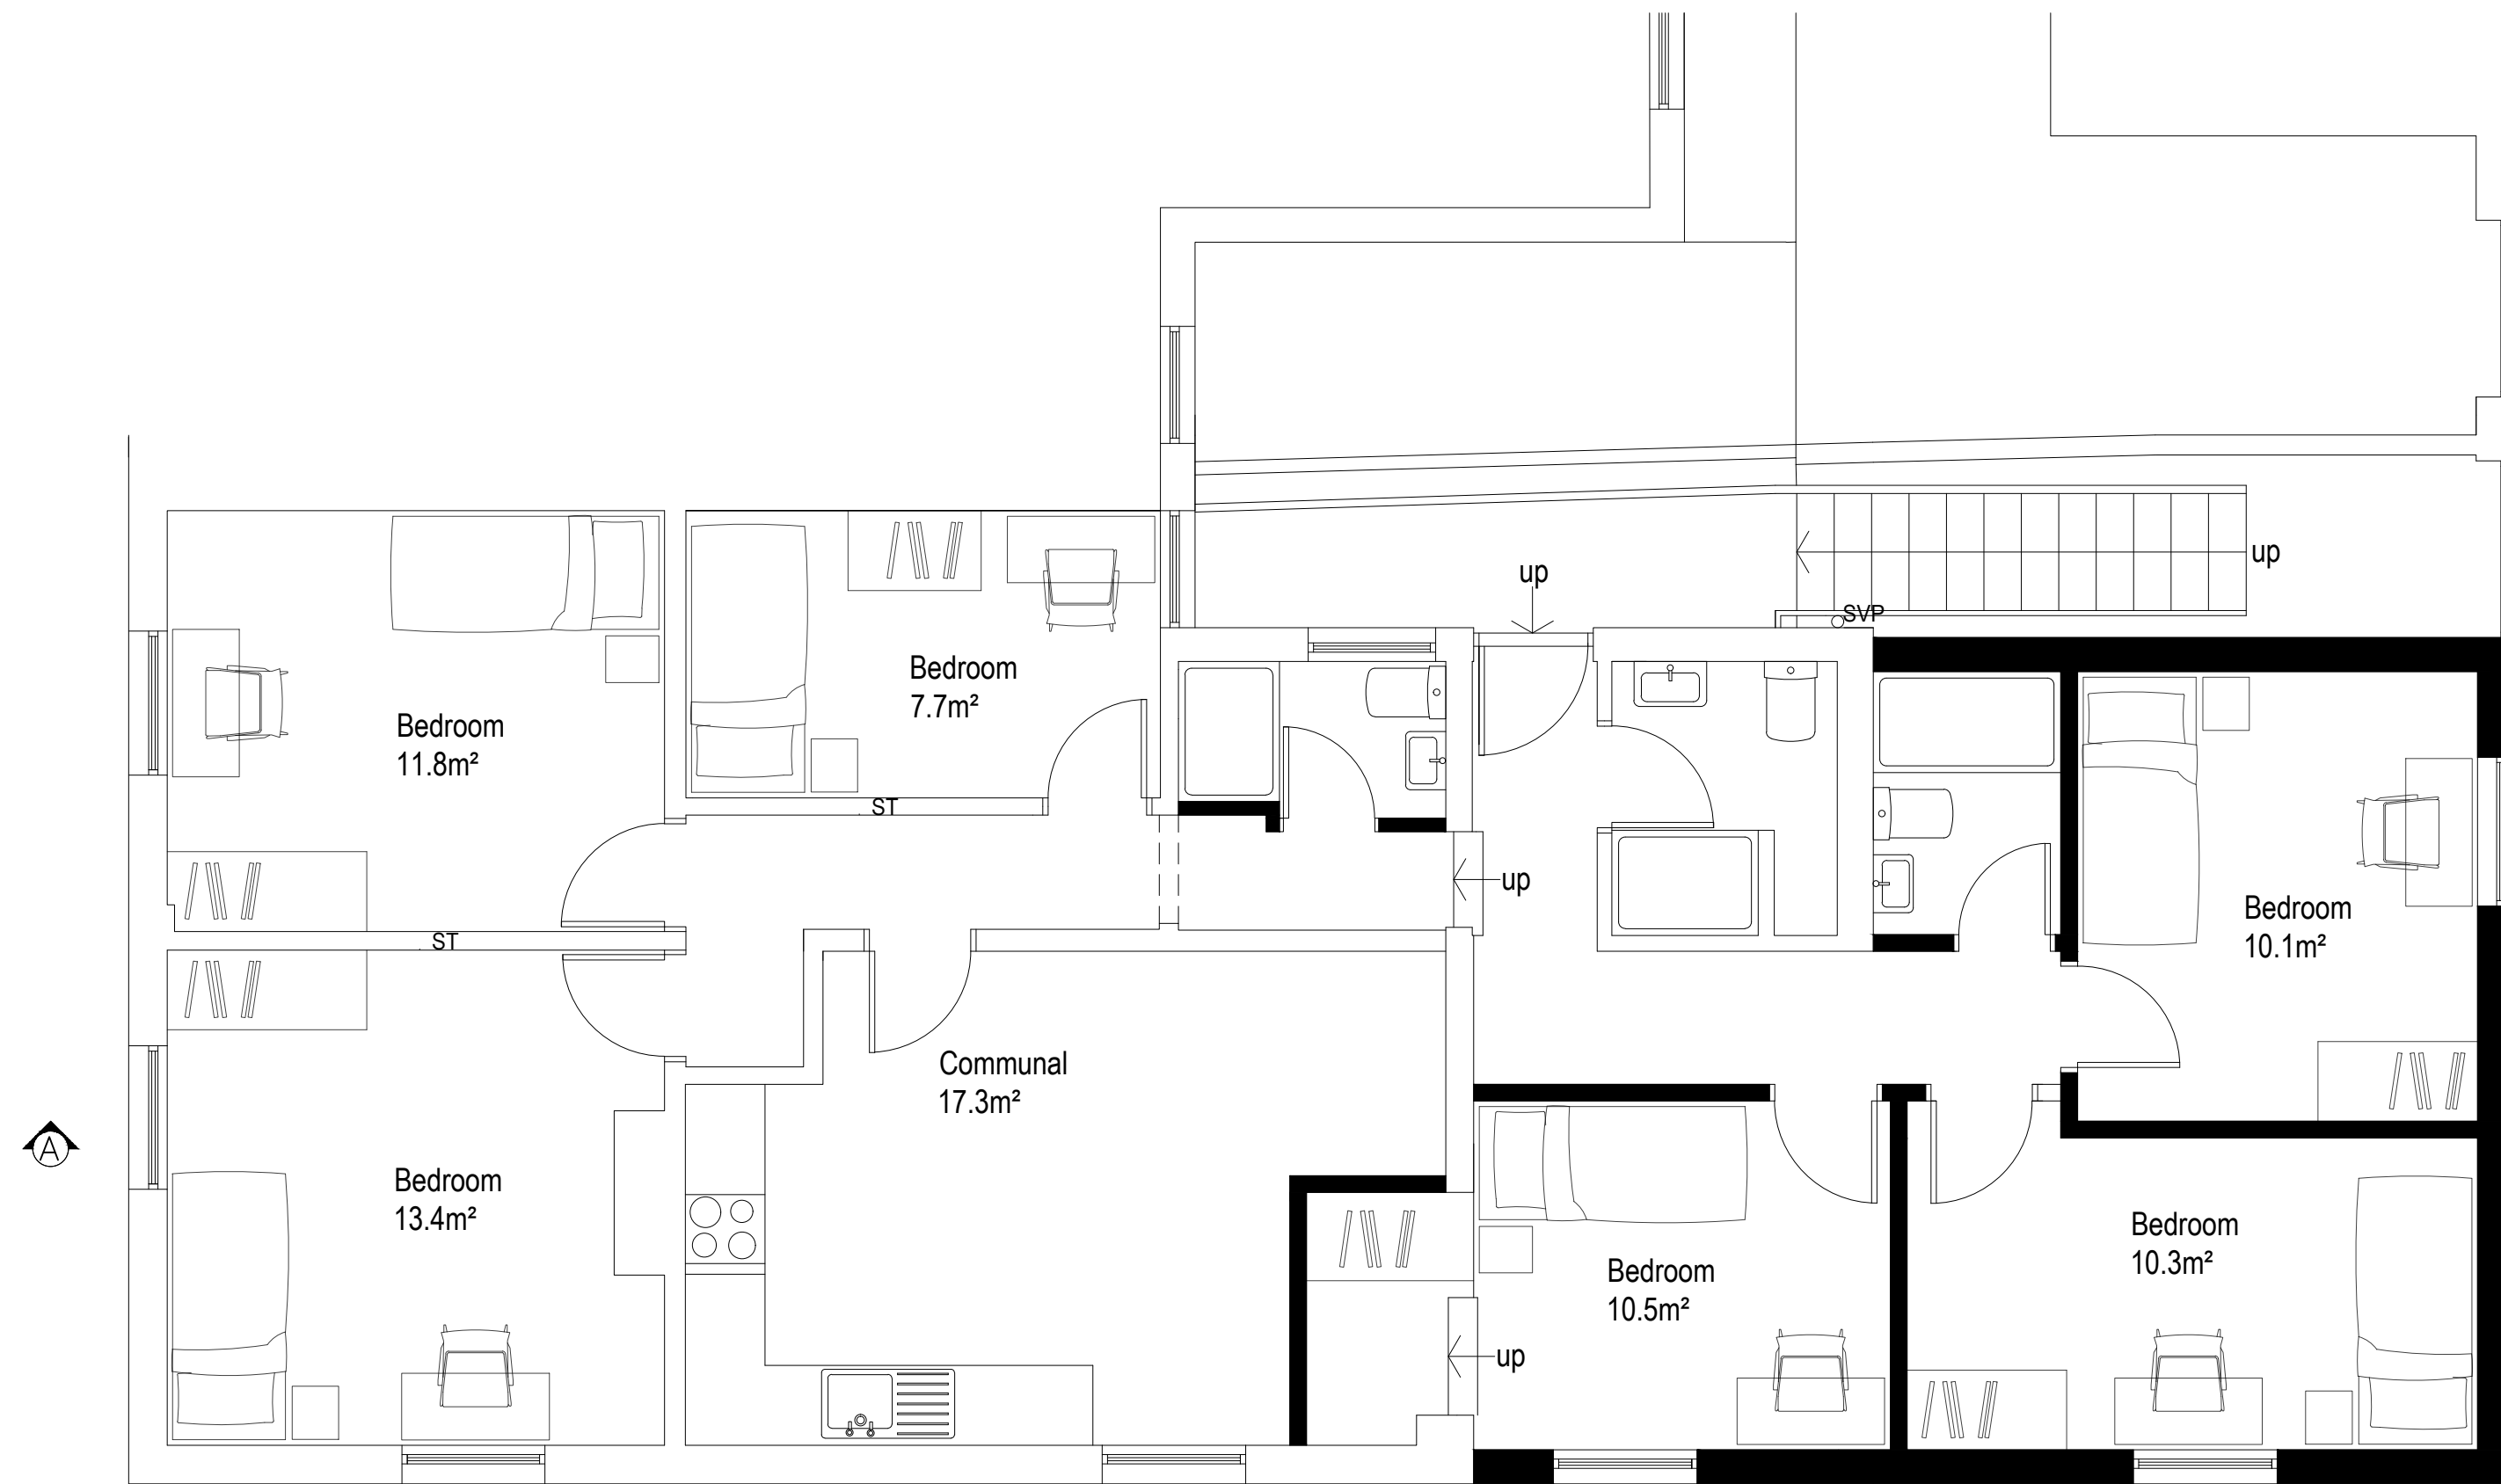


Proposed First Floor Plan 1:50

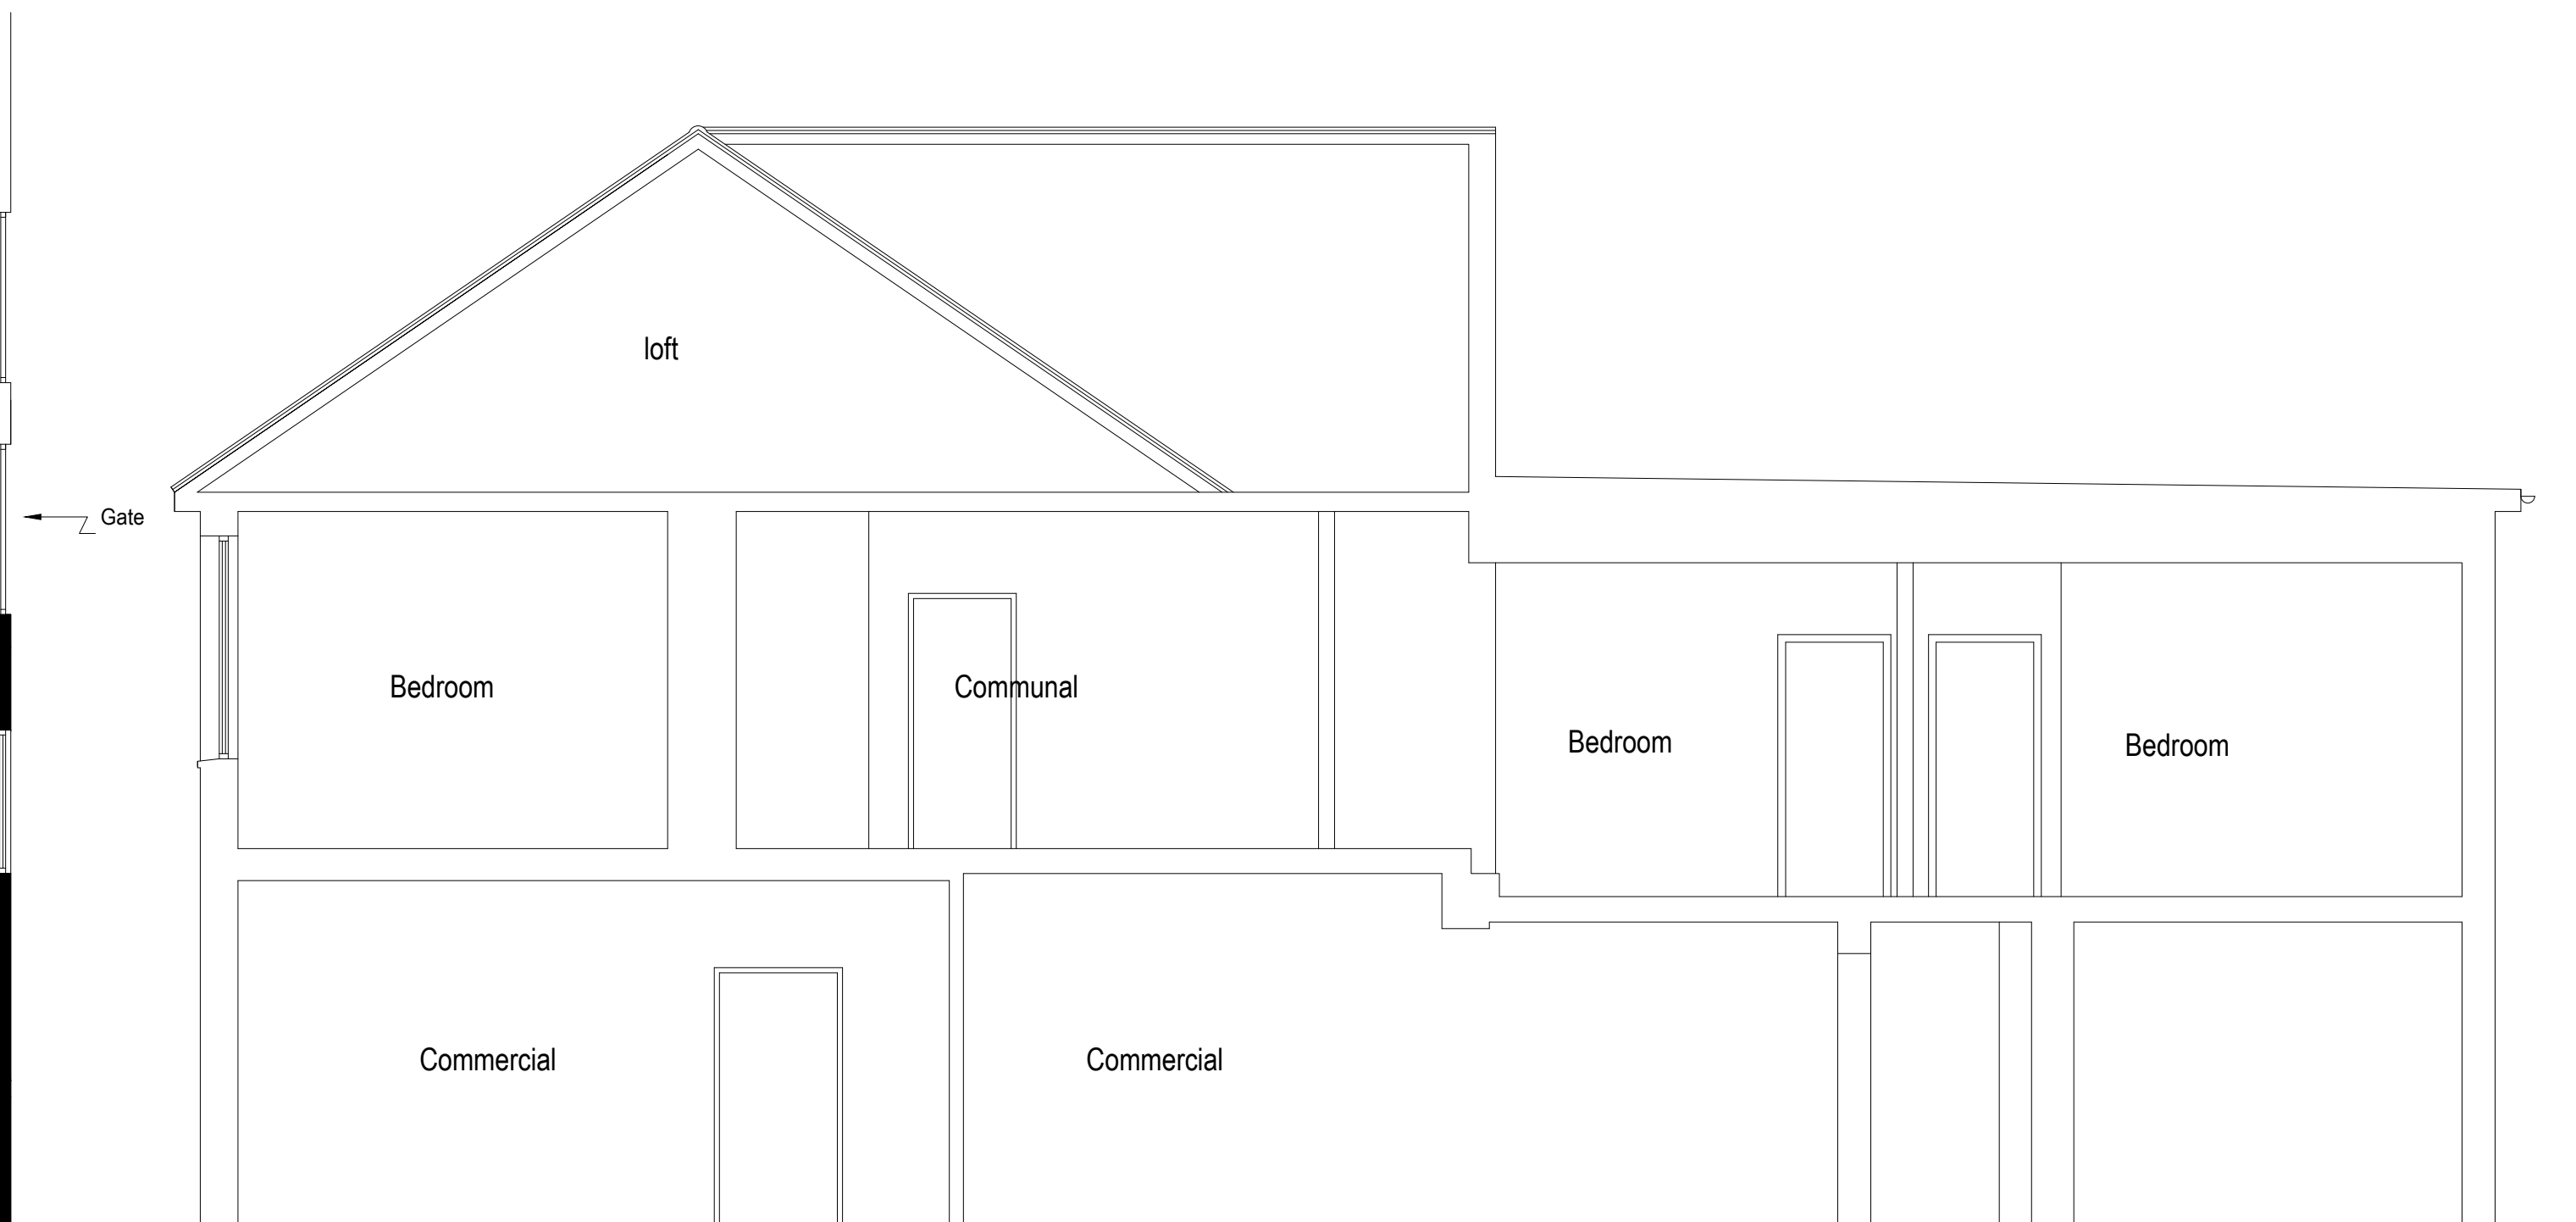


Proposed Section A-A 1:50

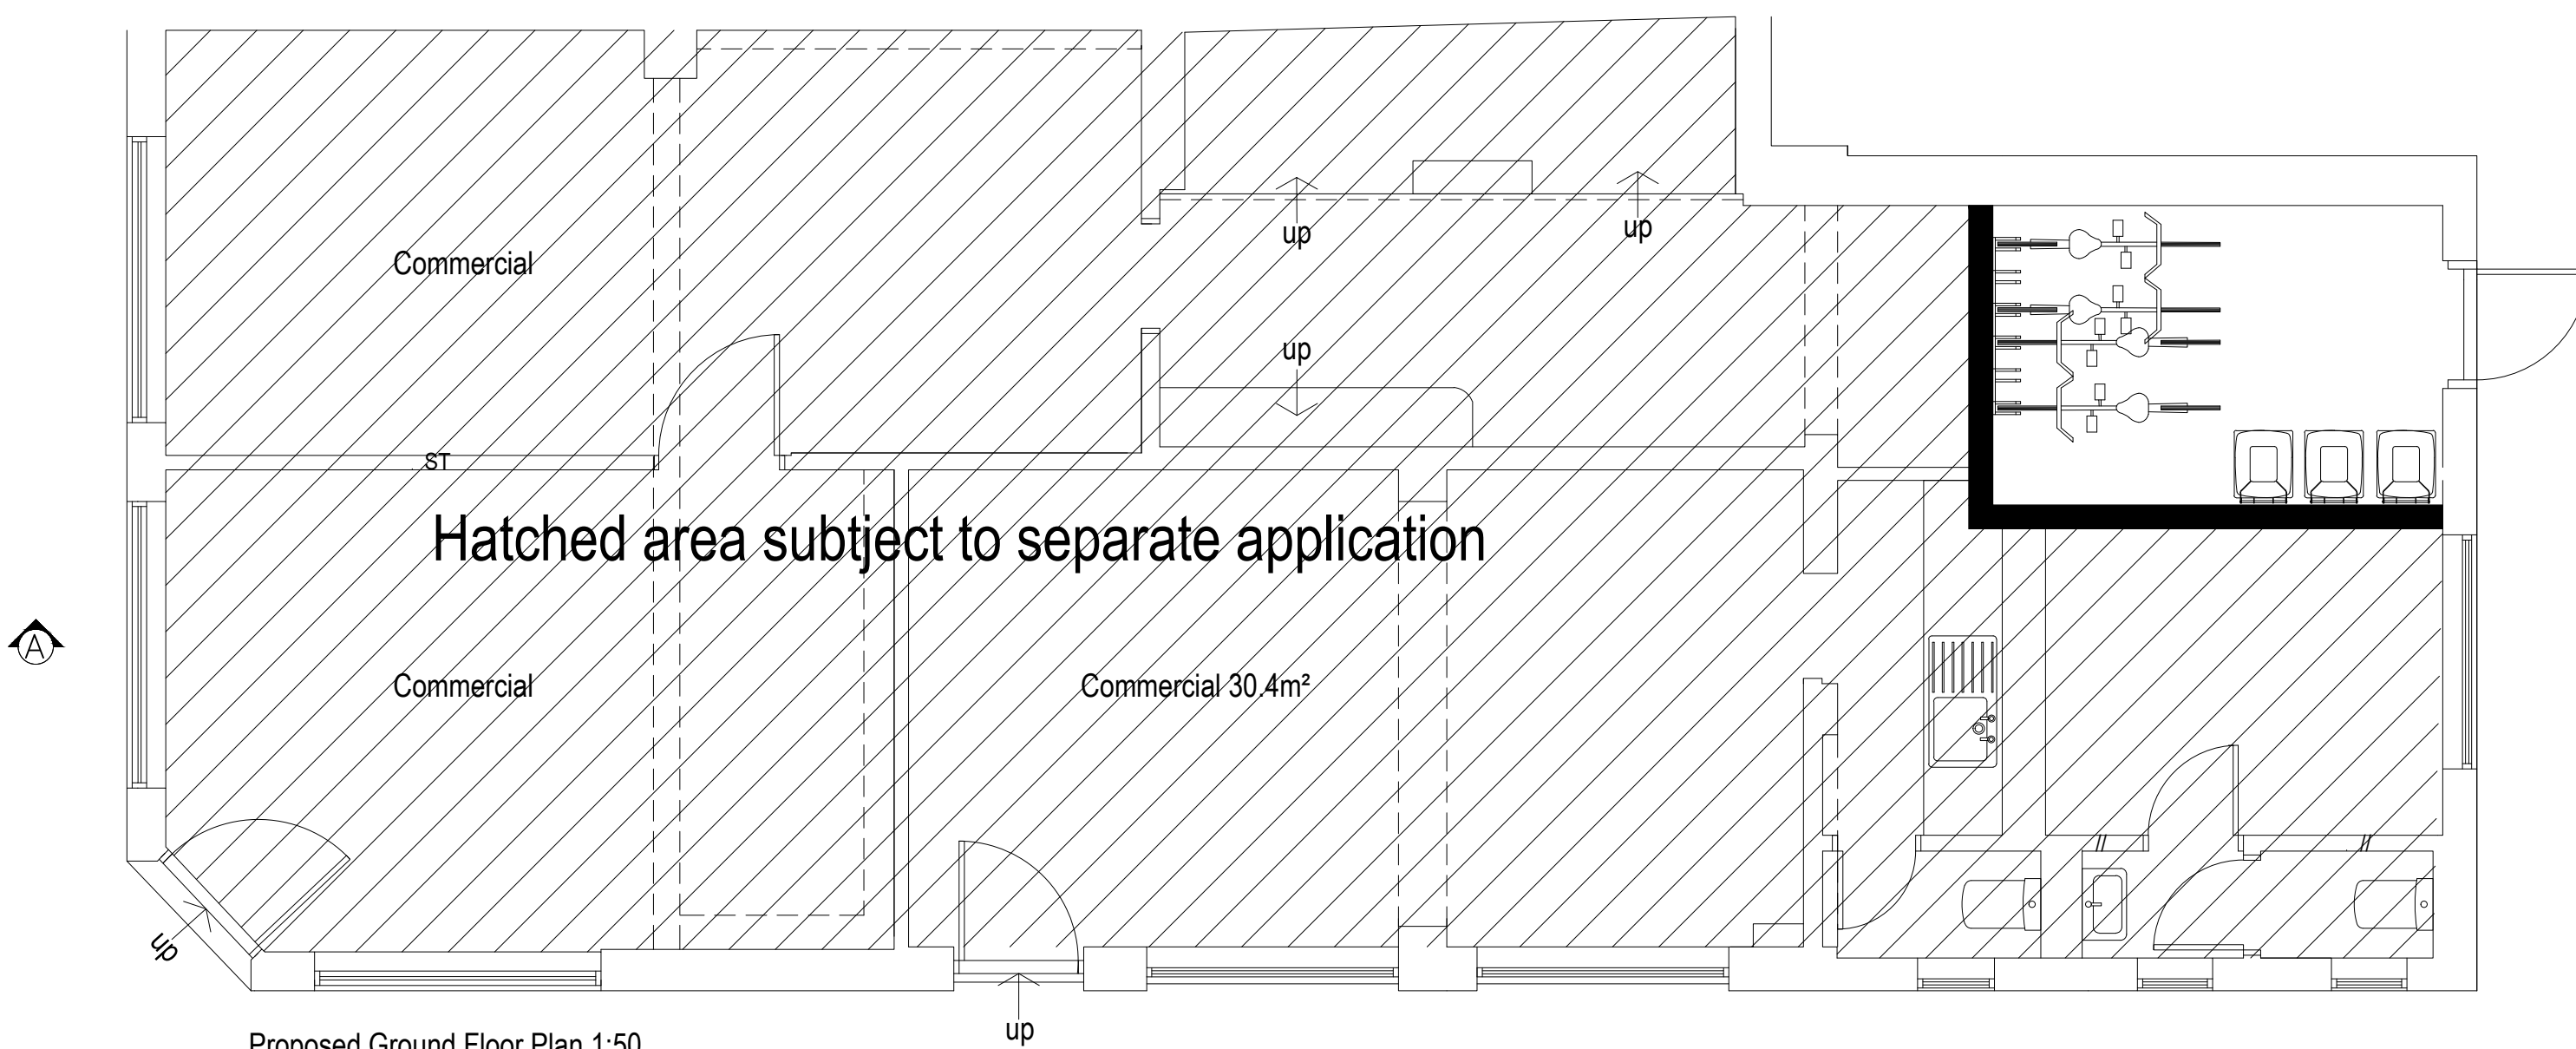


Proposed Ground Floor Plan 1:50

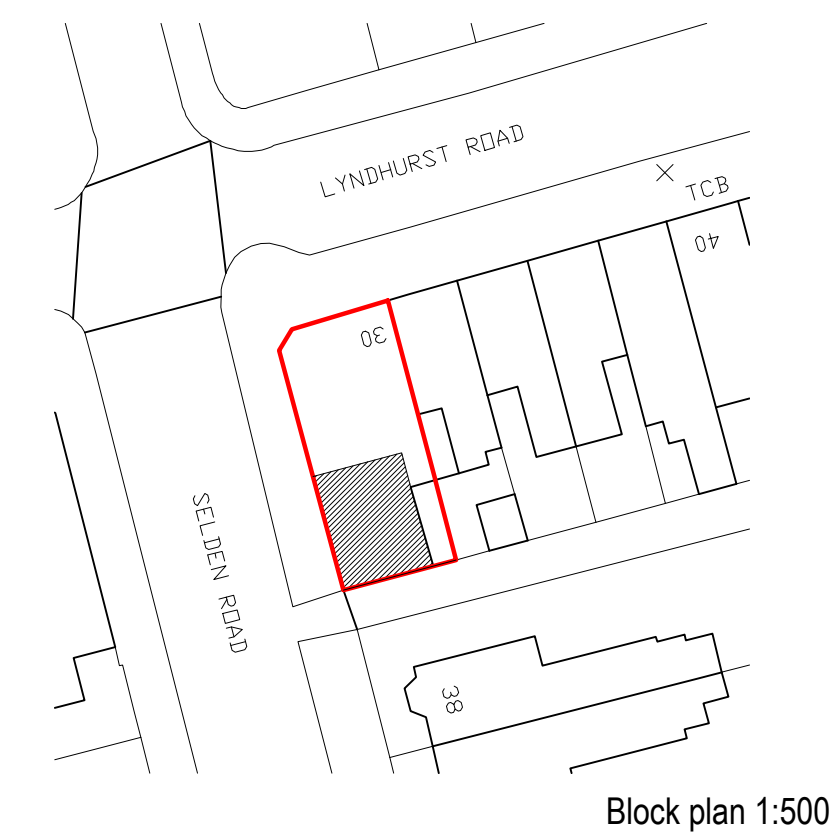

Block plan 1:500

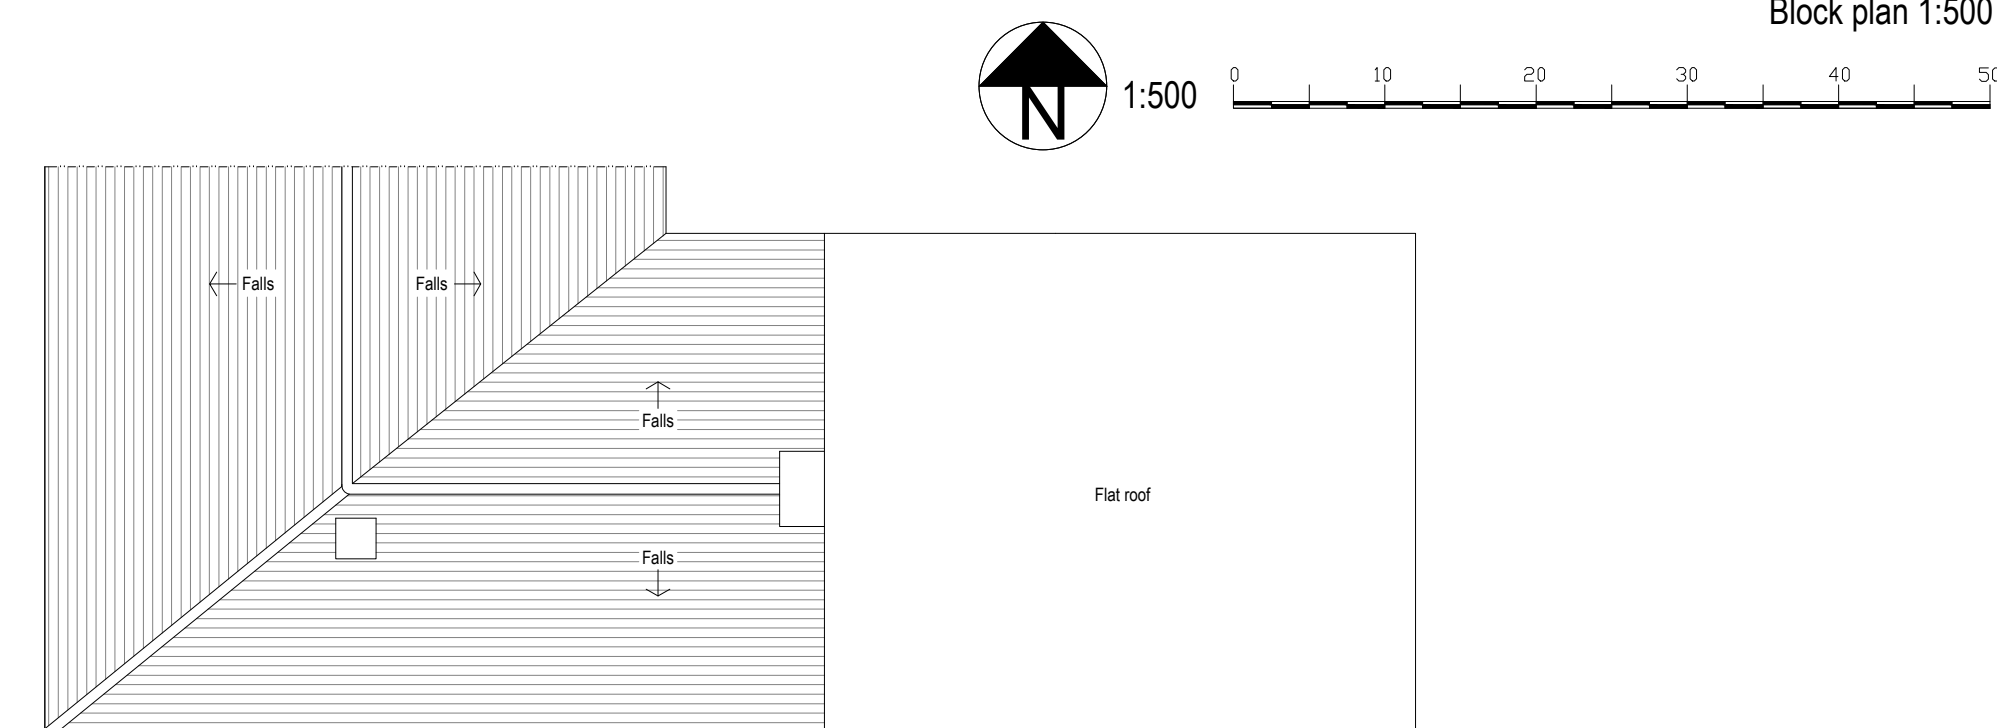

Proposed Roof Plan 1:100

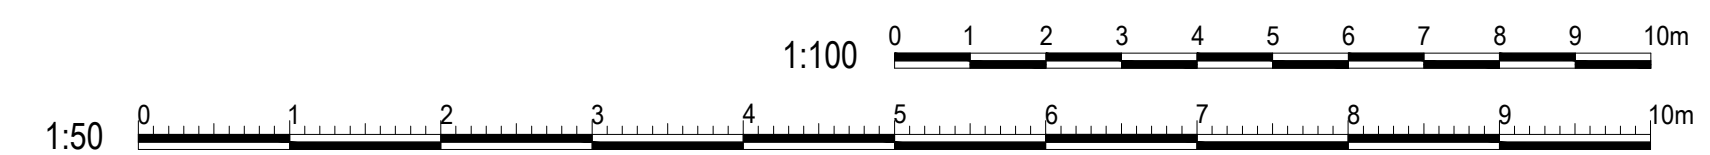

amendments	REV A 05/01/26 Roof plan added Rev B 17/02/26 'fall' note corrected
bpm	Architectural Services Ltd.
client	Sussex Urban Quarters
project	30 Lyndhurst Road Worthing West Sussex BN11 2DF
project ref.	3097
Drawing No.	03B
drawing title	Proposed Plans, elevations and Section
drawn by	J Boys
date	Dec 25
scale	1:50/100@ A1
	www.bpmnet.co.uk info@bpmnet.co.uk
Do not scale off drawing, check. All goods materials workmanship to all dimensions on site before all work is commenced. BSS and COP's	