


PROPOSED PLAN

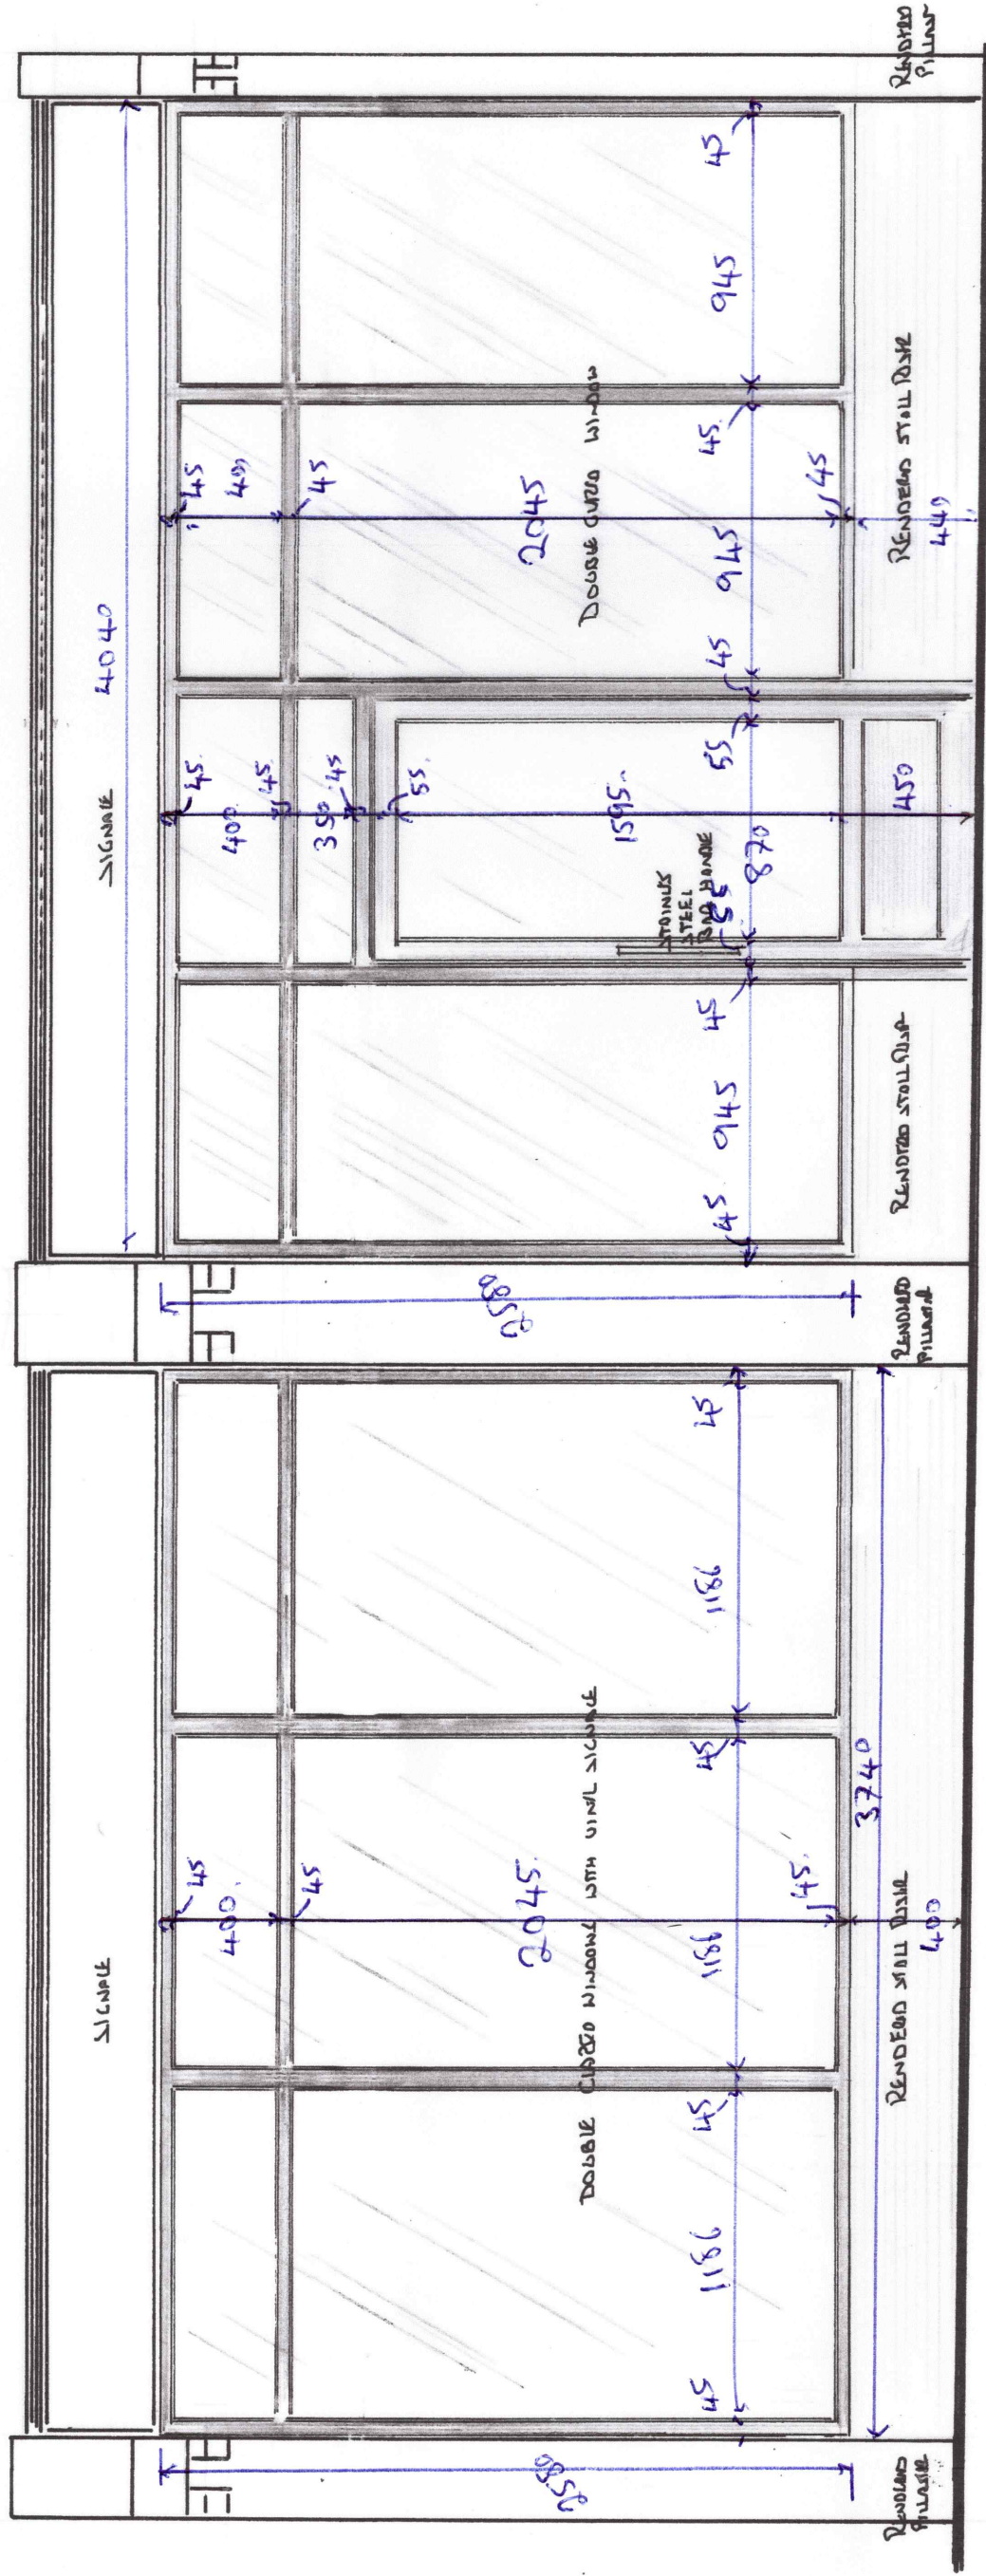

FRONT ELEVATION OF PROPOSED SHOP FRONTS

NOTES: All dimensions must be checked on site and not scaled from this drawing.	Client UNICARE PHARMACY WORTHING Job Title NEW SHOP FRONT	Scale 1.25 at A3		Drawing Title	
		Drawn by		Drg No. P2572	
		Date		Rev 3	