



SCALE BAR
1:100 @ A3

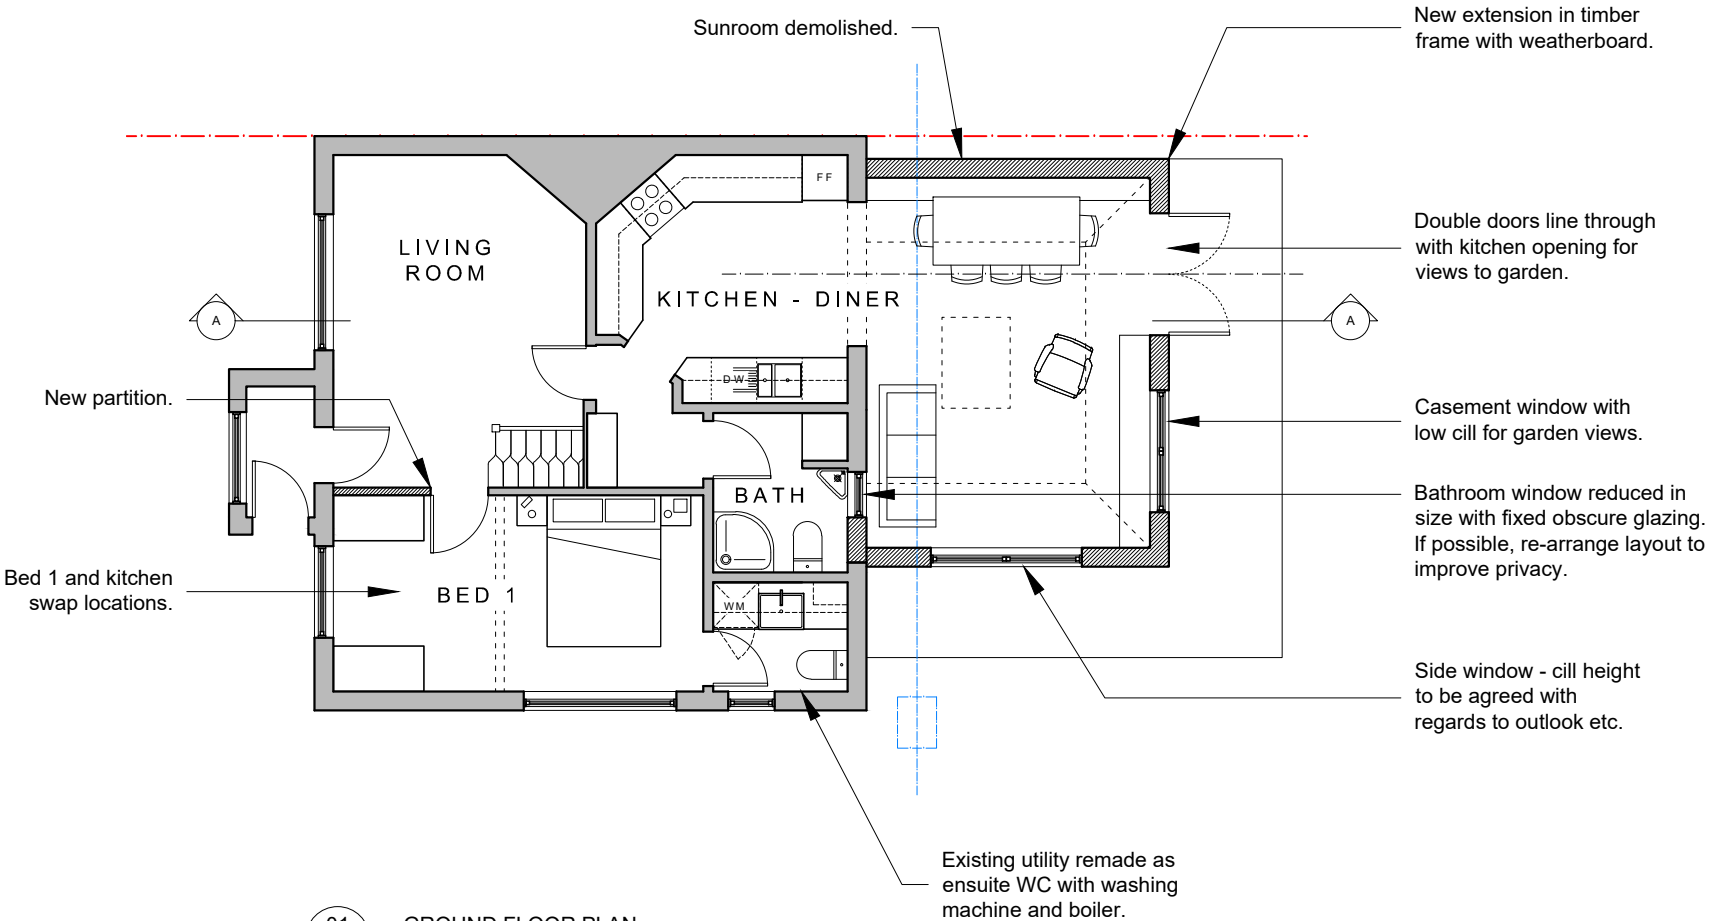

01
D.01 GROUND FLOOR PLAN
AS PROPOSED_1:100 @ A3

 


DO NOT SCALE FROM THIS DRAWING
EXCEPT FOR PLANNING

DRAWING TO BE READ IN CONJUNCTION WITH ALL OTHER ARCHITECT'S AND ENGINEER'S CONTRACT DRAWING & SPECIFICATIONS.
ANY DISCREPANCIES MUST BE BROUGHT TO THE ATTENTION OF THE ARCHITECT IMMEDIATELY.
THIS DRAWING HAS BEEN PREPARED BASED ON SURVEY DRAWINGS AND INFORMATION PREPARED BY OTHERS. THE CONTRACTOR MUST VERIFY ALL DIMENSIONS BY SITE MEASUREMENT BEFORE ORDERING MATERIALS OR MANUFACTURING COMPONENTS.
SUBSTITUTE MATERIALS & PRODUCTS TO THOSE NAMED WILL BE ACCEPTABLE IF PROVEN TO BE OF EQUAL OR HIGHER PERFORMANCE AND NOT IN CONFLICT WITH OTHER ELEMENTS.

THIS DRAWING HAS BEEN PREPARED FOR THE SOLE PURPOSE OF ACHIEVING PLANNING APPROVAL. THE DRAWINGS DO NOT PURPORT TO BE PRODUCTION DRAWINGS FOR TENDER OR CONSTRUCTION AND SHOULD NOT BE USED FOR ANY BUILDING OR CONTRACTUAL PURPOSES.

NOTES


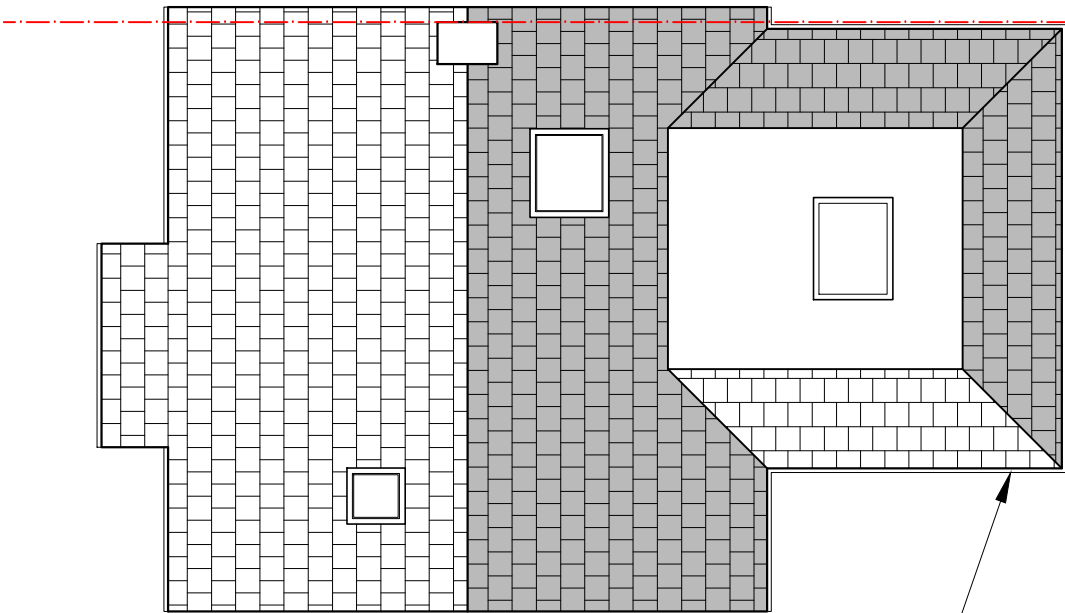


Part pitched roof with flat rooflight. Max. height 4m.
Eaves to be max. 3m. No eaves overhang at boundary.

02
D.01 ROOF PLAN
AS PROPOSED_1:100 @ A3



SCALE BAR
1:500 @ A3

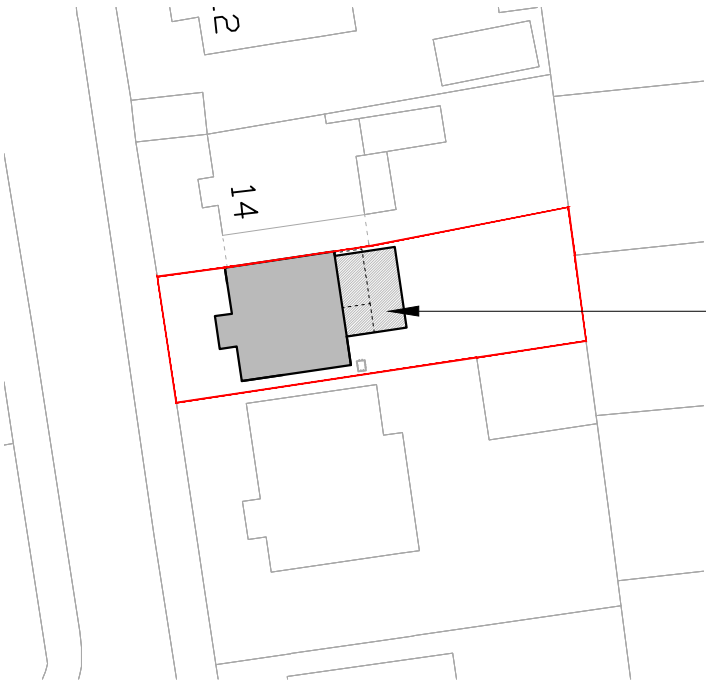 

Sun room and verandah removed and replaced with new 4m deep rear extension.

03
D.01 BLOCK PLAN
AS PROPOSED_1:500 @ A3

REV	DATE	DESCRIPTION
A	23/04/26	Block plan added.
B	24/04/26	North point added.

FOR PLANNING

JOB TITLE
15 COURTLANDS CLOSE
GORING-BY-SEA

DRAWING TITLE
FLOOR PLANS
AS PROPOSED

JOB No	DWG No	REV	
COU	D.01	B	
DRAWN BY	CHECKED BY	SCALE (@A3)	DATE
ML	-	VARIES	04/26

LIGGINS WAINEWRIGHT
ARCHITECTURE

TEL: 07503 352499
E-MAIL: INFO@LW-ARCHITECTURE.CO.UK