
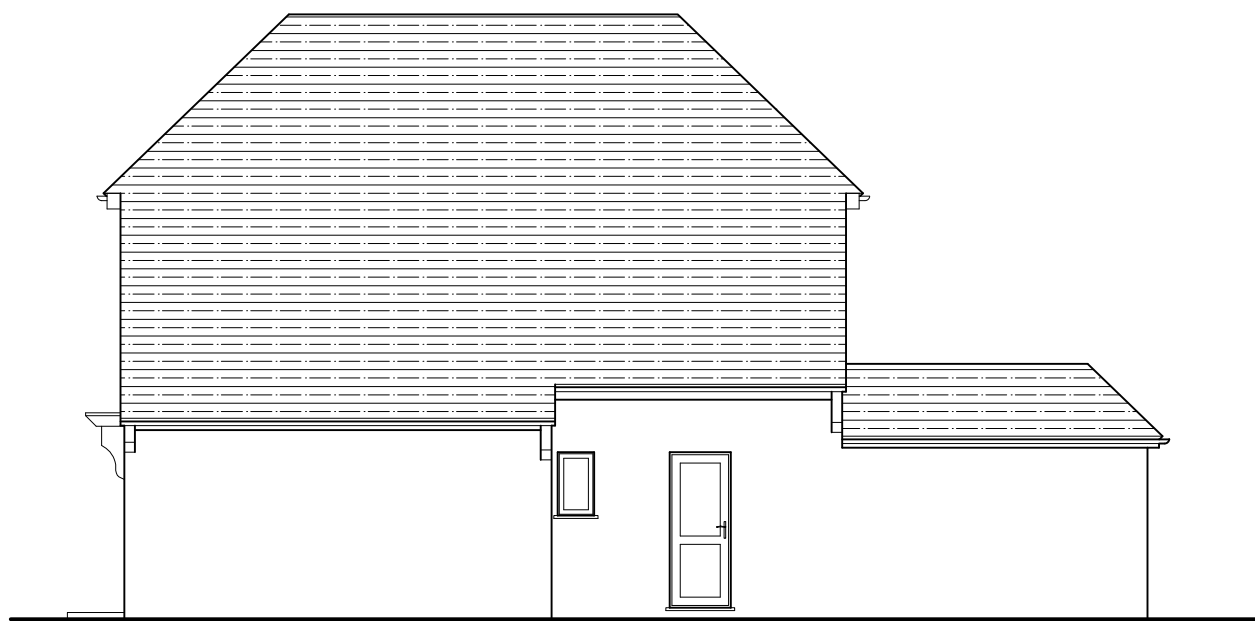
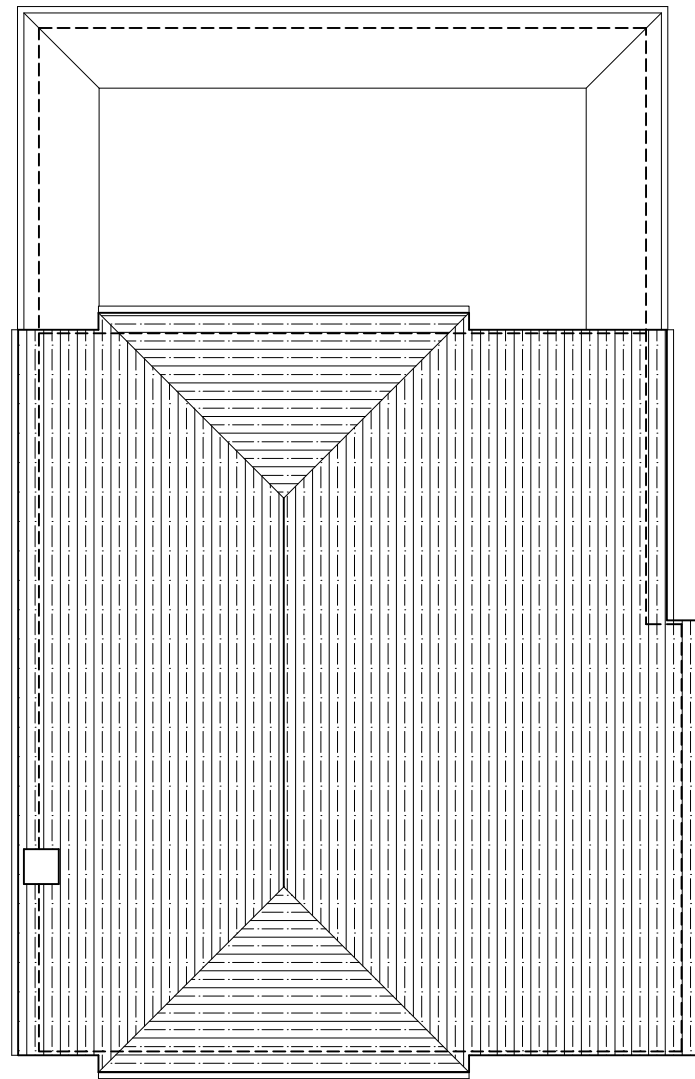
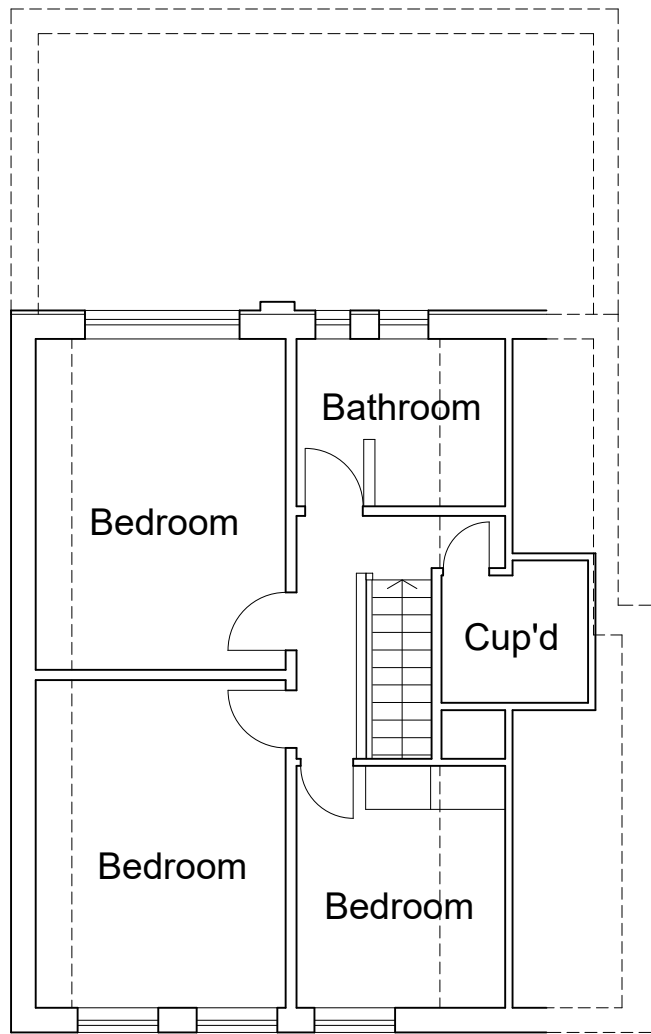


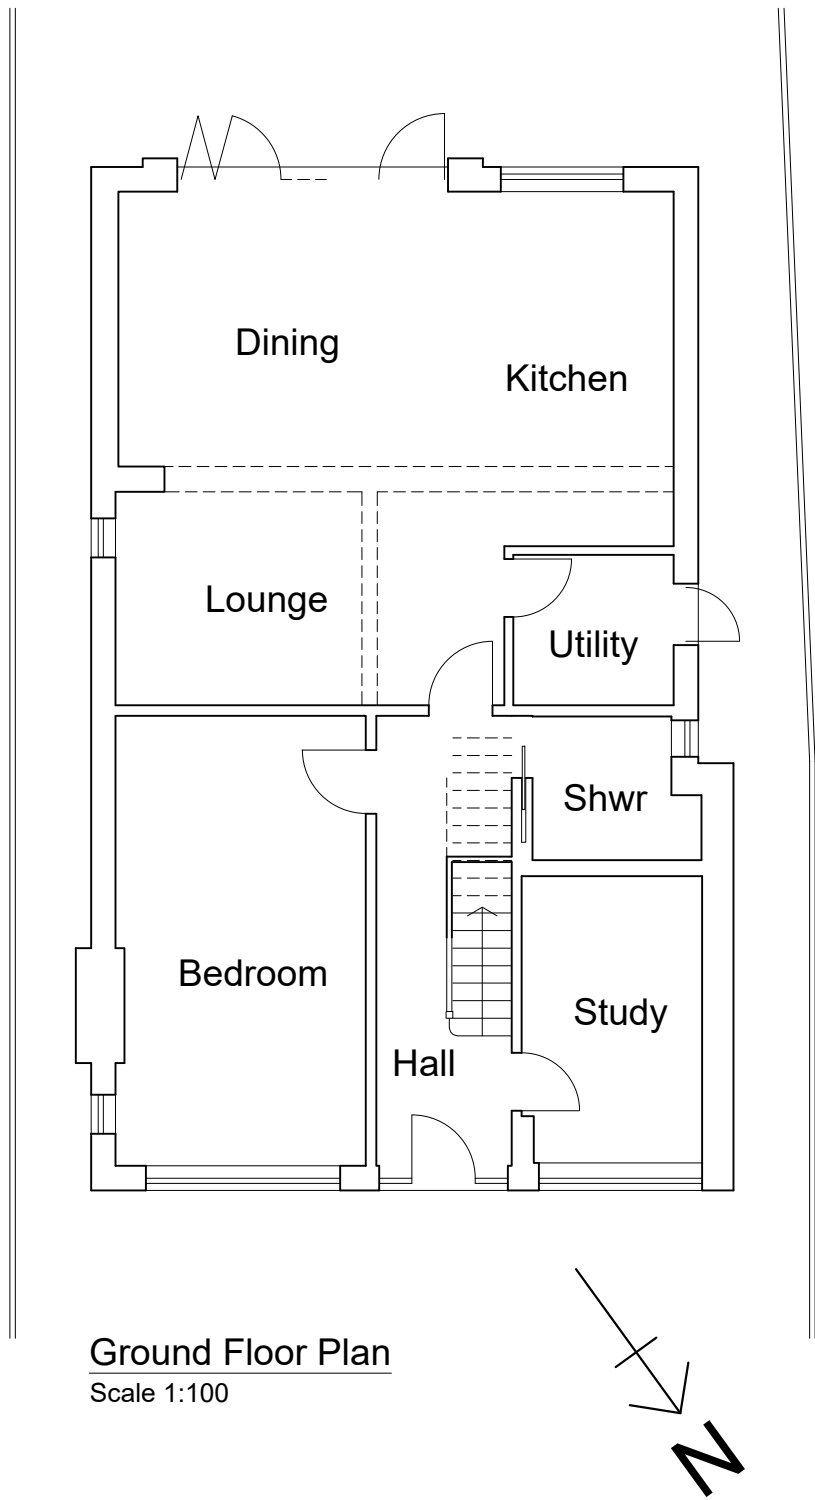

Rev: A Description: Roof plan added. Date: 15.07.26

Rev: Description: Date:

HORIZON DESIGN

ARCHITECTURAL TECHNOLOGY

Horizon Design Limited

4 High View

Worthing BN13 3DQ

01903 205868

info@horizon-design.co.uk

www.horizon-design.co.uk

Client:
Mr & Mrs Taylor

Project:
Roof Extension & Alterations to:
23 Alinora Crescent
Worthing
West Sussex
BN12 4JB

Drawing title:
Existing Plans & Elevations.

Scale:
1:100 @ A1

Date: 16.06.26 Drawn: KWF

Drawing number: 3276-01 Revision: A