
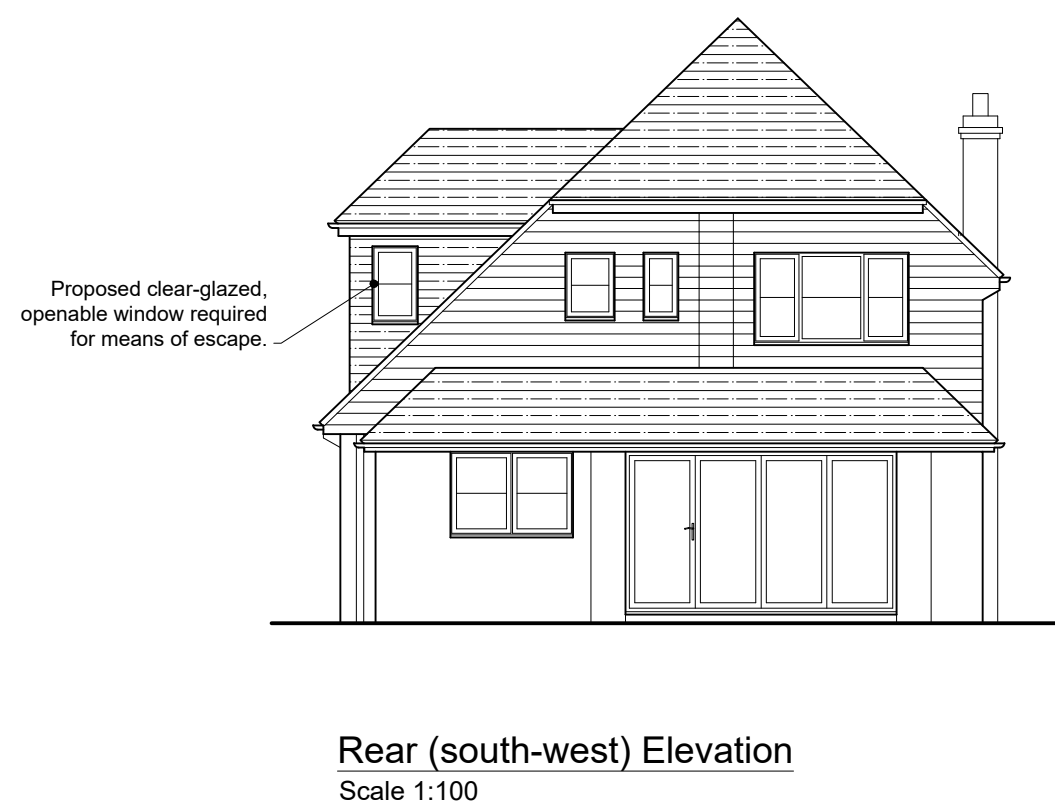
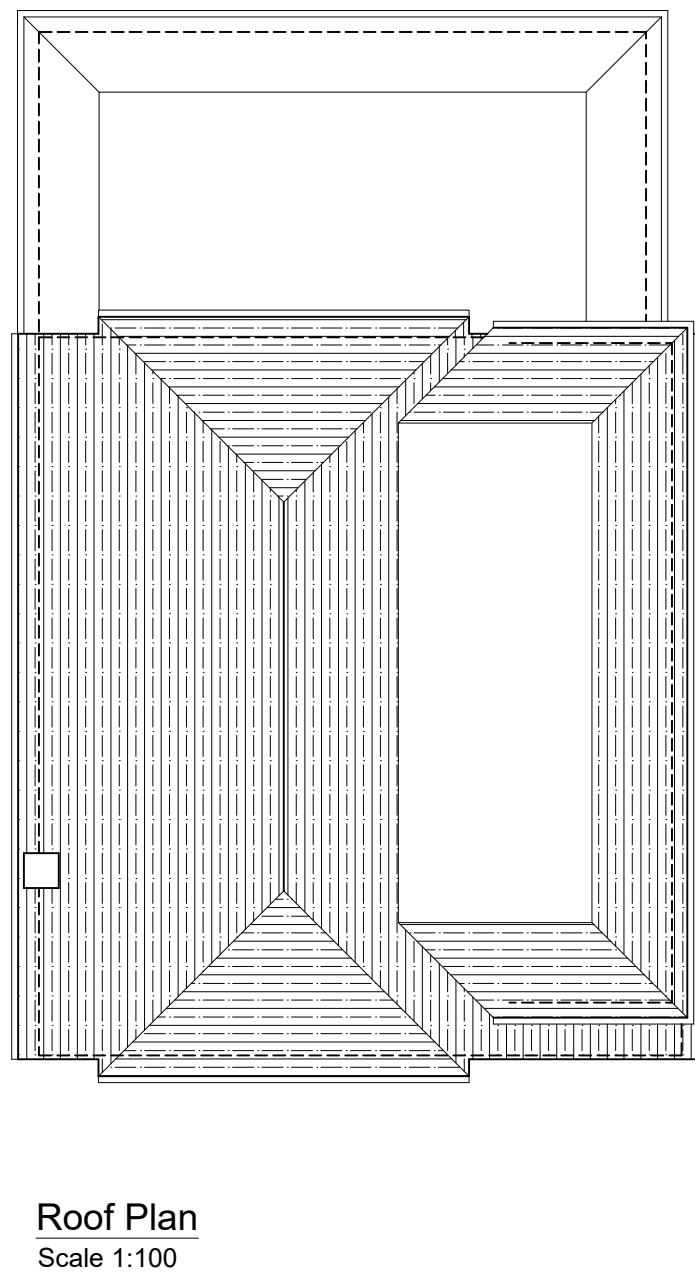
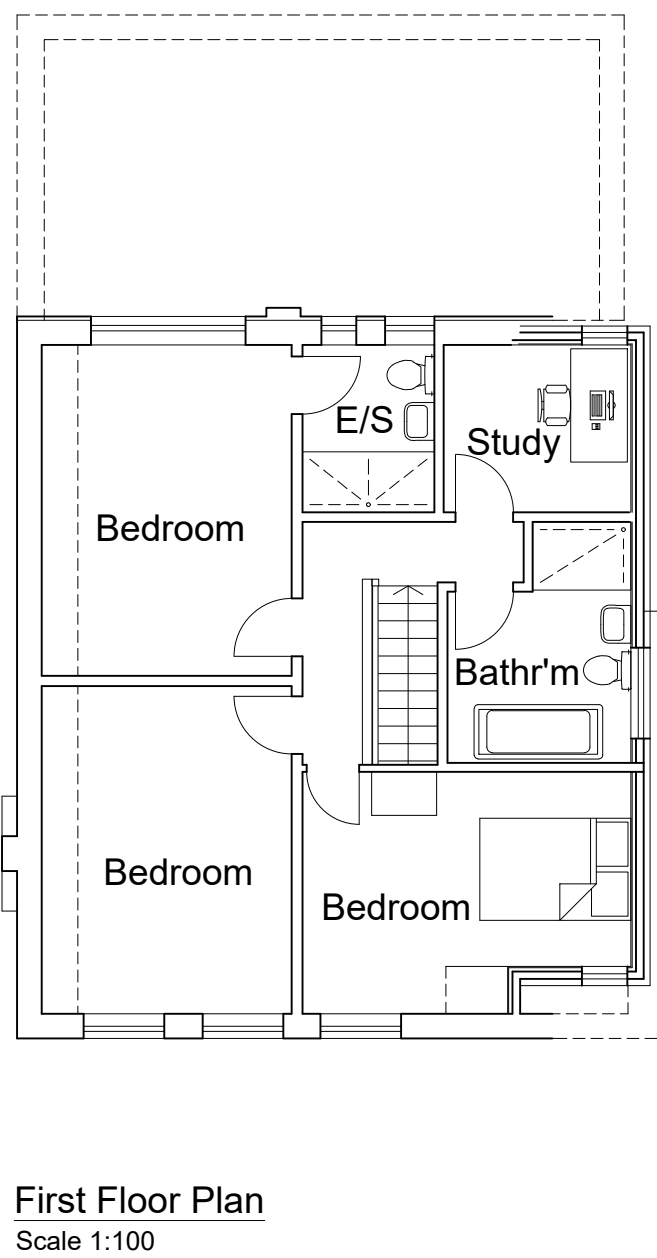


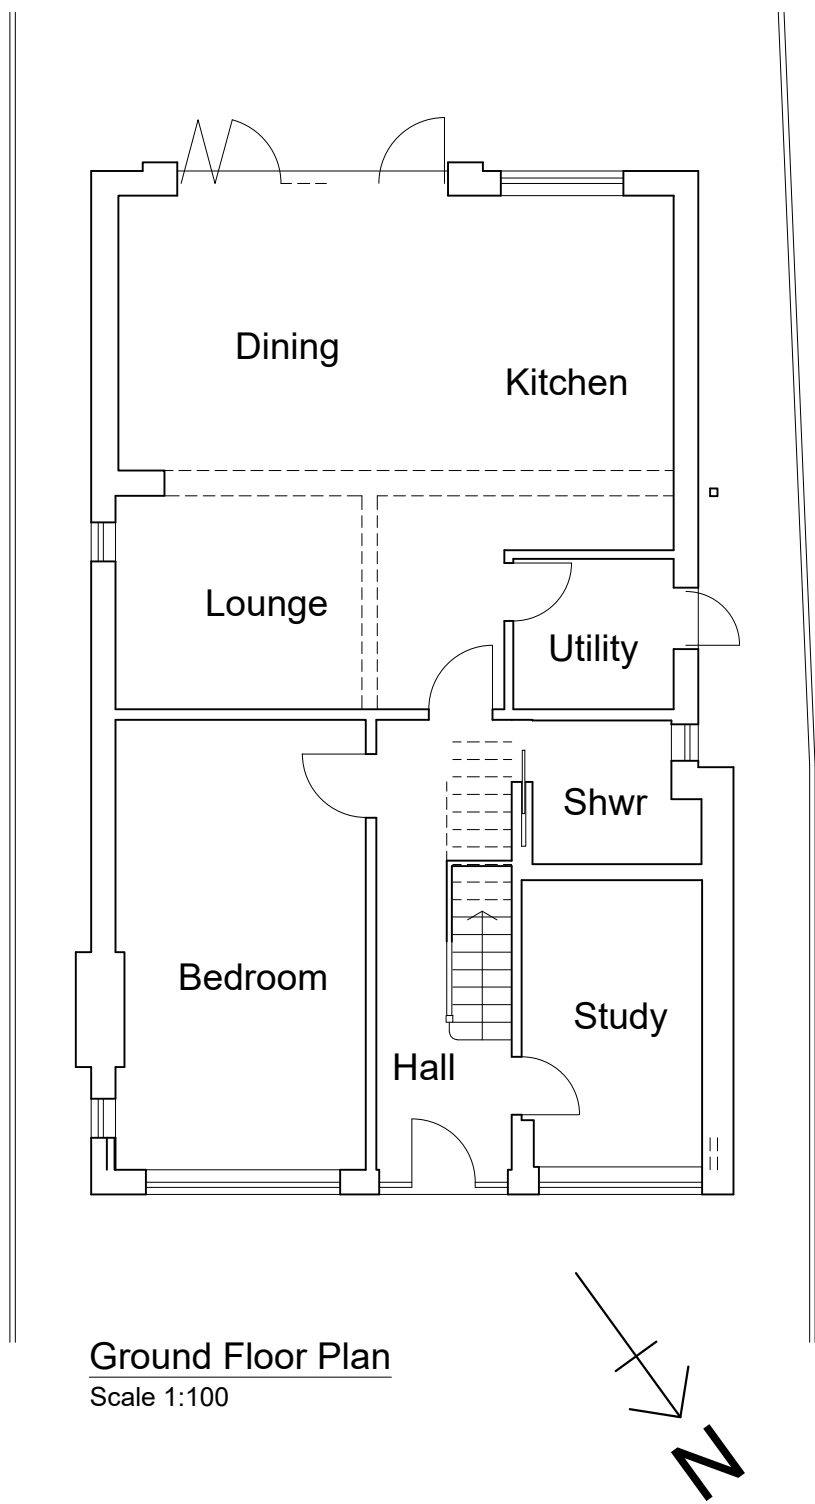

Rev:	A	Option 1 selected, roof plan added, notes added.	15.07.26
------	---	--	----------

Rev:	Description:	Date:
------	--------------	-------

HORIZON DESIGN

ARCHITECTURAL TECHNOLOGY

Horizon Design Limited

4 High View

Worthing BN13 3DQ

01903 205868

info@horizon-design.co.uk

www.horizon-design.co.uk

Client:
Mr & Mrs Taylor

Project:
Roof Extension & Alterations to:
23 Alinora Crescent
Worthing
West Sussex
BN12 4JB

Drawing title:
Proposed Plans & Elevations.

Scale:
1:100 @ A1

Date:	Drawn:
16.06.26	KWF

Drawing number:	Revision:
3276-02	A