

514100

514110

514120

4130

514140

514150

514160



514170

102520 N

102510 N

102500 N

1:100

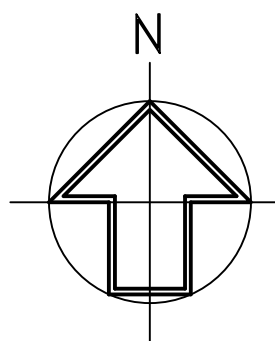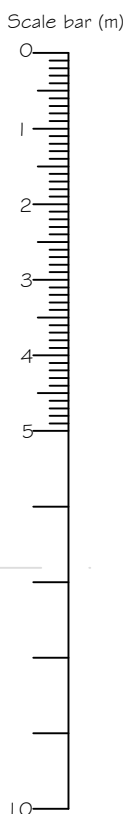

PROPOSED SITE PLAN

REV C BIN STORE SIZE REDUCED 4 ASHP
OMITTED 12.08.26
REV B VARIOUS SITE CHANGES, BIN STORE
CHANGES 18.06.26
REV A VARIOUS SITE CHANGES 25.11.25
REV DESCRIPTION DATE

PROJECT
2 SOUTHY ROAD
WORTHING
WEST SUSSEX

DRAWING TITLE
PROPOSED SITE LAYOUT PLAN

SCALE 1:100 @A1
DRAWN BY SKW
DATE JUNE 2025

DWG NO 1414/27
REV. C

Unit 3b Woodhorn Business Centre
Woodhorn Lane
Oving Chichester
West Sussex PO20 2BX
Tel 01243 774764
www.sloaneandbrown.co.uk

CHARTERED BUILDING SURVEYORS
SLOANE & BROWN
ARCHITECTURAL SERVICES