



Ground Floor


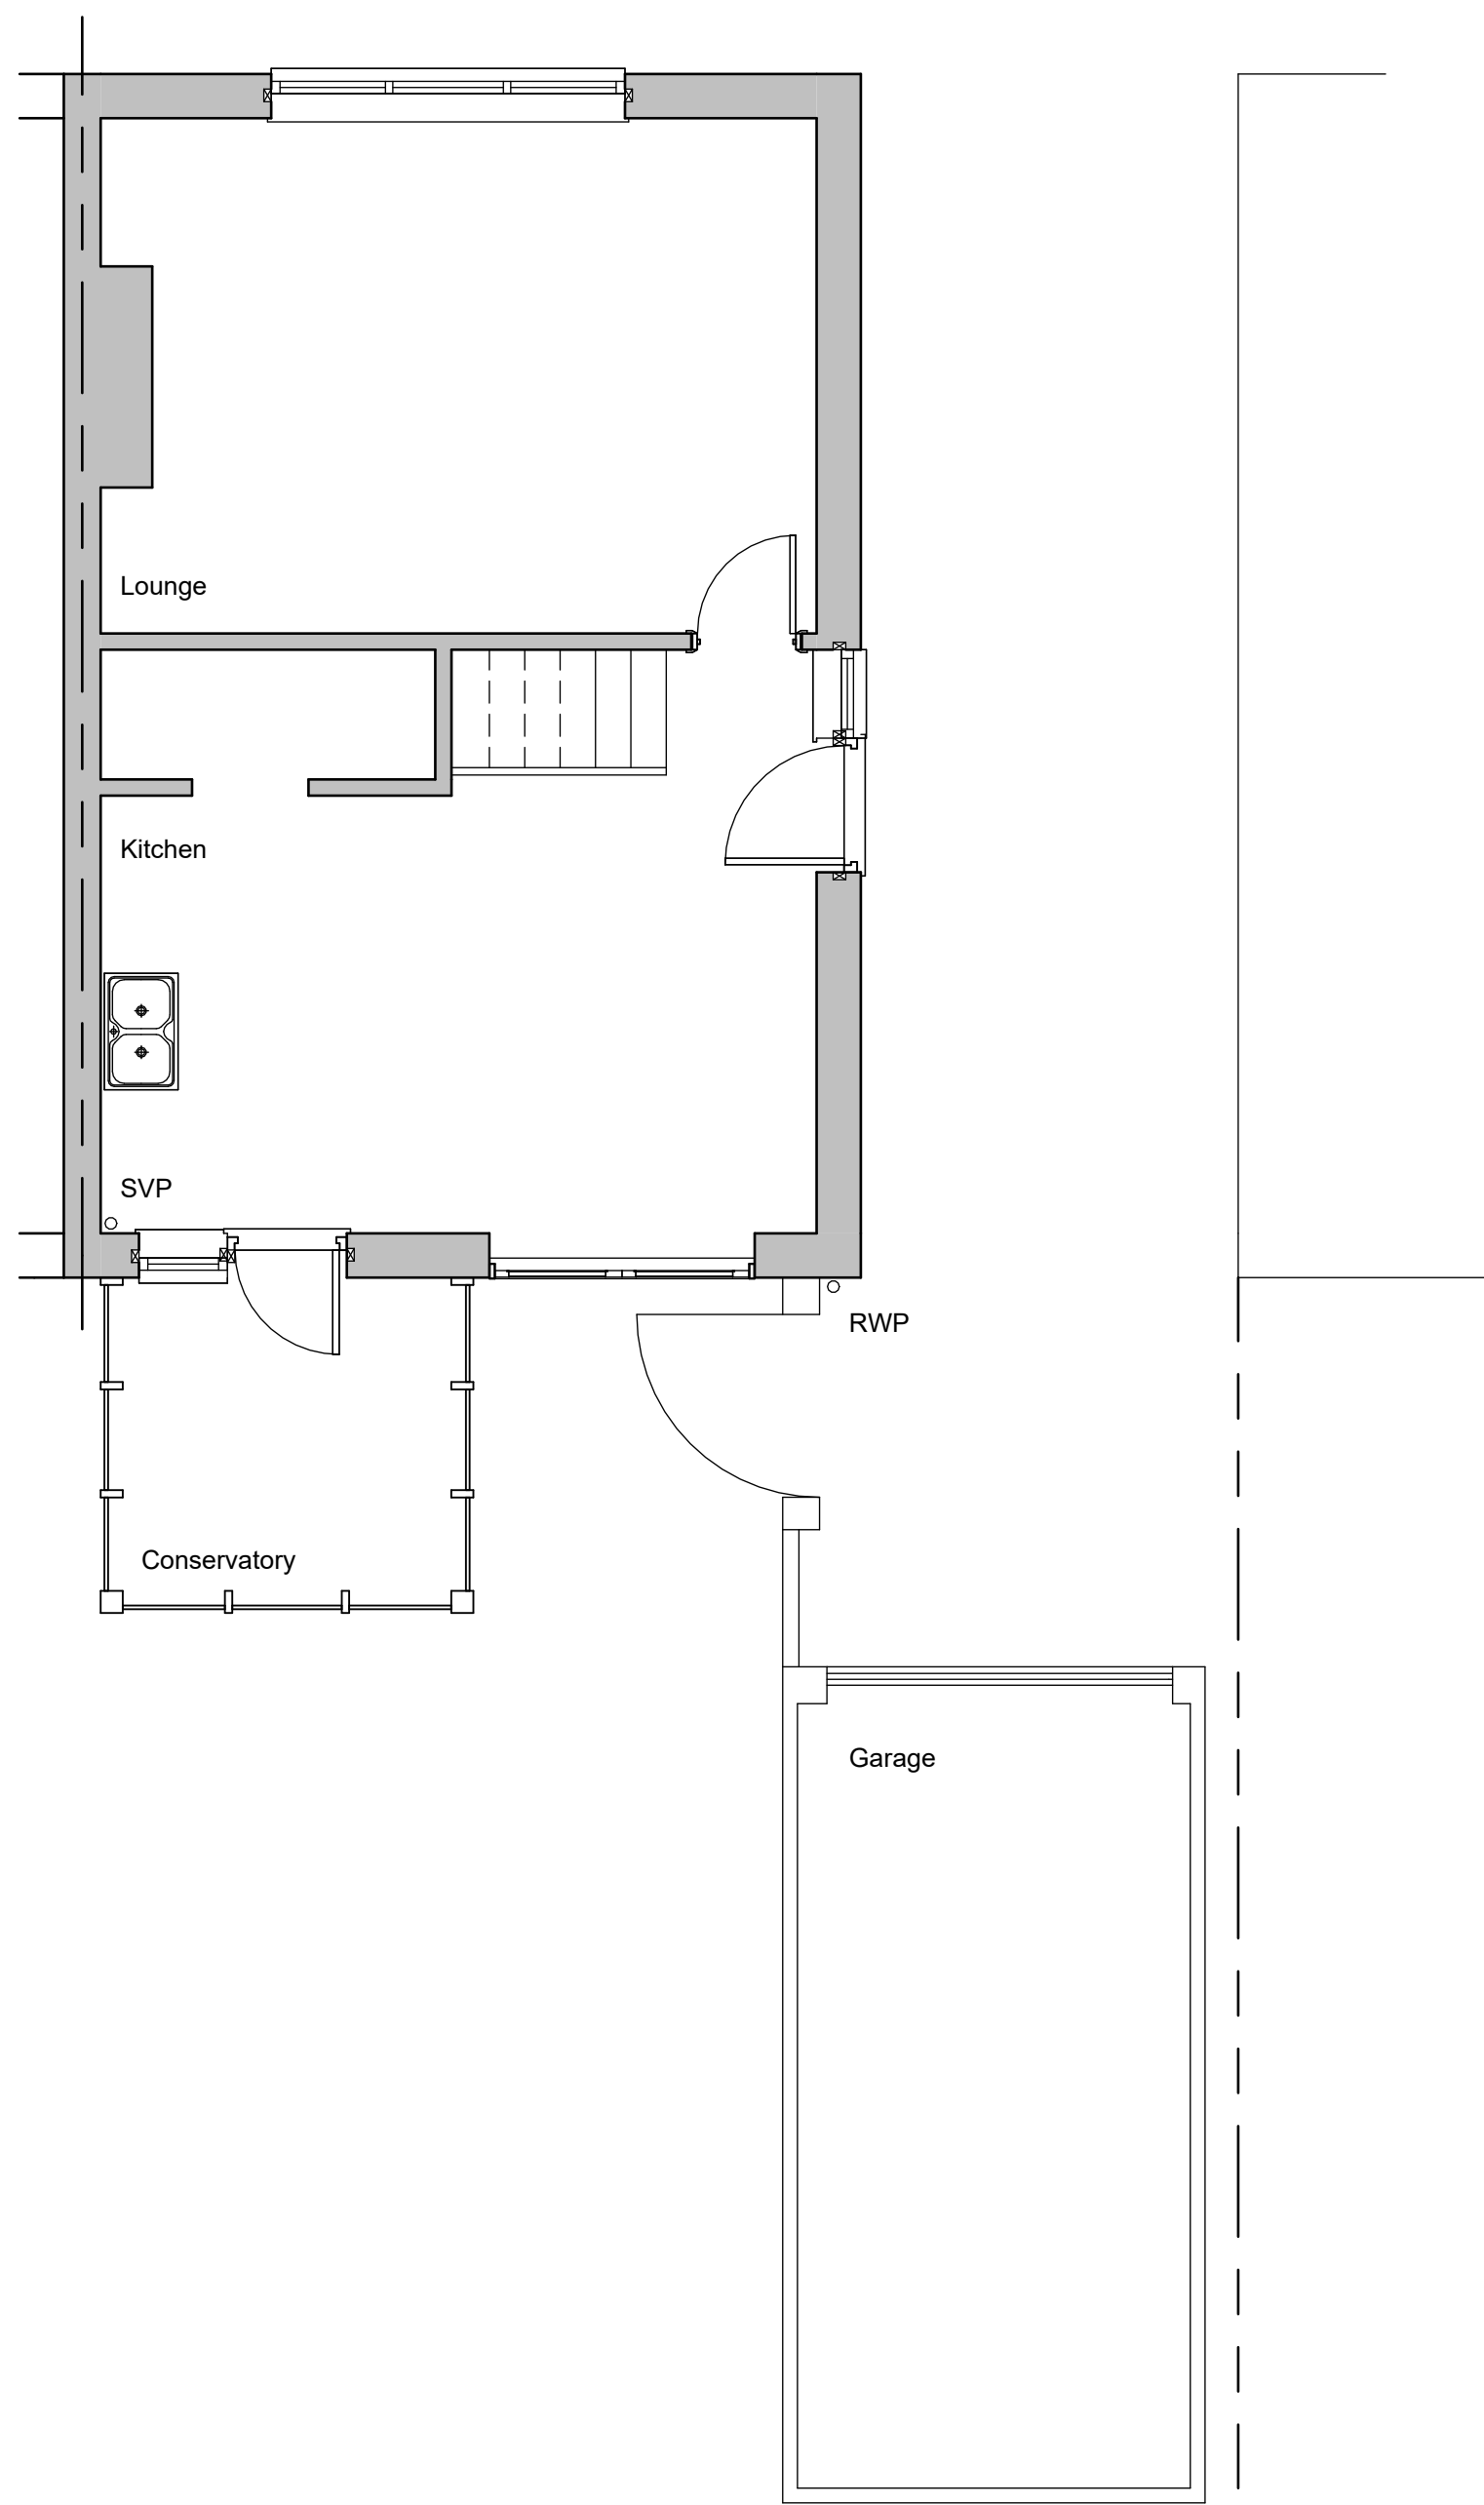


First Floor

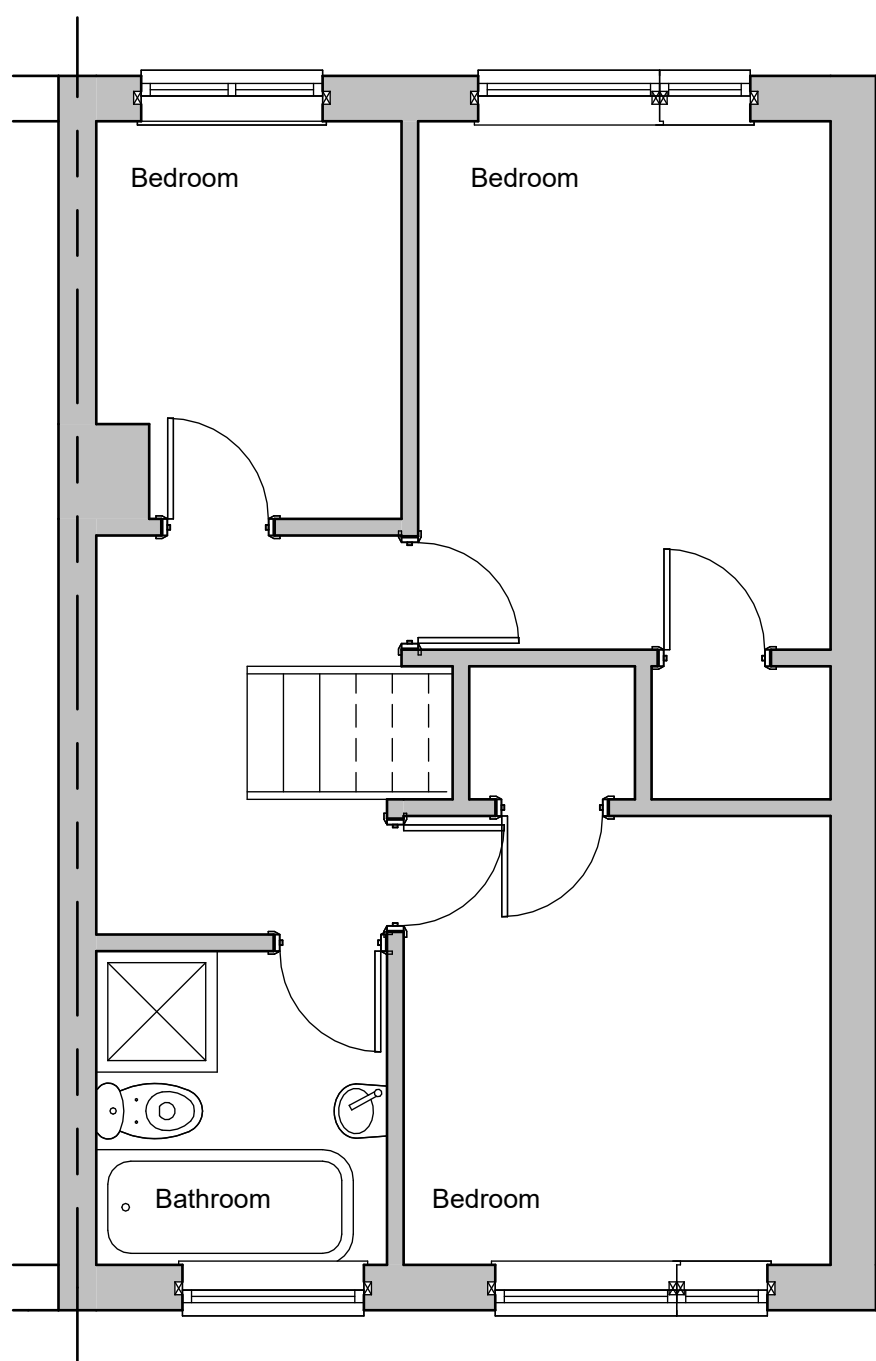


Site Plan 1:500

Site Plan 1:1250

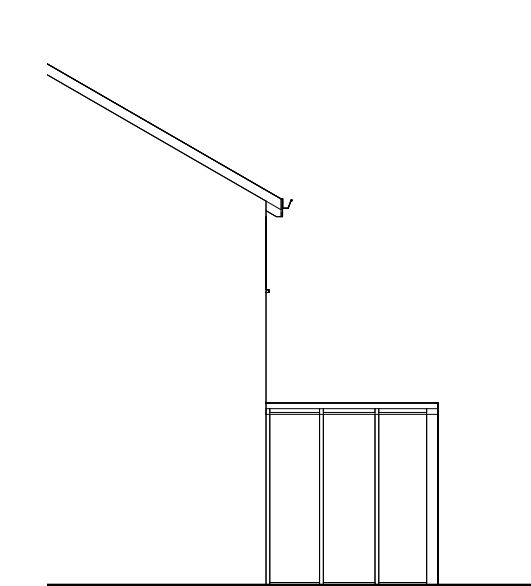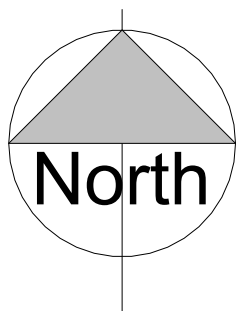

Side Elevation

East

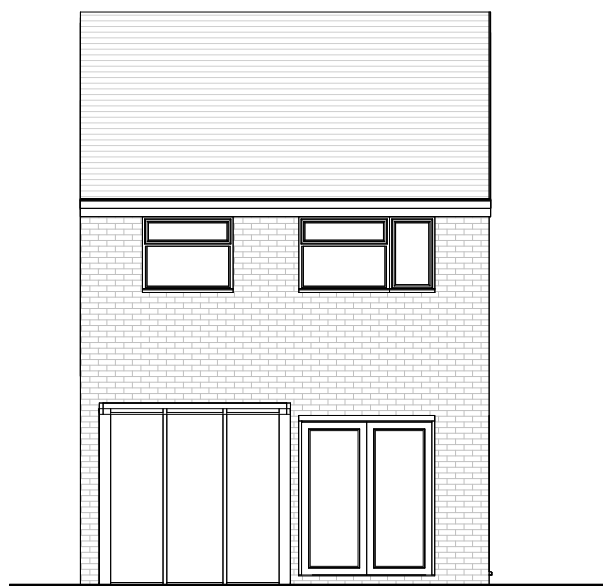

Rear Elevation

North



Side Elevation


West



Front Elevation

South

Revisions

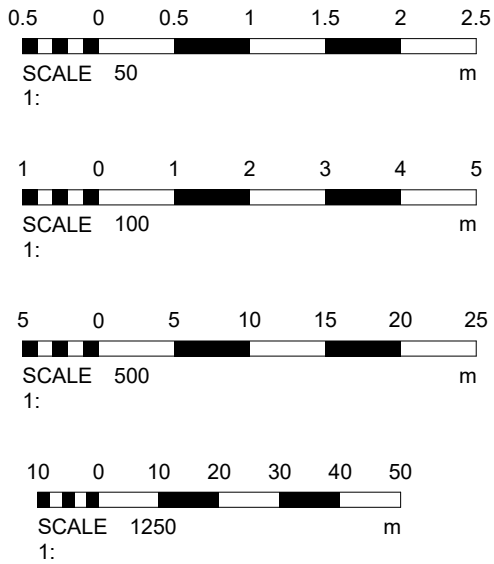

Materials

Drawing Number	2026/62	Sheet	1 of 2
----------------	---------	-------	--------

Size	A1	Scale	1:50, 1:100, 1:500, 1:1250
------	----	-------	----------------------------

Project	Existing details March 2026
---------	--------------------------------

Job Title	10 Tavy Road Worthing West Sussex BN13 3PD
-----------	---

Do Not scale from this drawing except for planning as photocopies will be subject to distortion
Drawings to be read in conjunction with all other Designers and structural engineers contract drawings and specifications:
Any discrepancies must be brought to the attention of the Designer immediately.
The contractor must verify all dimensions by site measurement before ordering materials or manufacturing components
Substitute materials and products to those named will be acceptable if proven to be of equal or higher performance and not in conflict with other elements

M.J.Humphrey Ltd



Mel Humphrey MRICS
9 Aldsworth Avenue
Goring By Sea
West Sussex
BN12 4XQ
Mel@mjhumphrey.co.uk
07701055182

Adam Humphrey MCIOB
21 Pendine Avenue
Worthing
West Sussex
BN11 2NA
Adam@mjhumphrey.co.uk
07812419142