



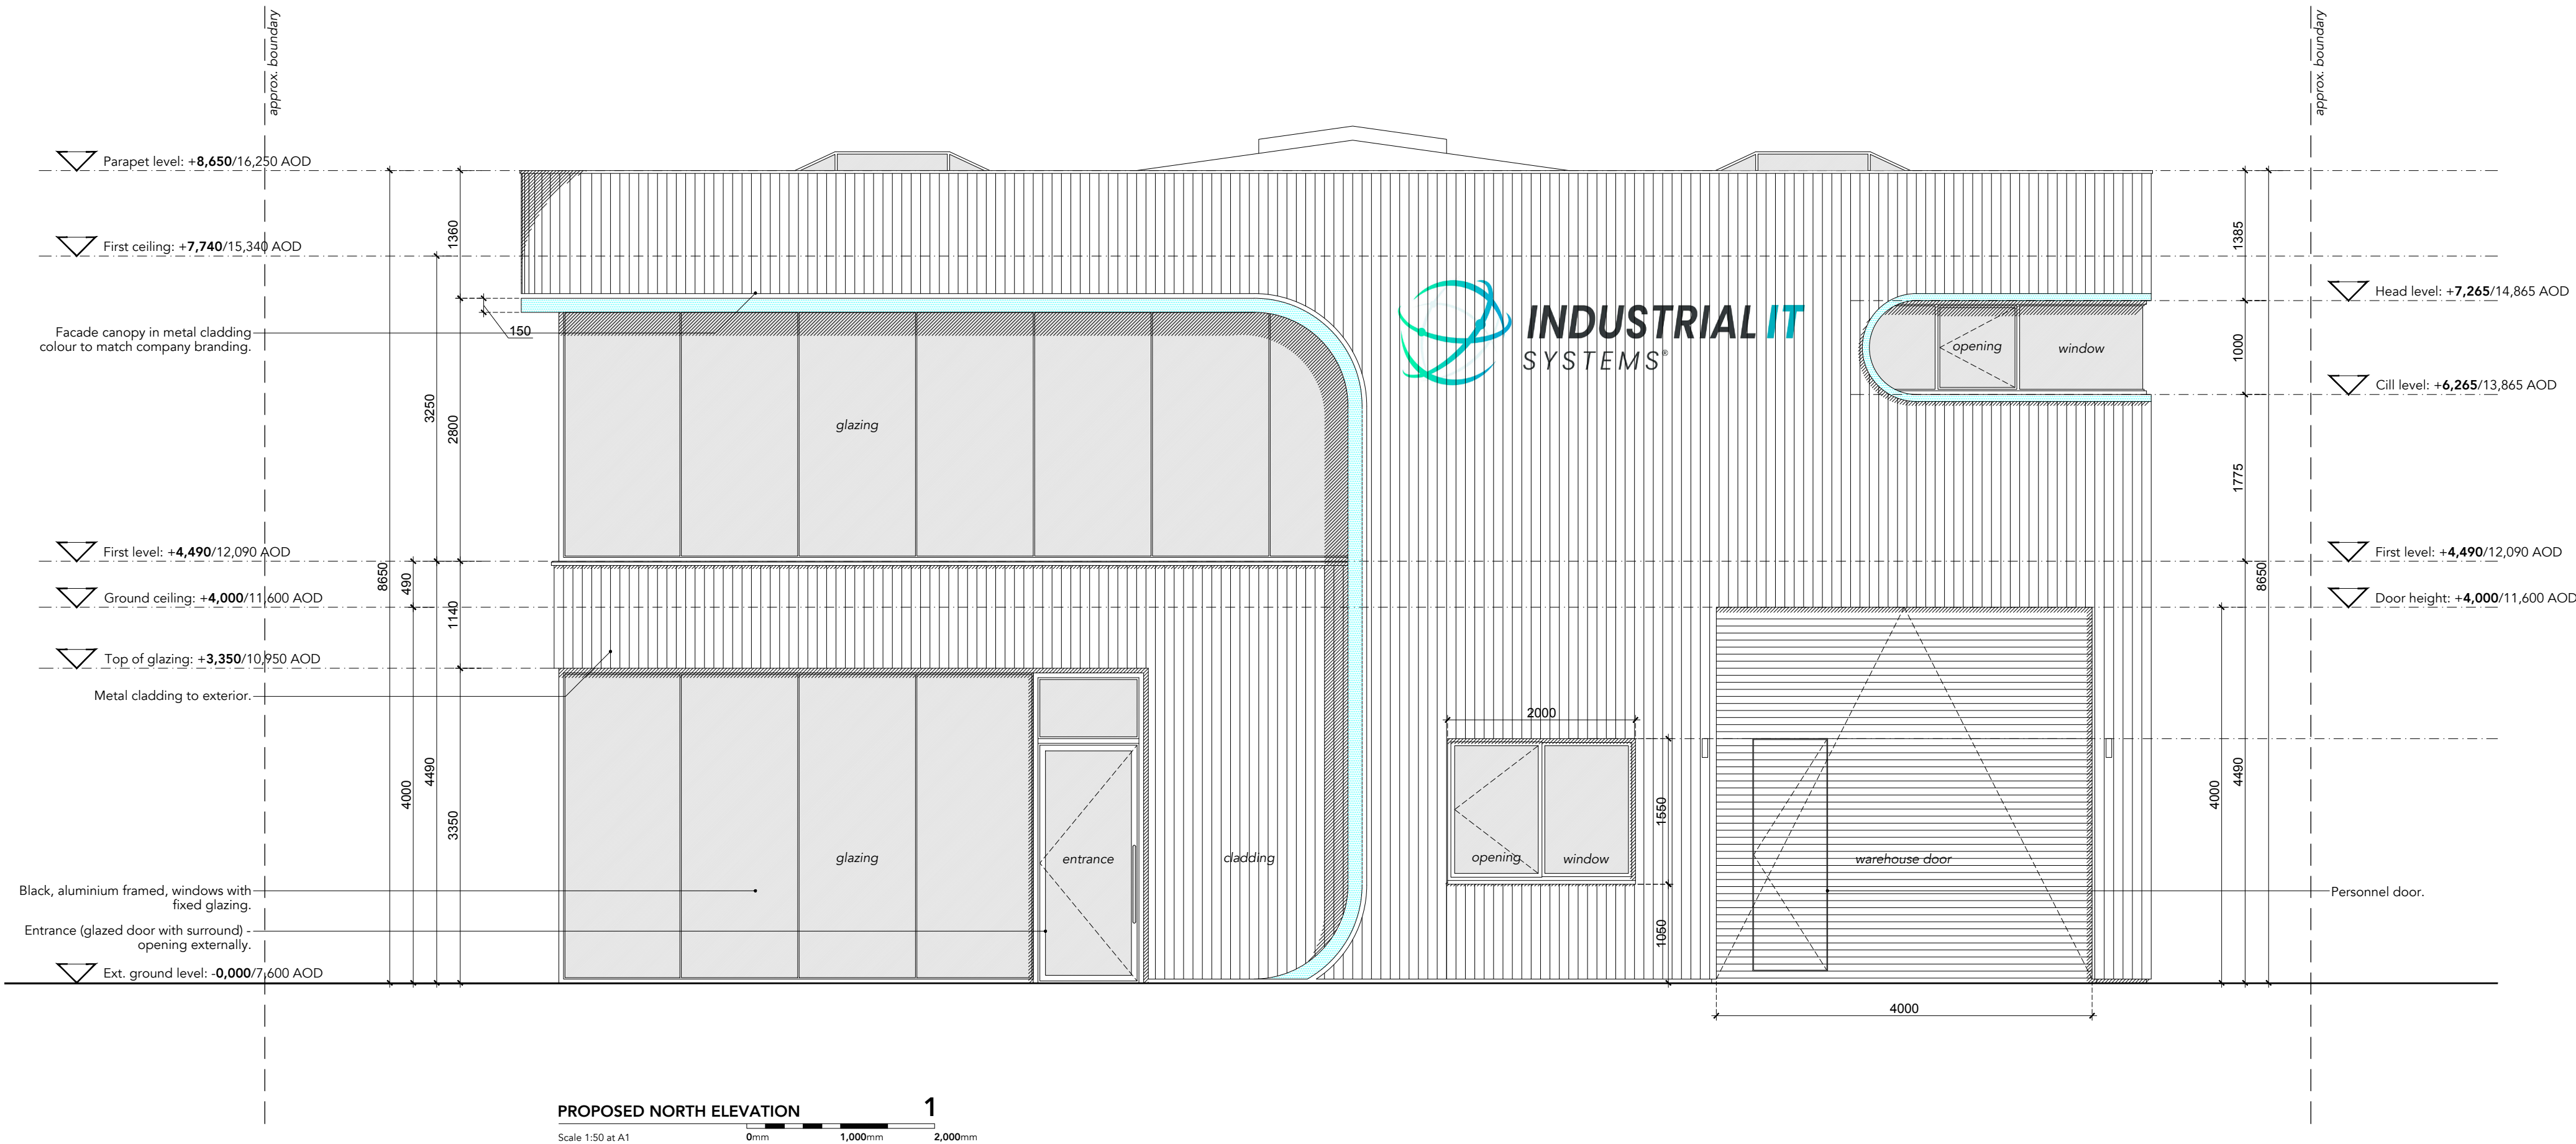

PROPOSED NORTH ELEVATION
Scale 1:50 at A1
0mm 1,000mm 2,000mm

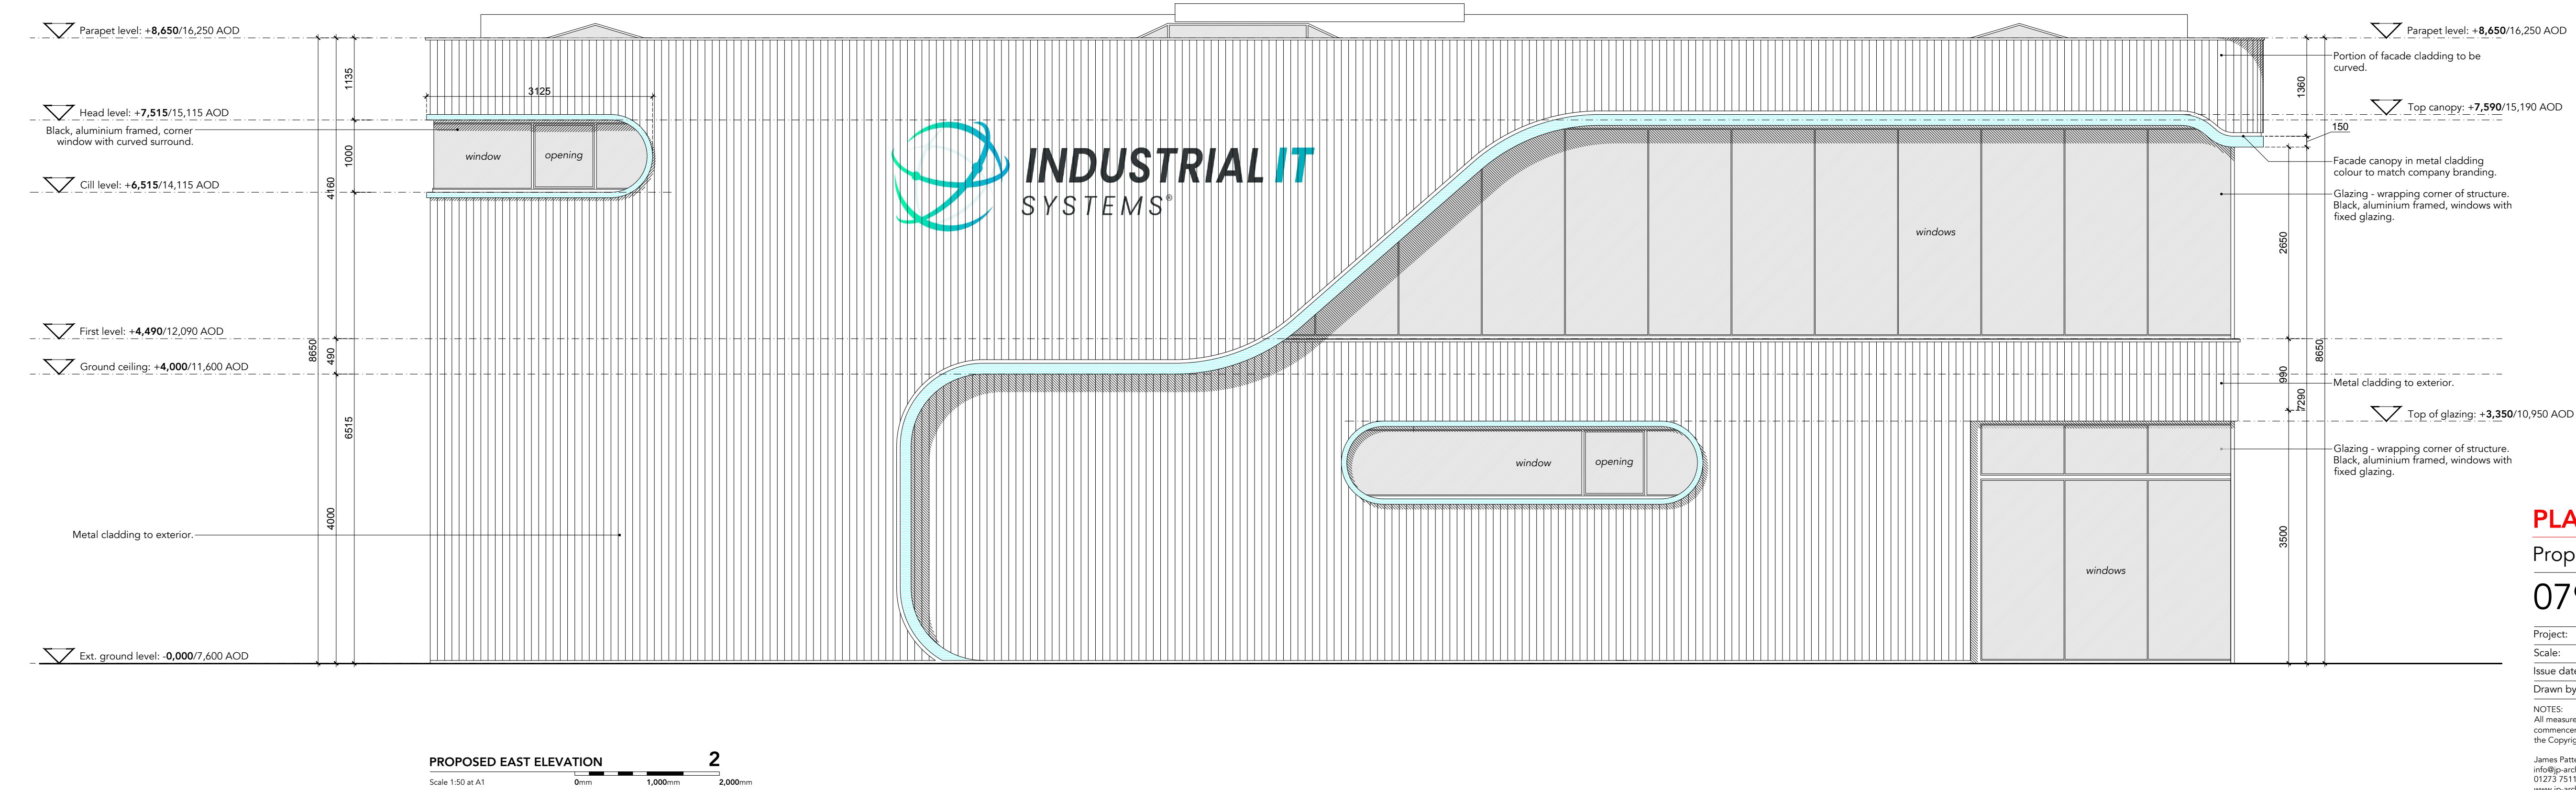

PROPOSED EAST ELEVATION
Scale 1:50 at A1
0mm 1,000mm 2,000mm



PLANNING
Proposed elevations 1/2
079-3-101

Project:	77 Marlborough Rd, Lancing, BN15 8UF
Scale:	1:50 at A1
Issue date:	30/04/2026 - Rev.G - Elevation title amended
Drawn by:	JMP

NOTES:
All measurements and site conditions are to be checked prior to the preparation of drawings or commencement of works. This drawing belongs to James Patterson Architects Ltd. and is protected by the Copyright, Designs and Patents Act, 1998.
James Patterson Architects Ltd.
info@jp-architects.co.uk
01273 751158
www.jp-architects.co.uk

JMP