
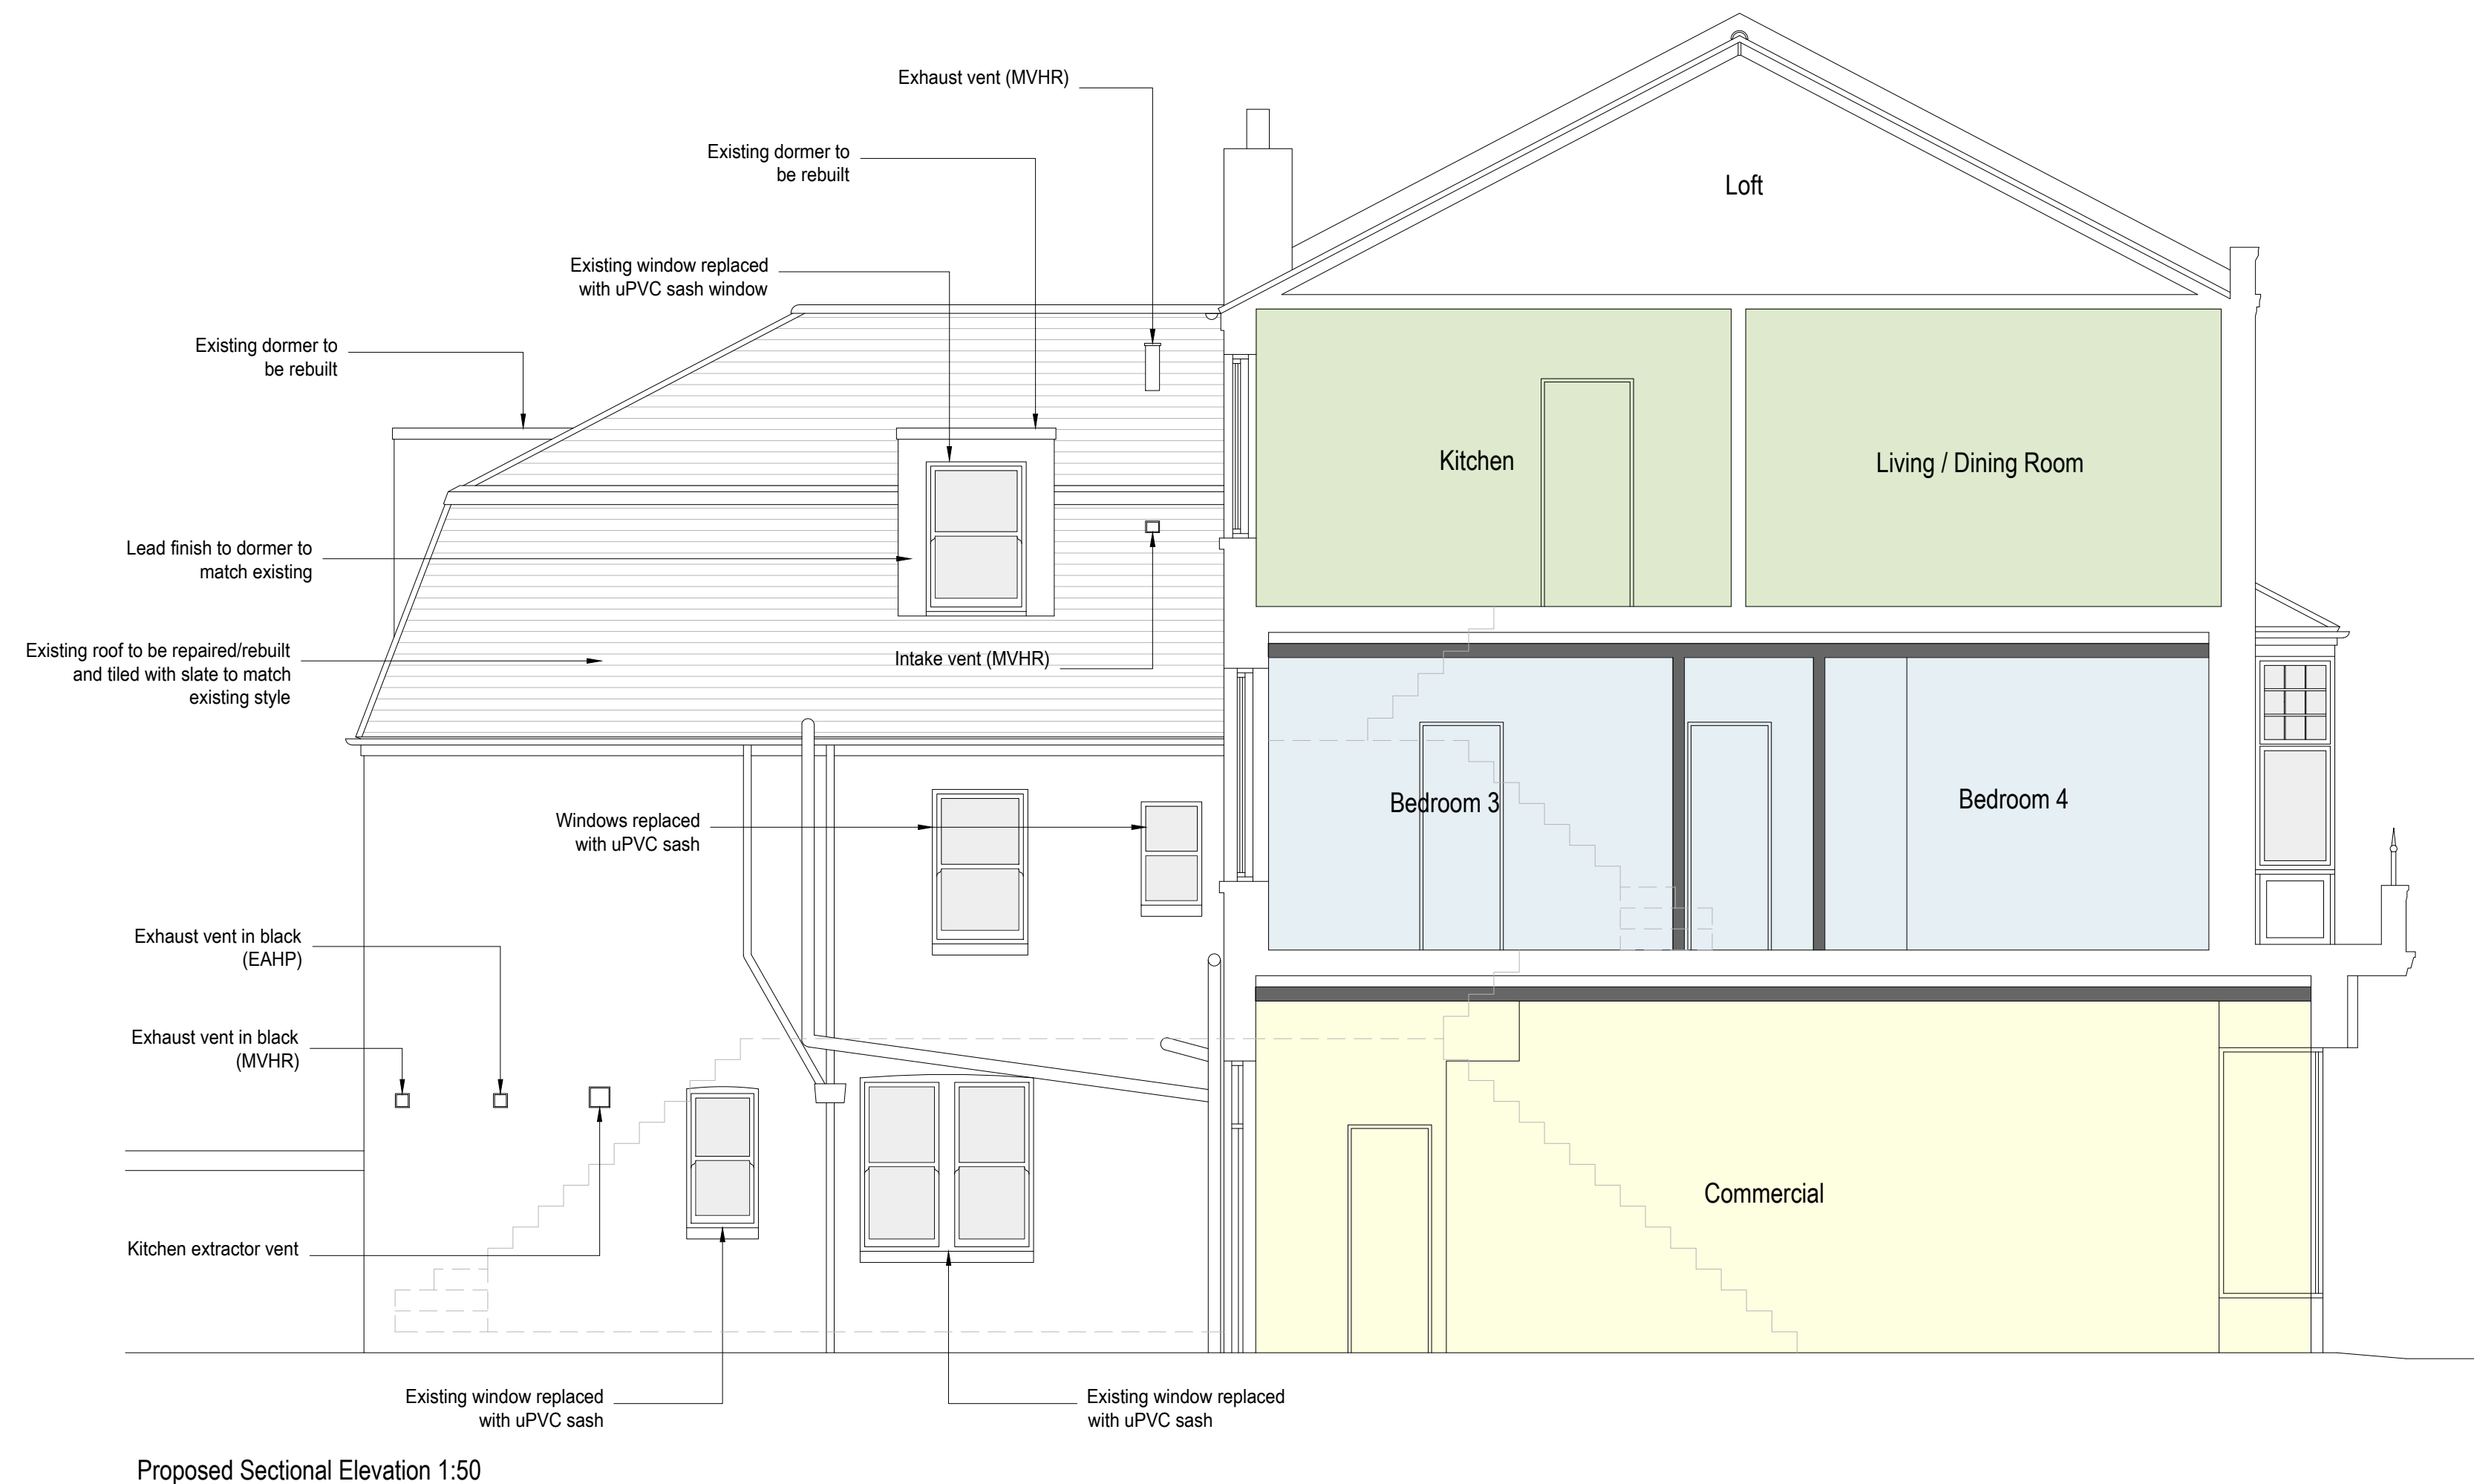
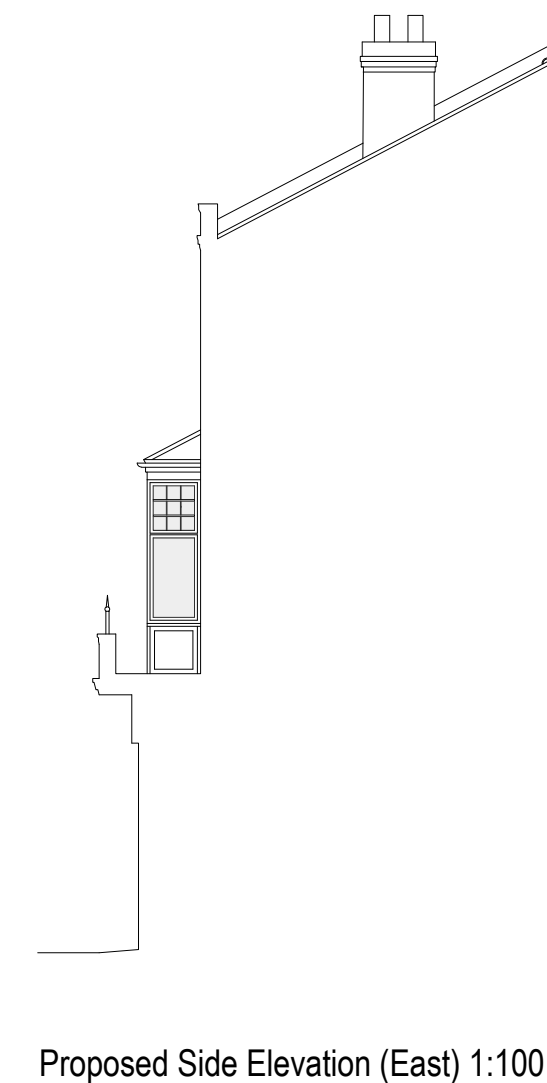
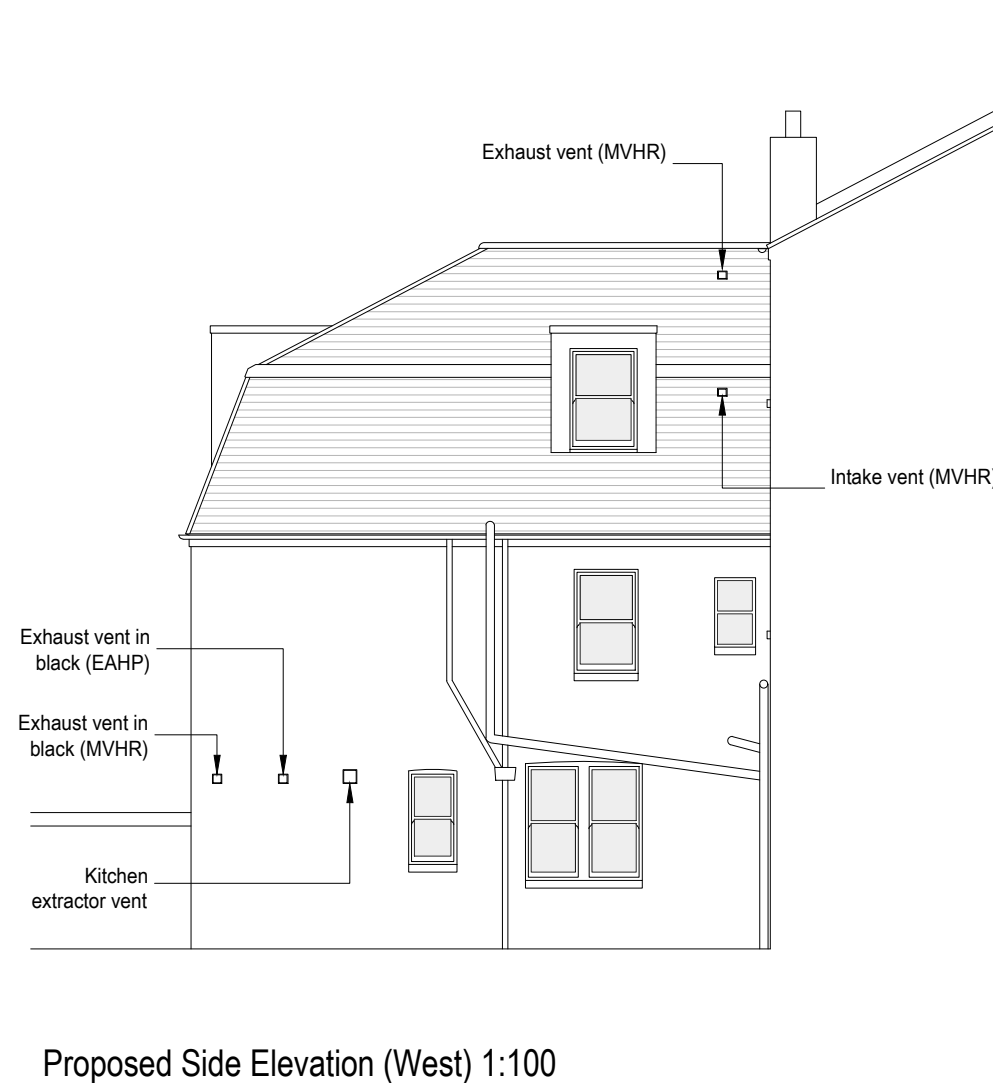


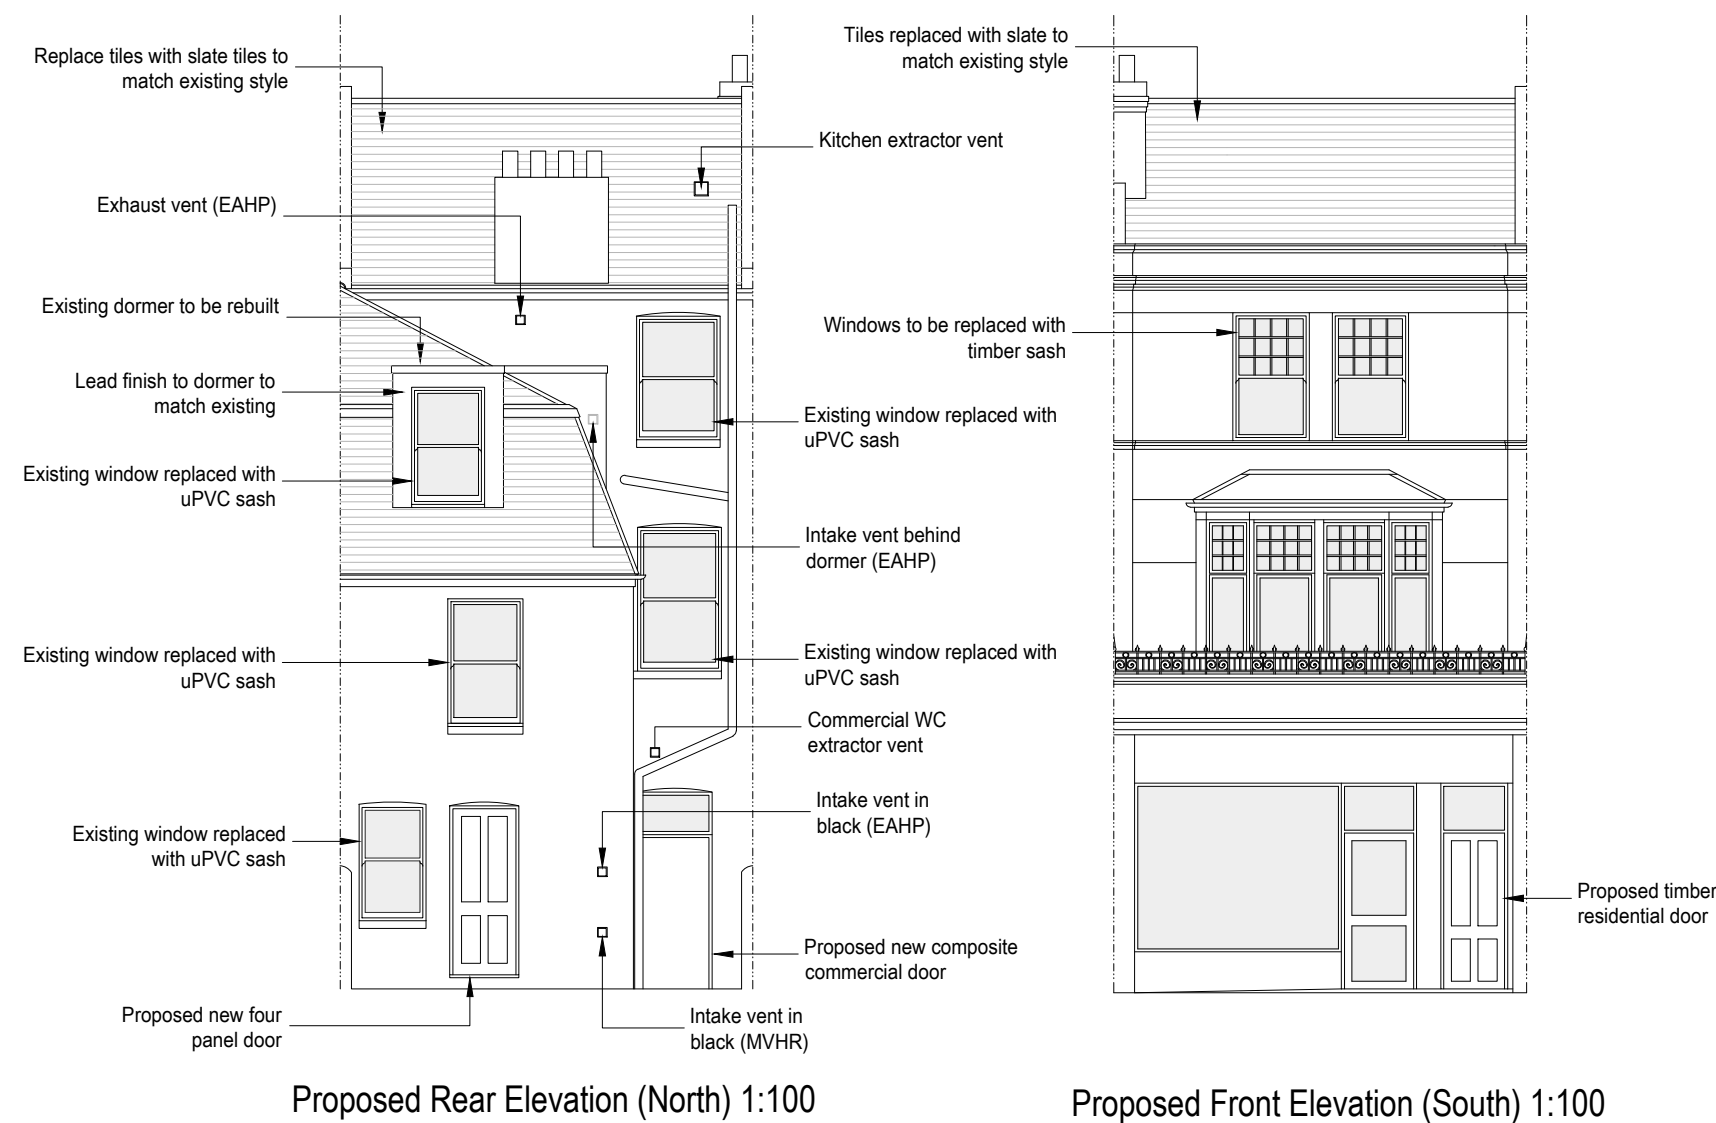

- Commercial - 35.2m²
- HMO Unit - 4 Bedroom (5 Person)
- Flat - 1 Bedroom (2 Person)
- Residential Common Access Hallway

REV C 18/06/26 - Revert to existing shopfront layout and show solid door to rear HMO.
REV B 01/05/26 - Addition of extraction and annotations.
REV A 23/03/26 - Updates to front elevations doors and windows to match submitted details. Alteration to roof tiles annotation. Wall rendered under shopfront amendments

bpm Architectural Services Ltd.

client	KTLX Ltd		
project	39 Brighton Road Worthing BN11 3EF		
project ref.	3094	Drawing No.	04C
drawing title	Proposed elevations and sectional elevation		
drawn by	AW		
date	Jan 26	scale	1:50/100@ A1
www.bpmnet.co.uk info@bpmnet.co.uk			

Do not scale off drawing, check: All goods materials workmanship to all dimensions on site before all work commences in accordance with current building regs BSS and COP's

