




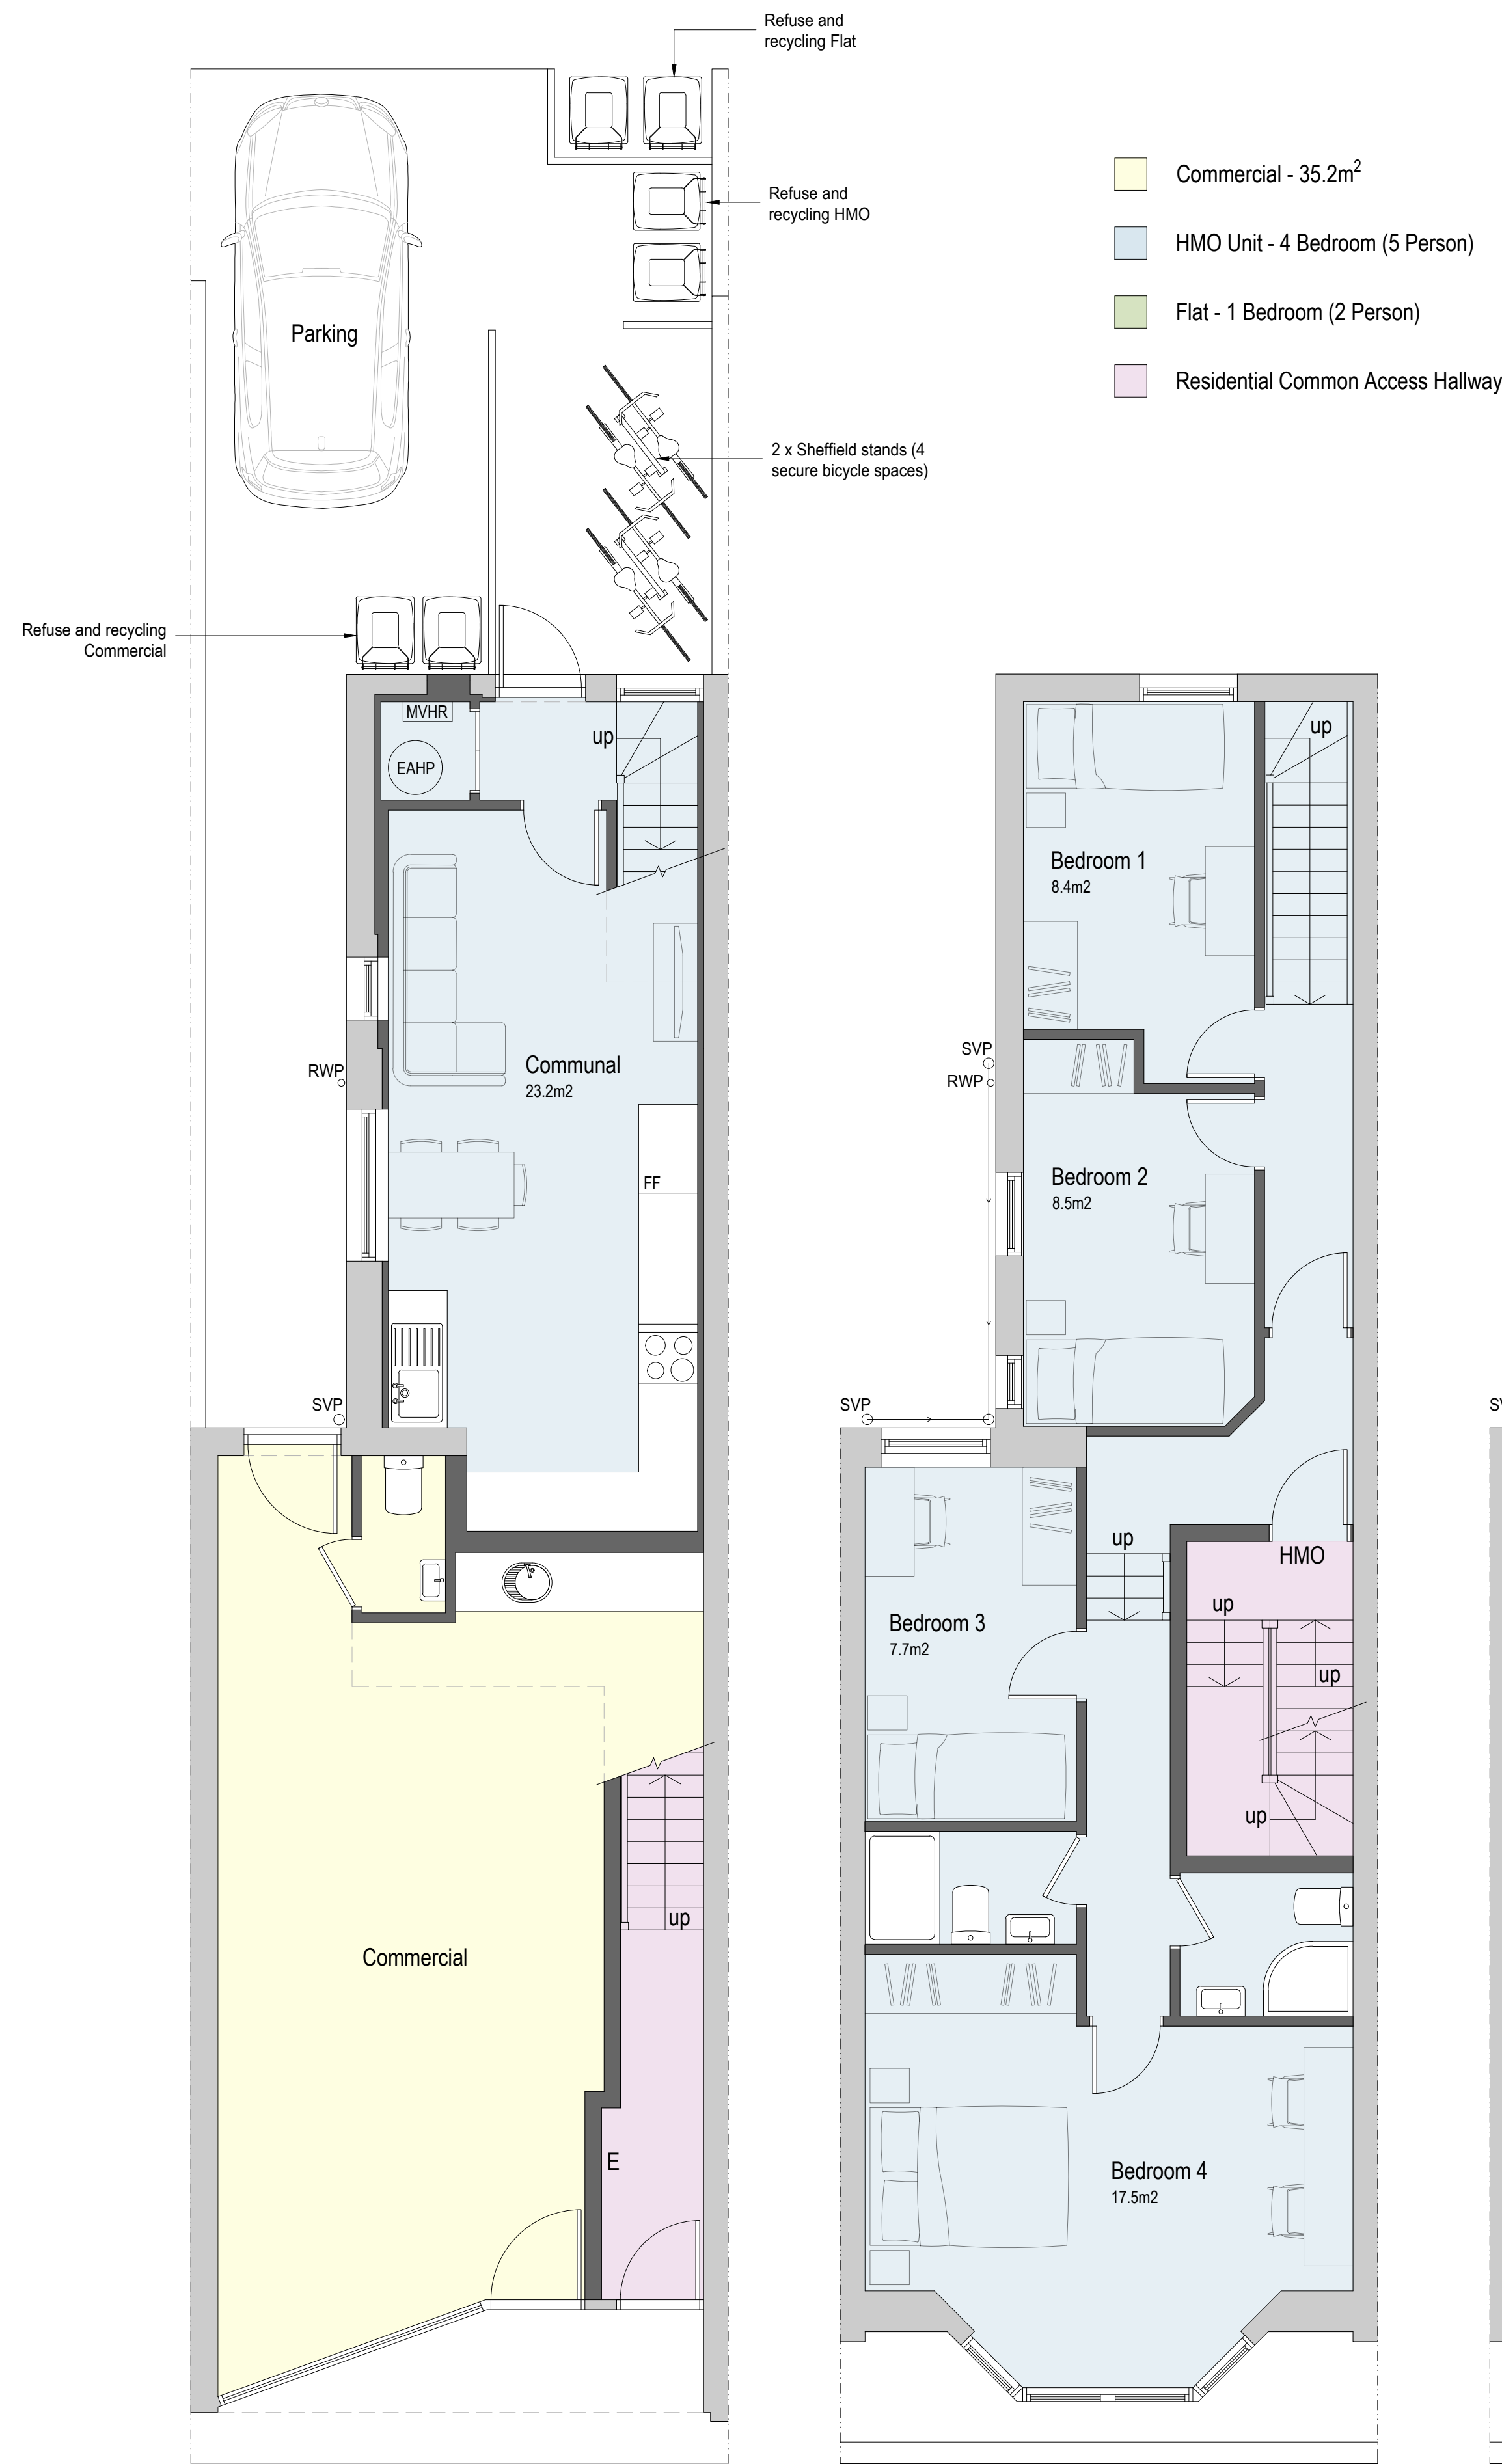



Proposed Ground Floor Plan 1:50

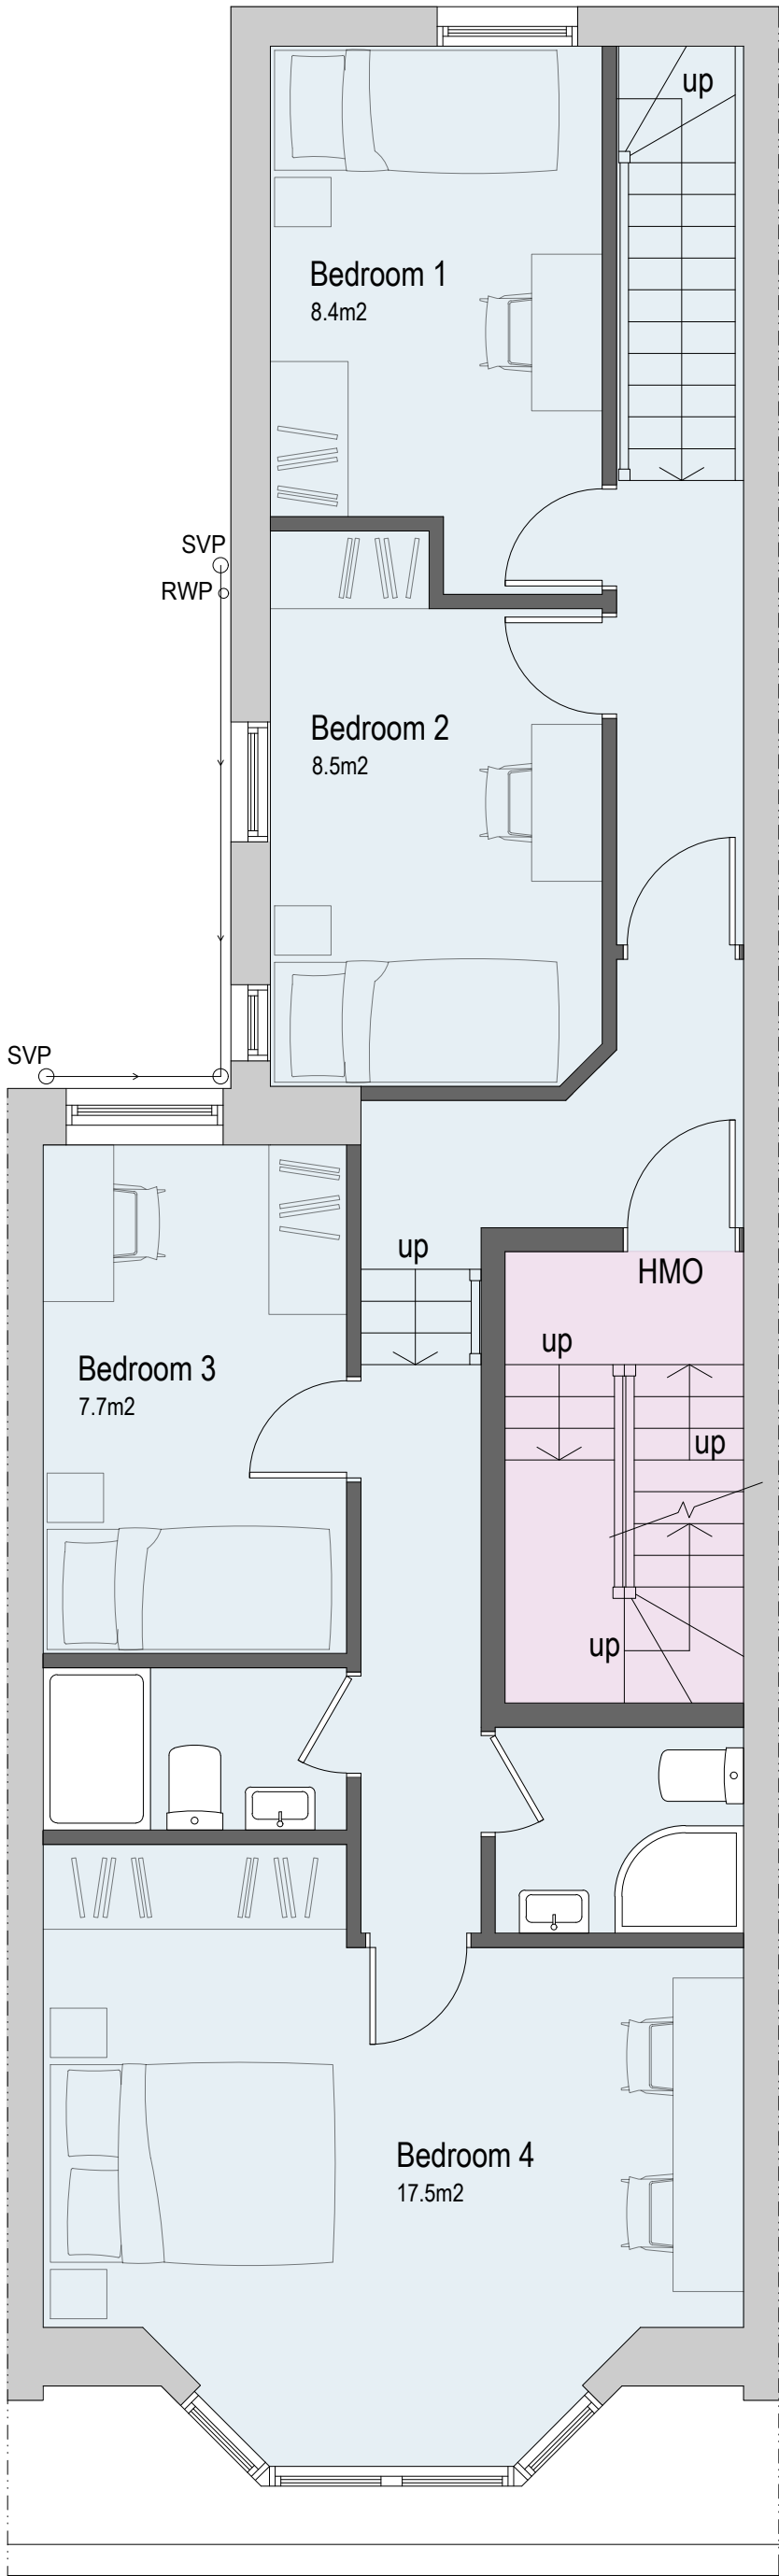

Proposed First Floor Plan 1:50

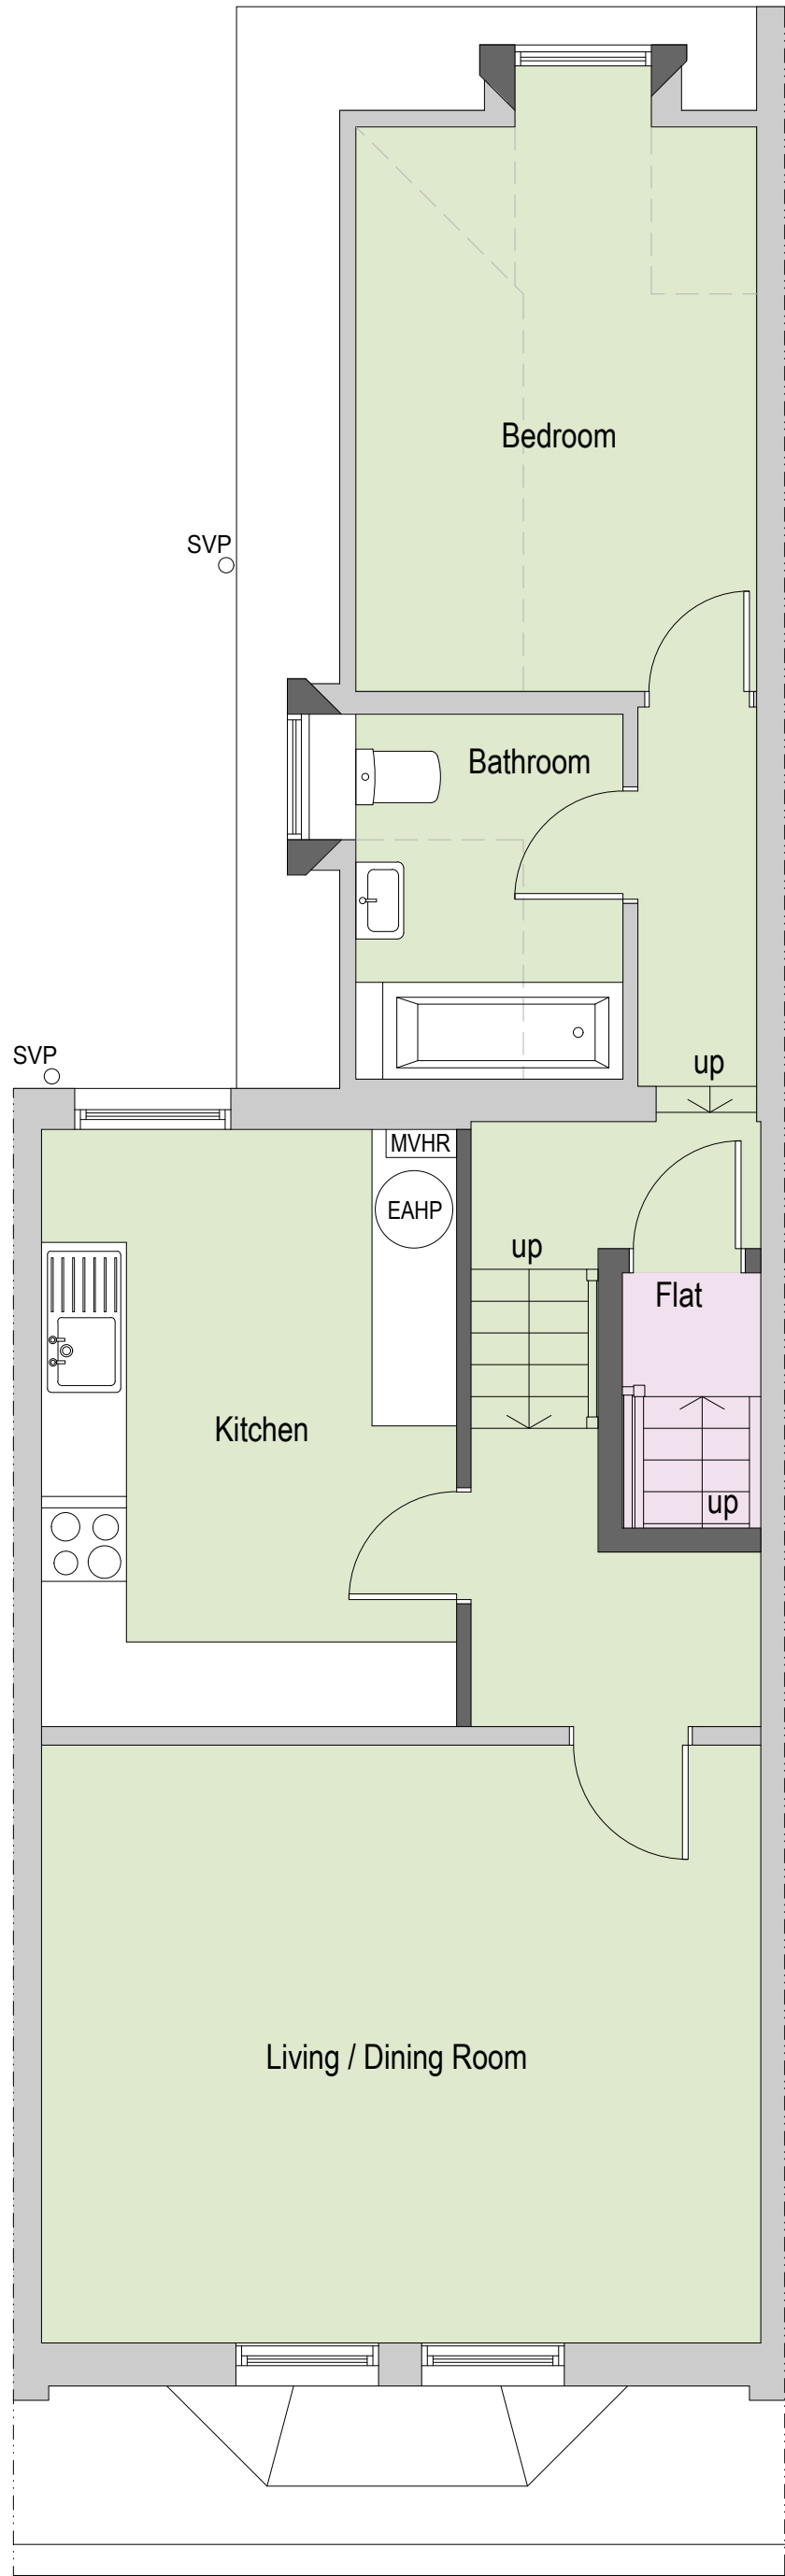

Proposed Second Floor Plan 1:50

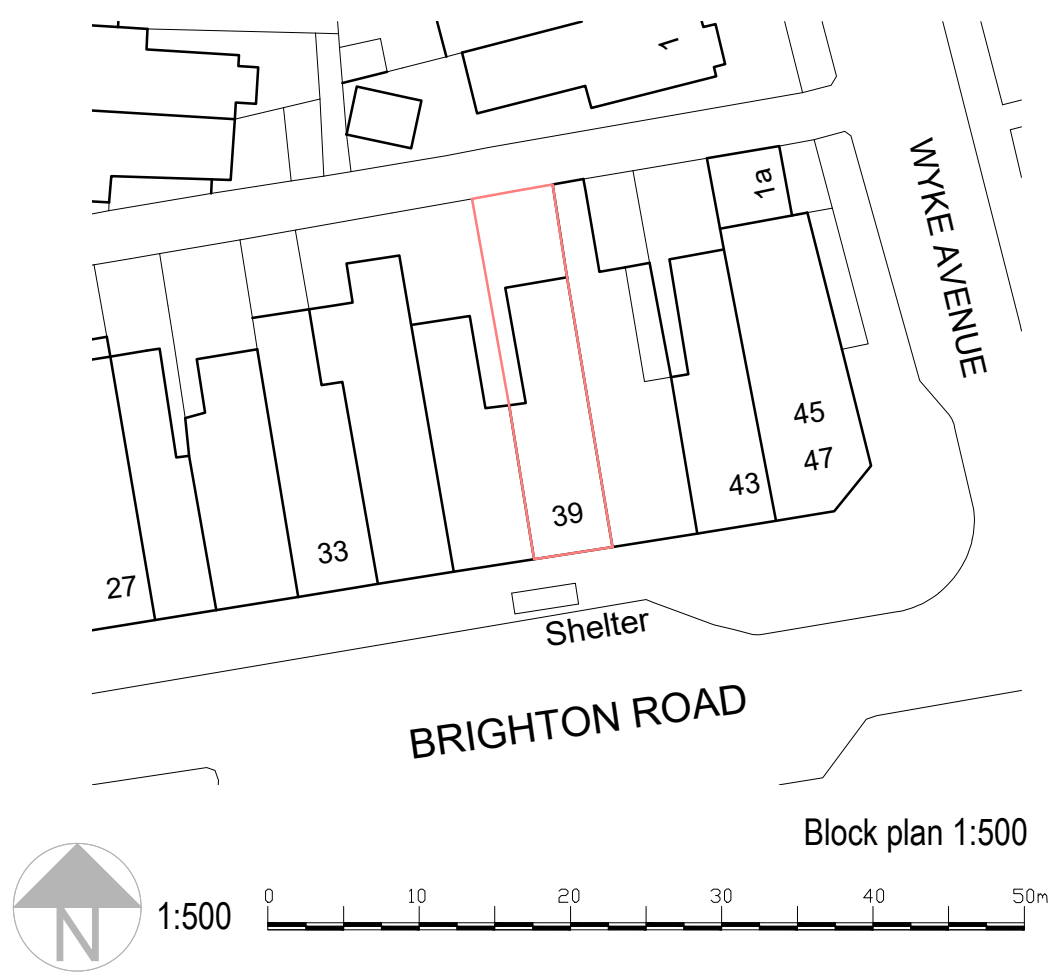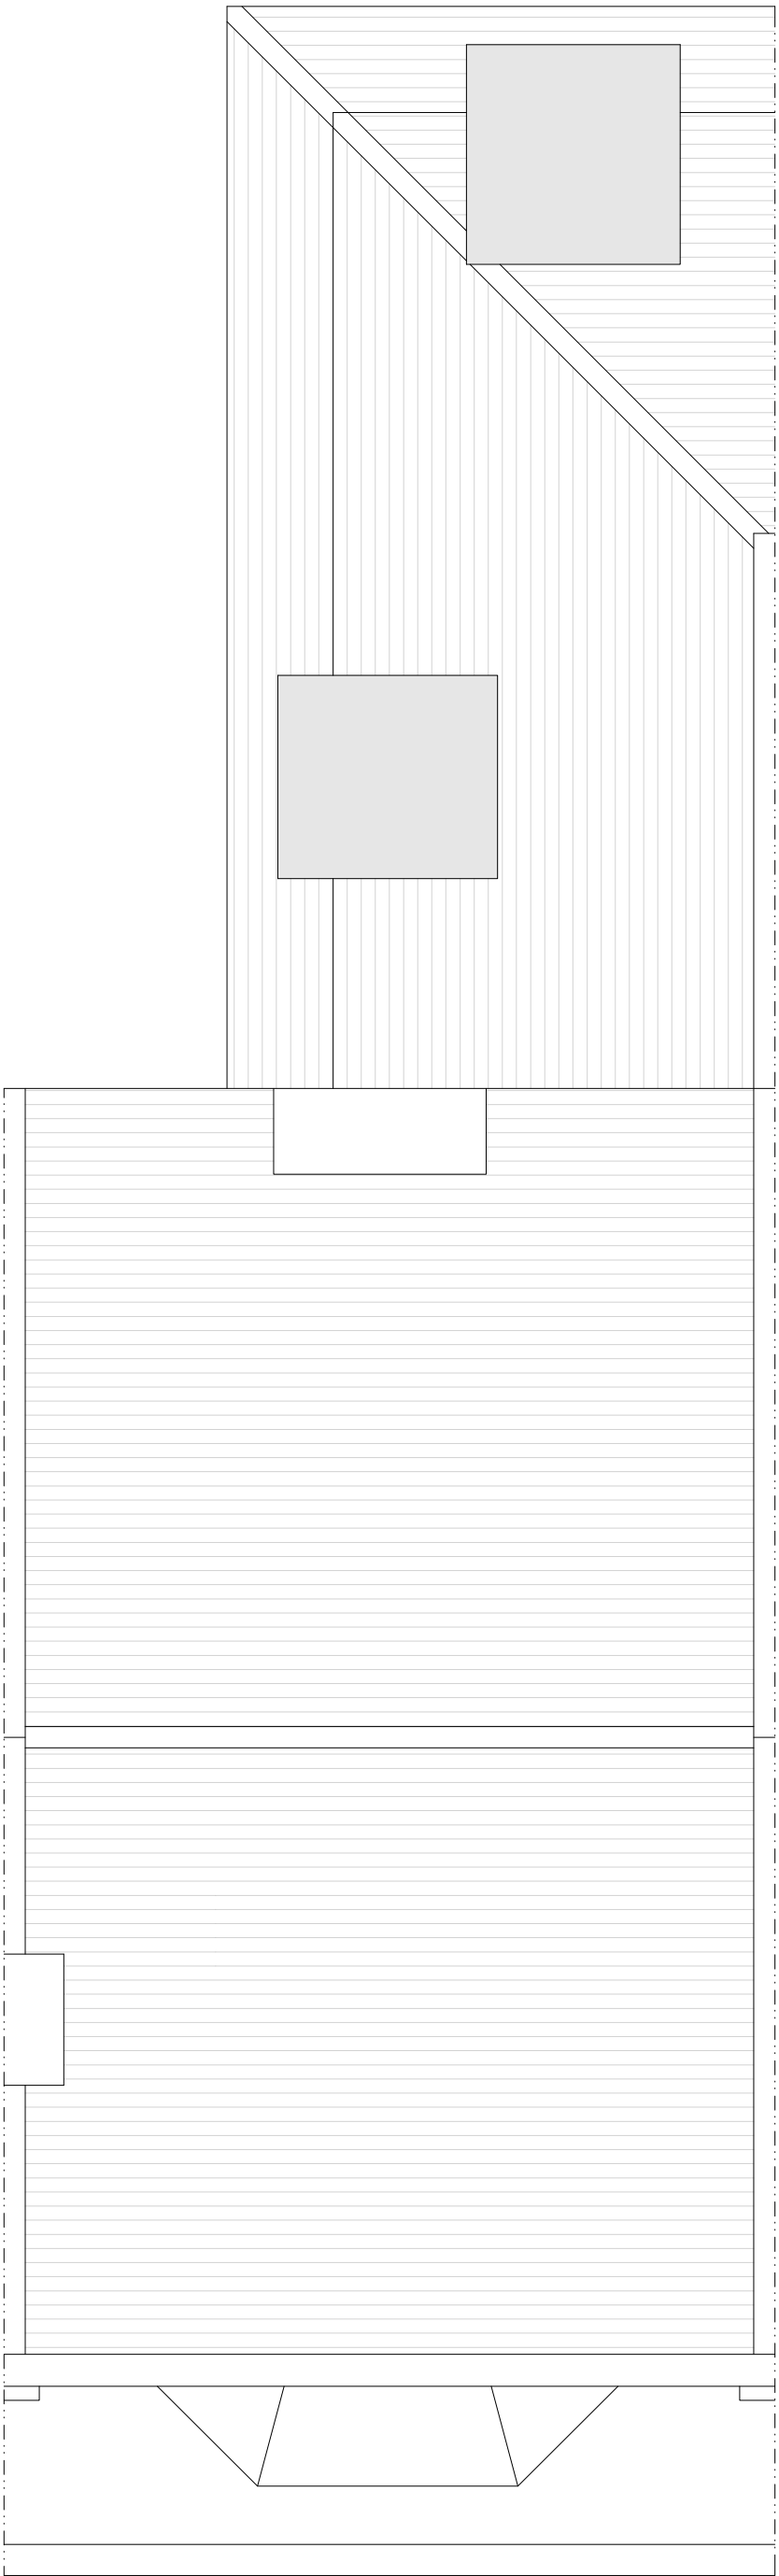

REV C 18/06/26 - Revert to existing shopfront layout.
REV B 01/05/26 - Addition of external vents.
REV A 23/03/26 - Removal of first floor bay window annotation.
amendments

bpm Architectural Services Ltd.

client	KTLX Ltd		
project	39 Brighton Road Worthing BN11 3EF		
project ref.	3094	drawing No.	03C
drawing title	Proposed plans		
drawn by	AW		
date	Jan 26	scale	1:50@ A1
www.bpmnet.co.uk info@bpmnet.co.uk			

Do not scale off drawing, check: All goods materials workmanship to all dimensions on site before all work is commenced
BSS and COP's