


amendments			auth./chkd.	
rev.	date	comment	ES	GI
A	23.06.25	Minor amendment.	ES	GI
B	26.06.25	Minor amendment.	ES	GI




Existing Front Elevation (South) 1:50

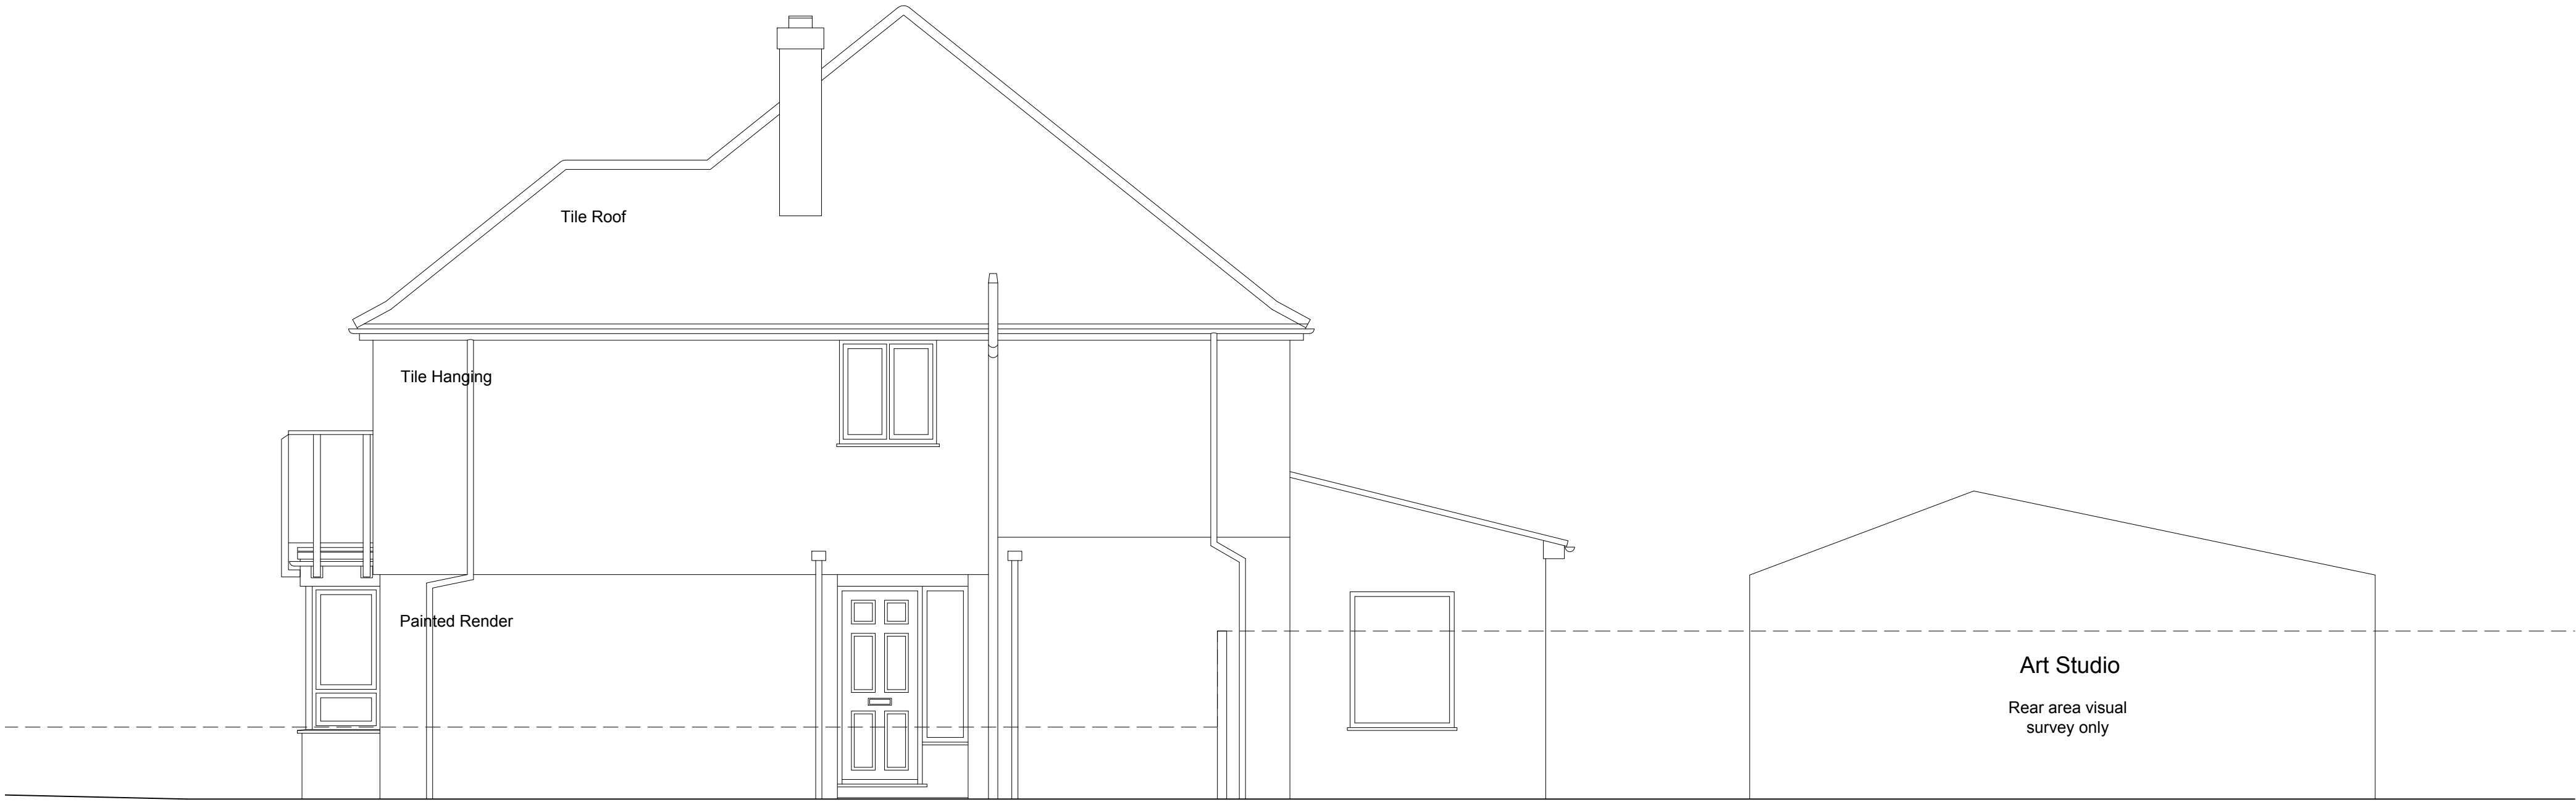

Existing Side Elevation (East) 1:50



Existing Rear Elevation (North) 1:50

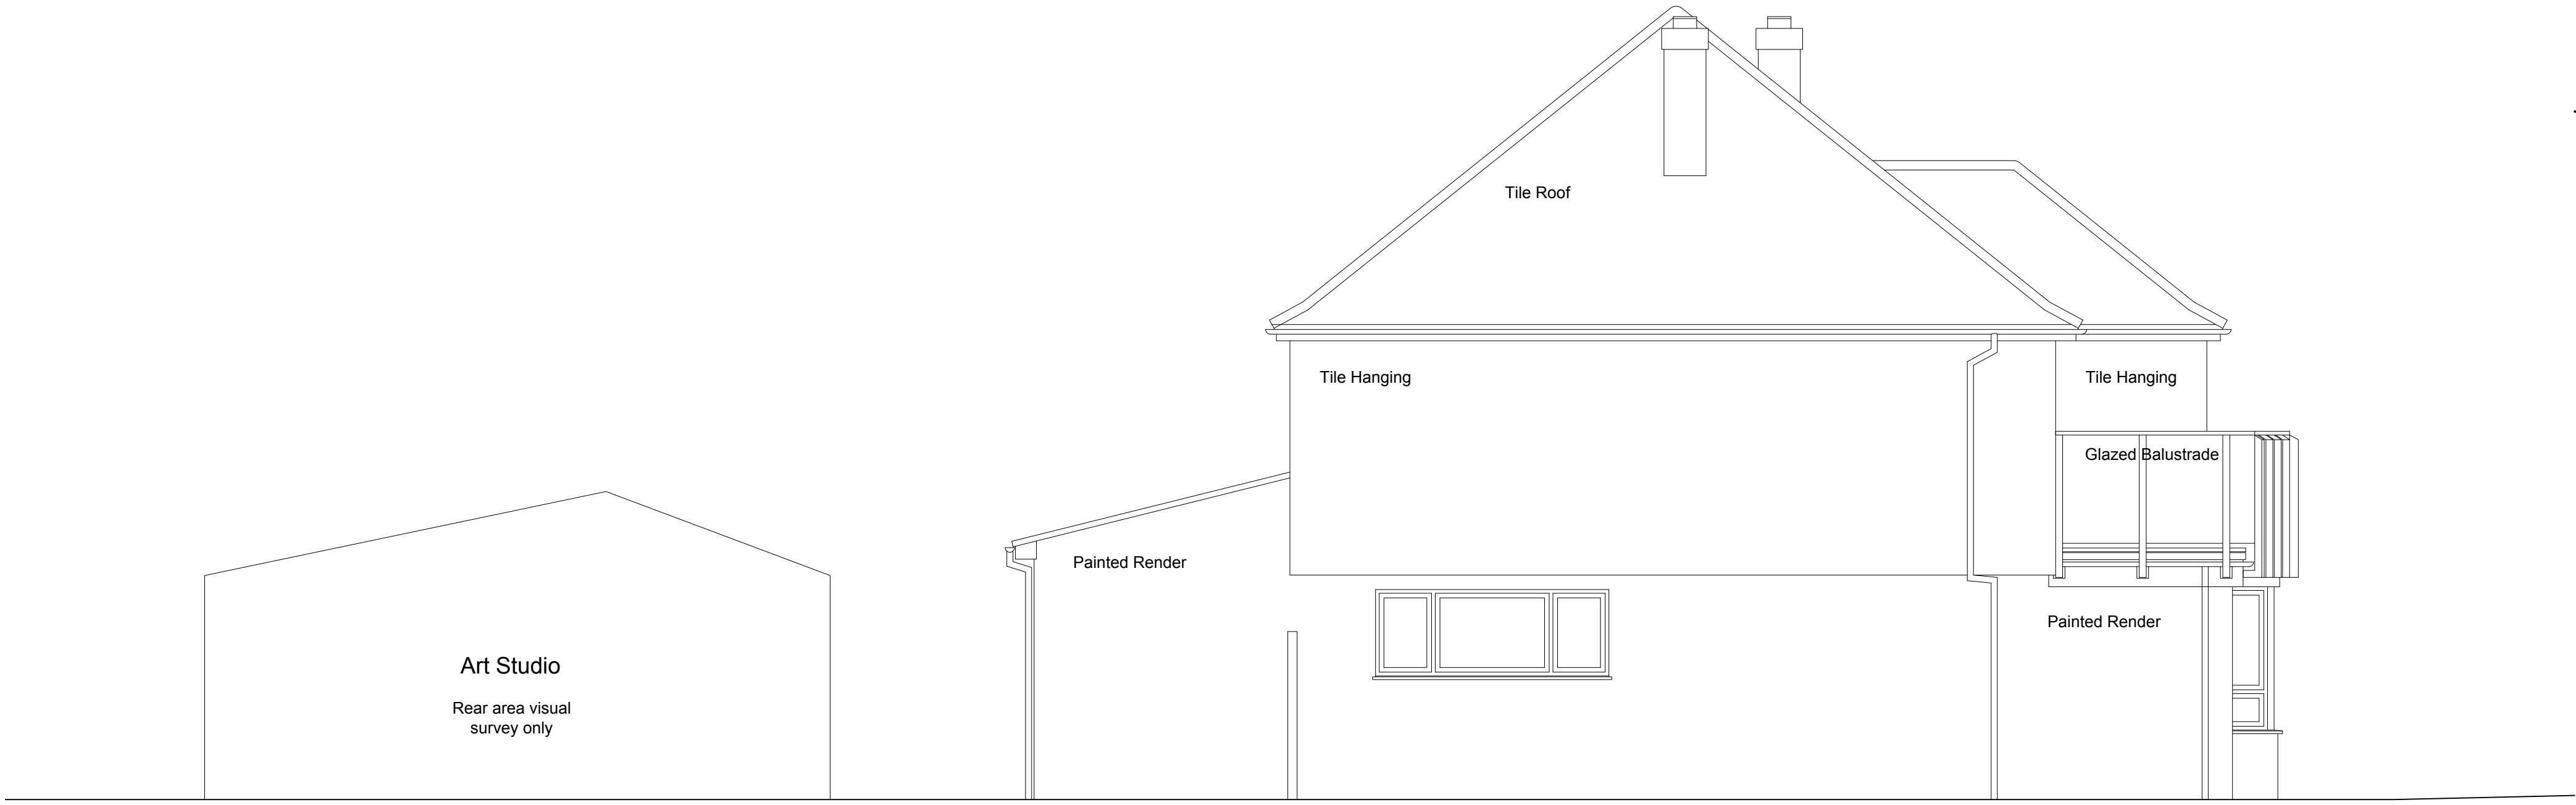

Existing Side Elevation (West) 1:50

client			drawing number		revision	
Yvonne Atkinson and Susan Evans			0751.EXG.003		B	
project			drawing title			
32 Kings Walk			Existing Elevations			
Shoreham By Sea						
BN43 5LG			Measured Survey			
drawn by		checked by	riba work stage	date	scale/original sheet size	
M.B		G.I	MS	April '25	1:50 @ A1	
www.abir.co.uk studio@abirarchitects.co.uk			© ABIR Architects Ltd. Check all dimensions on site before work is undertaken. All			
Unit 1, Beta House, St John's Road, Hove, BN3 2FX, United Kingdom			goods, materials and workmanship to conform with current building regulations,			
Hove H44 0U1073 724 384			BSS and COP's.			
Company No 06877117 VAT No 971 4147 17						