





Proposed Front Elevation (South) 1:50




Proposed Side Elevation (East) 1:50

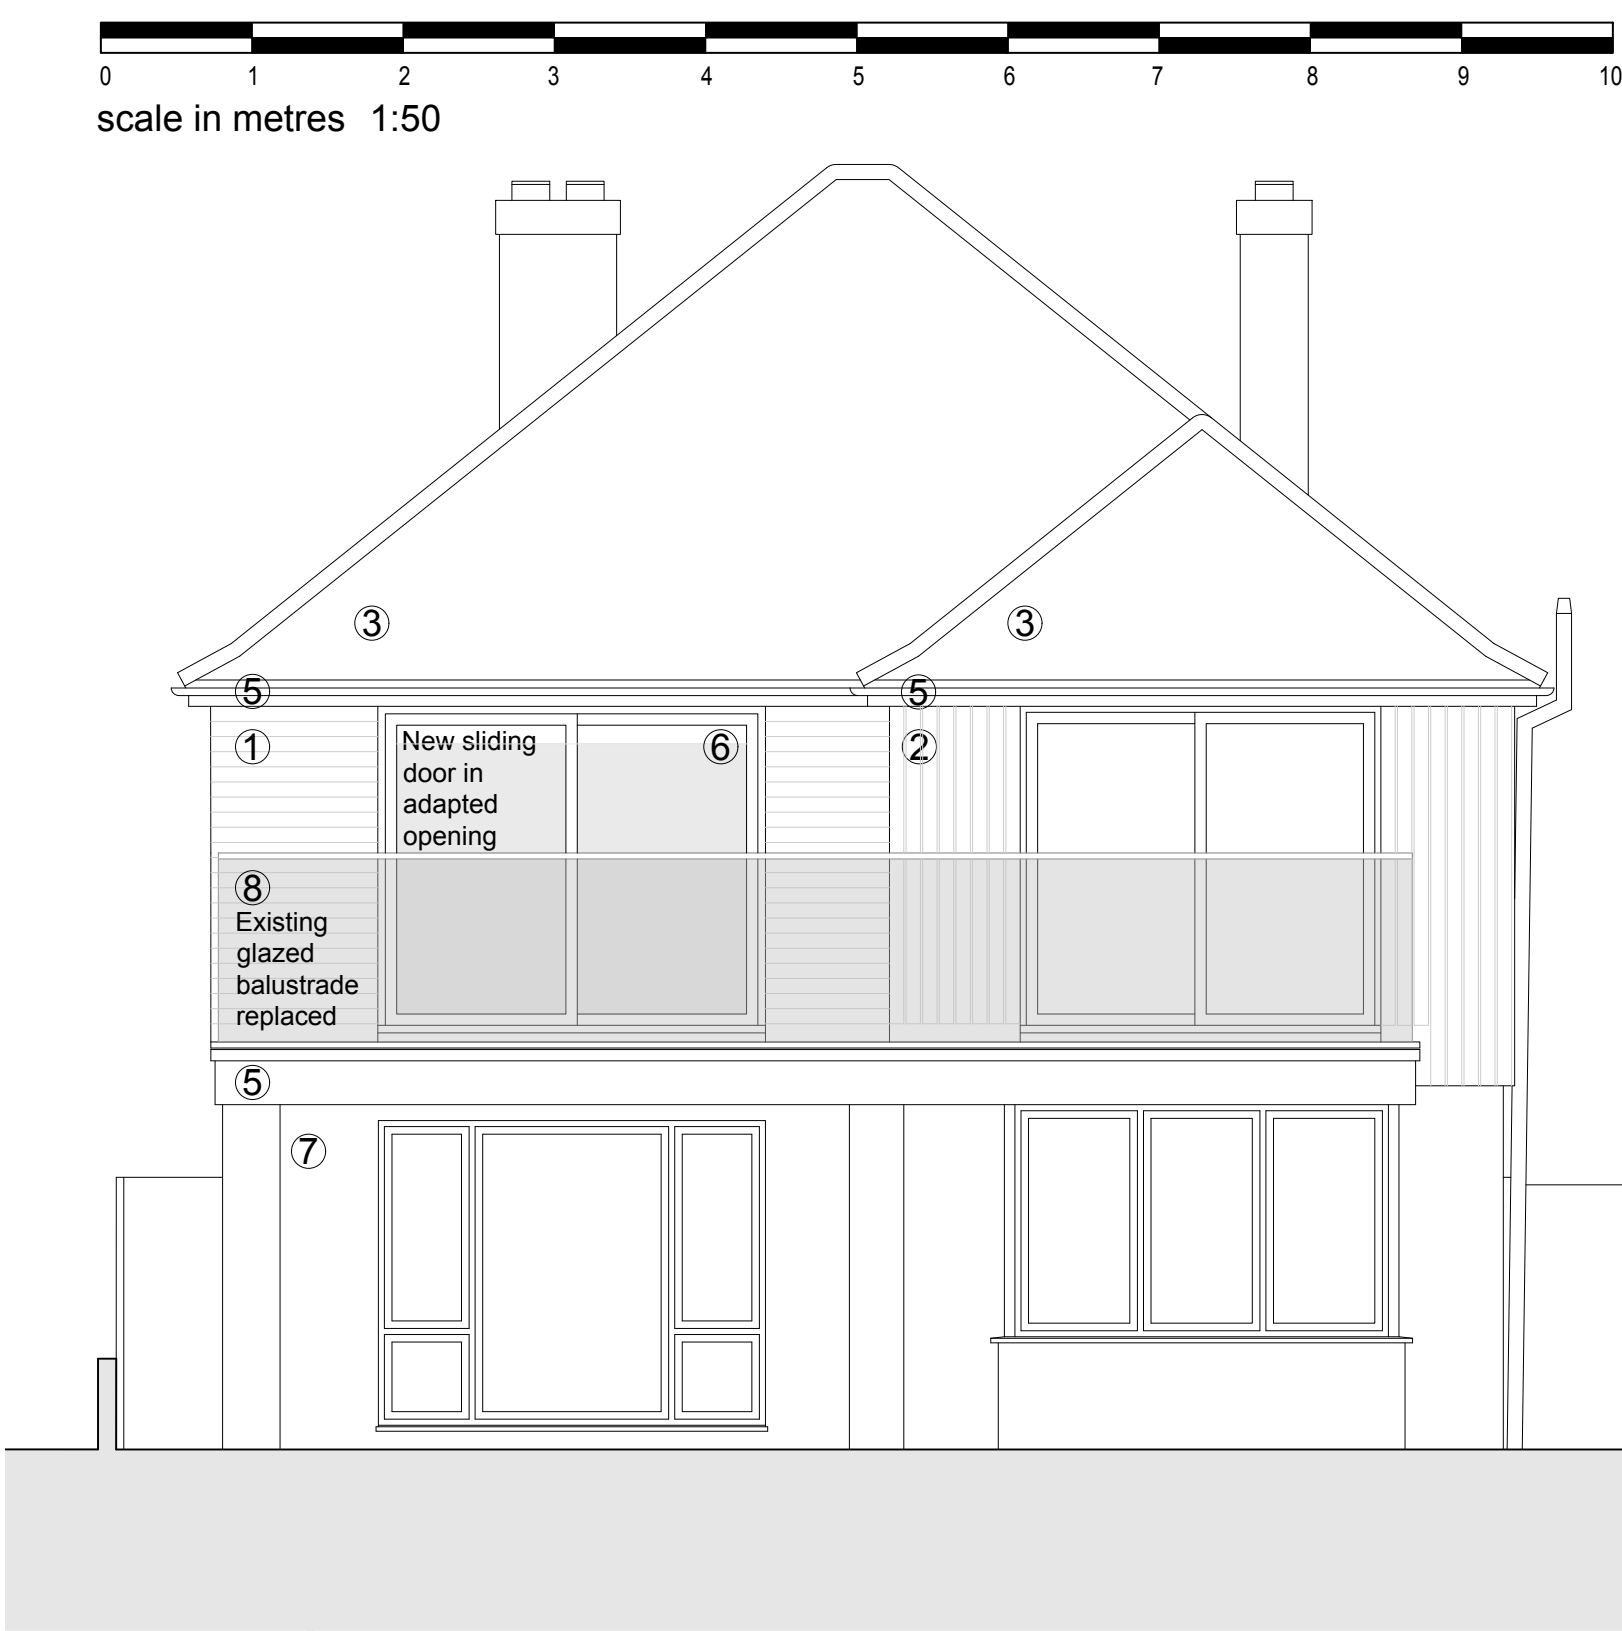

Proposed Rear Elevation (North) 1:50

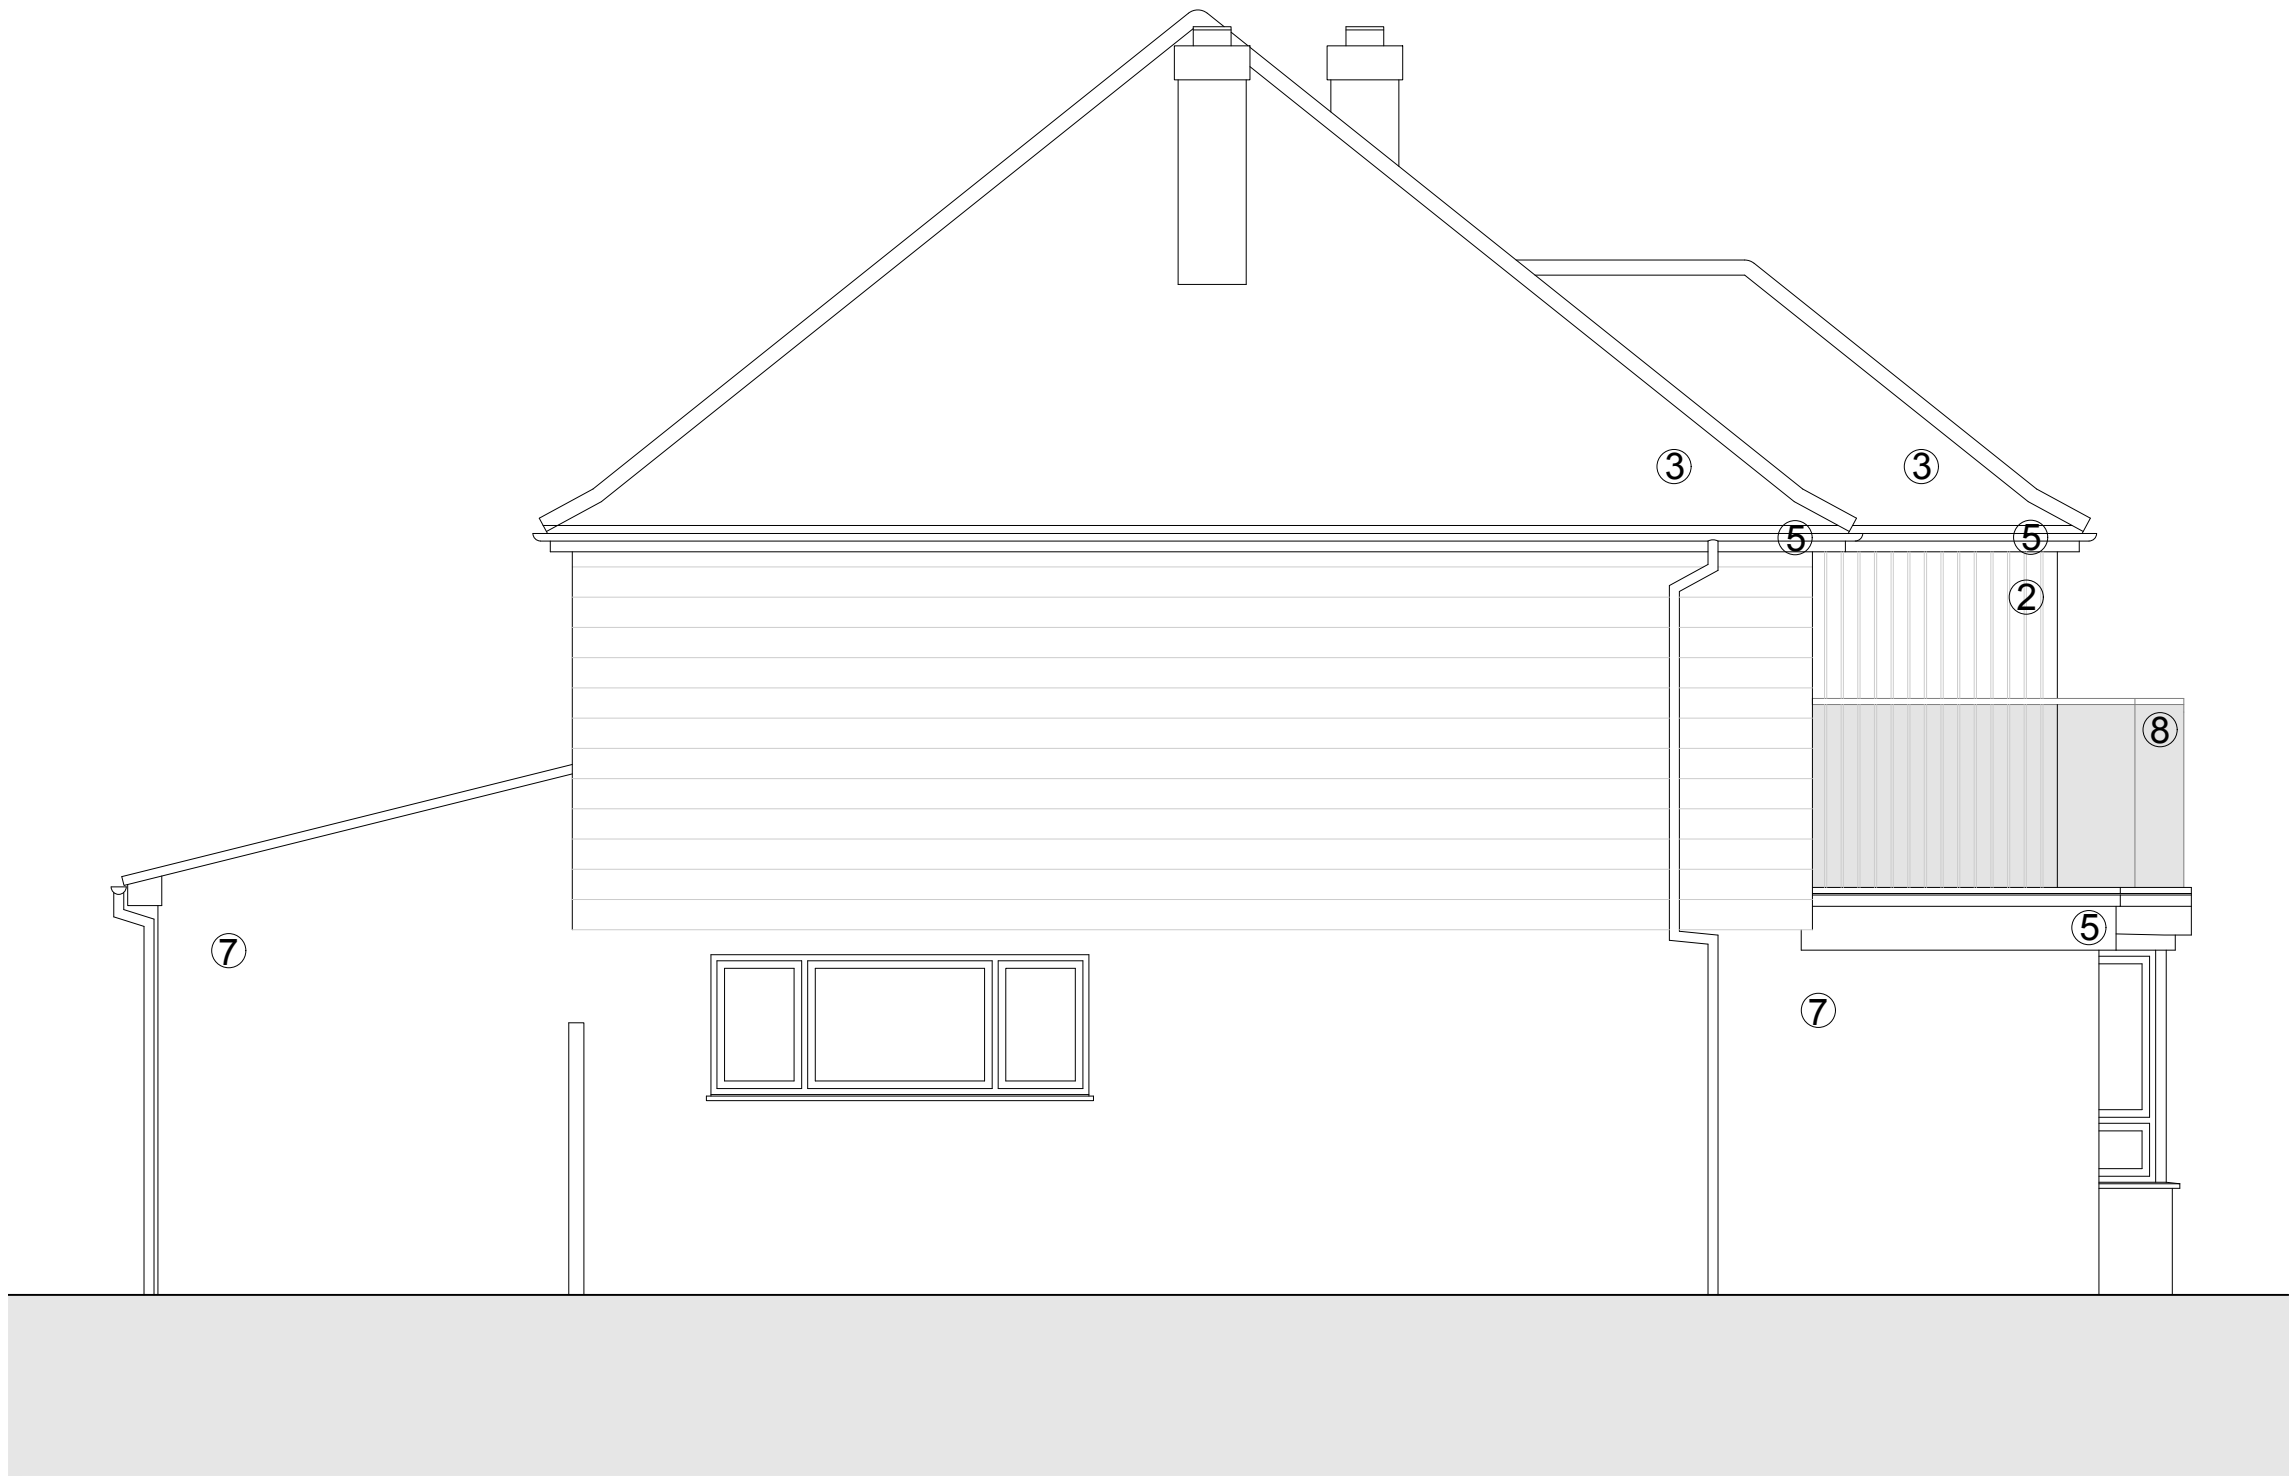

Proposed Side Elevation (West) 1:50

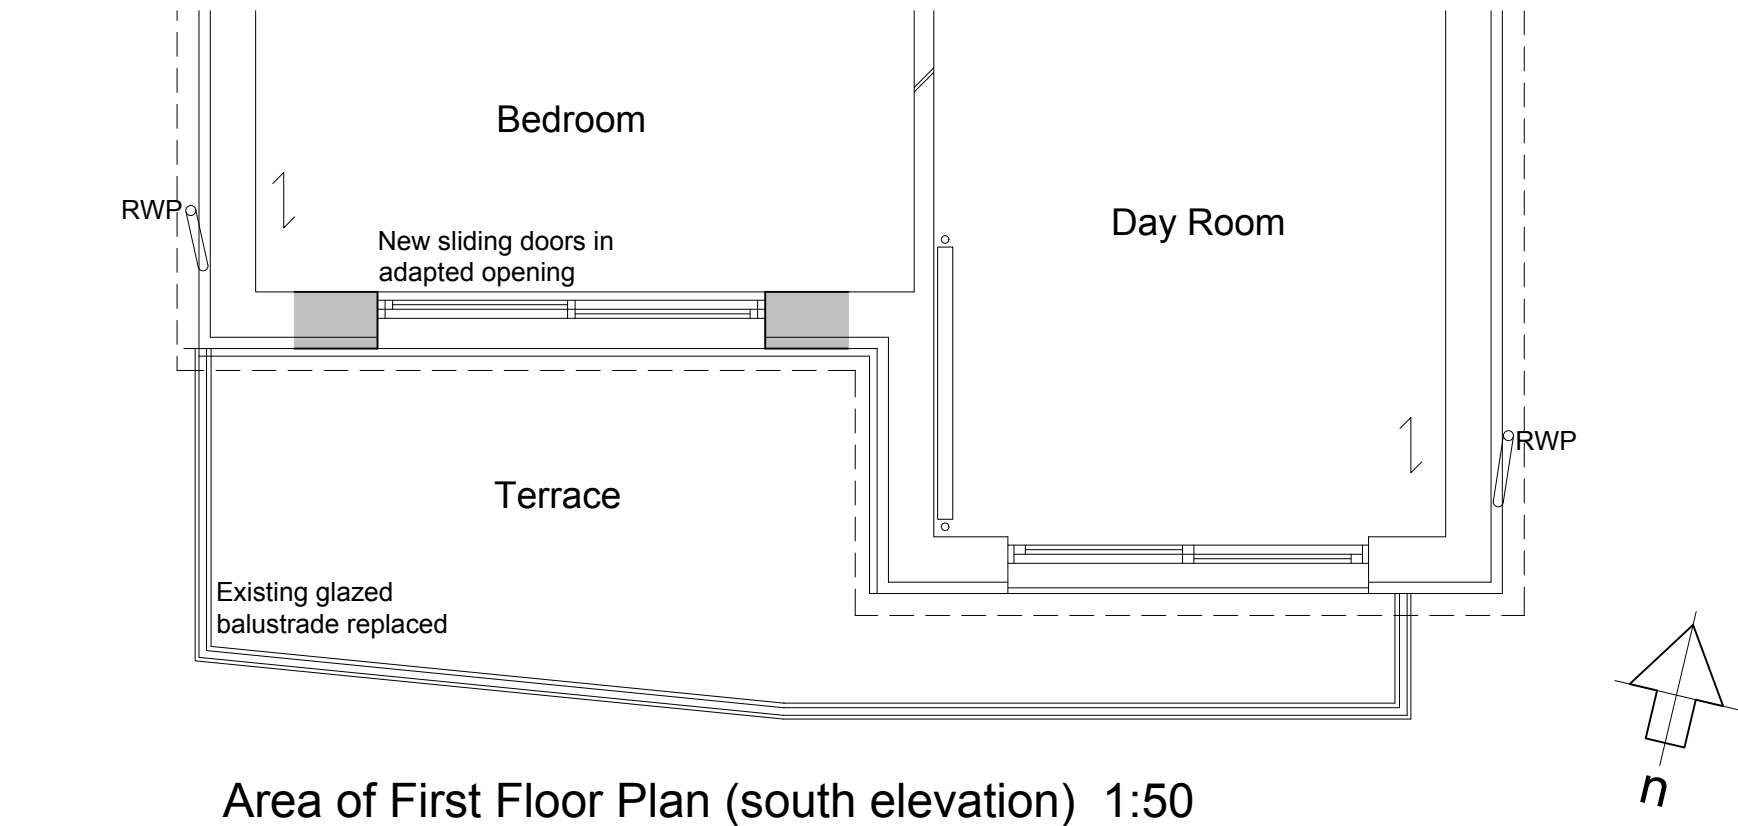

Area of First Floor Plan (south elevation) 1:50

amendments			auth.	chkd.
rev.	date	comment	ES	GI
A	10.12.25	Minor amendment to titles		

Key to materials:

- Horizontal black timber effect cladding (by Millboard)
- Vertical natural timber cladding
- Black concrete roof tile (Planum by Crest)
- Black concrete hanging tile
- Black soffit and fascia
- New high performance glazed sliding doors (white to match existing)
- Existing render retained
- Replacement glazed balustrade
- New NorDan front door and sidelight




1




2




3

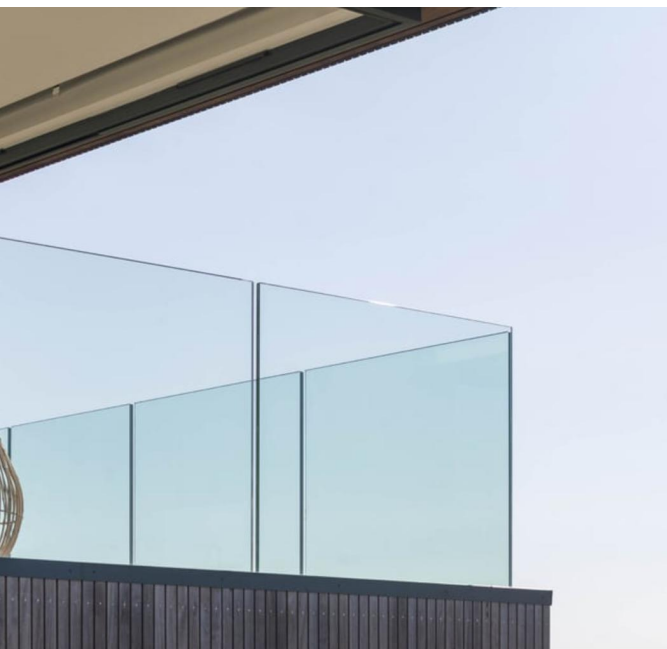

8

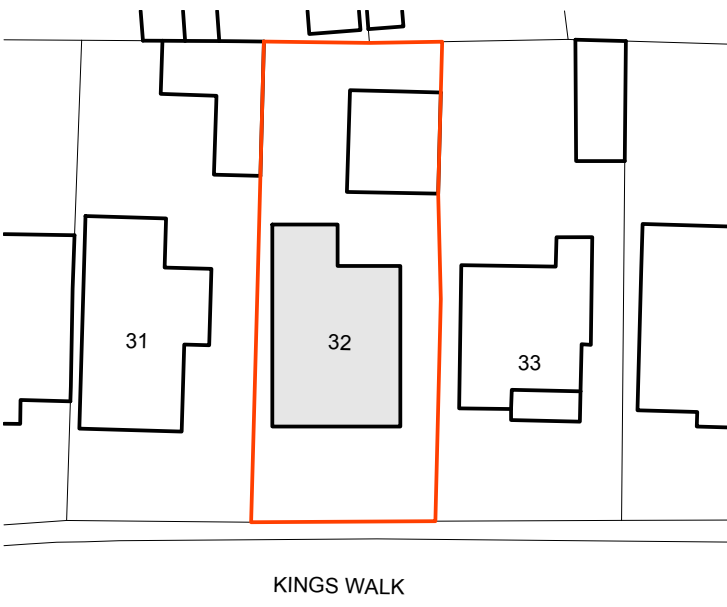

Block Plan 1:500

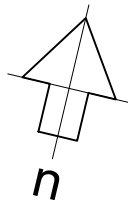

client		drawing number		revision	
Yvonne Atkinson and Susan Evans		0751.PL.020		A	
project		drawing title			
32 Kings Walk		Proposed Plan			
Shoreham By Sea		and Elevations			
BN43 5LG		Planning			
drawn by	checked by	riba work stage	date	scale/original sheet size	
ES	GI	3	April '25	1:50 @ A1	
www.abir.co.uk studio@abirarchitects.co.uk			© ABIR Architects Ltd. Check all dimensions on site before work is undertaken. All		
Unit 1, Beta House, St John's Road, Hove, BN3 2FX, United Kingdom			goods, materials and workmanship to conform with current building regulations,		
Hove +44 (0)1273 724 384			BSS and COP's.		
Company No 06877117 VAT No 971 4147 17					

ABIR Architects

RIBA
Chartered Practice