
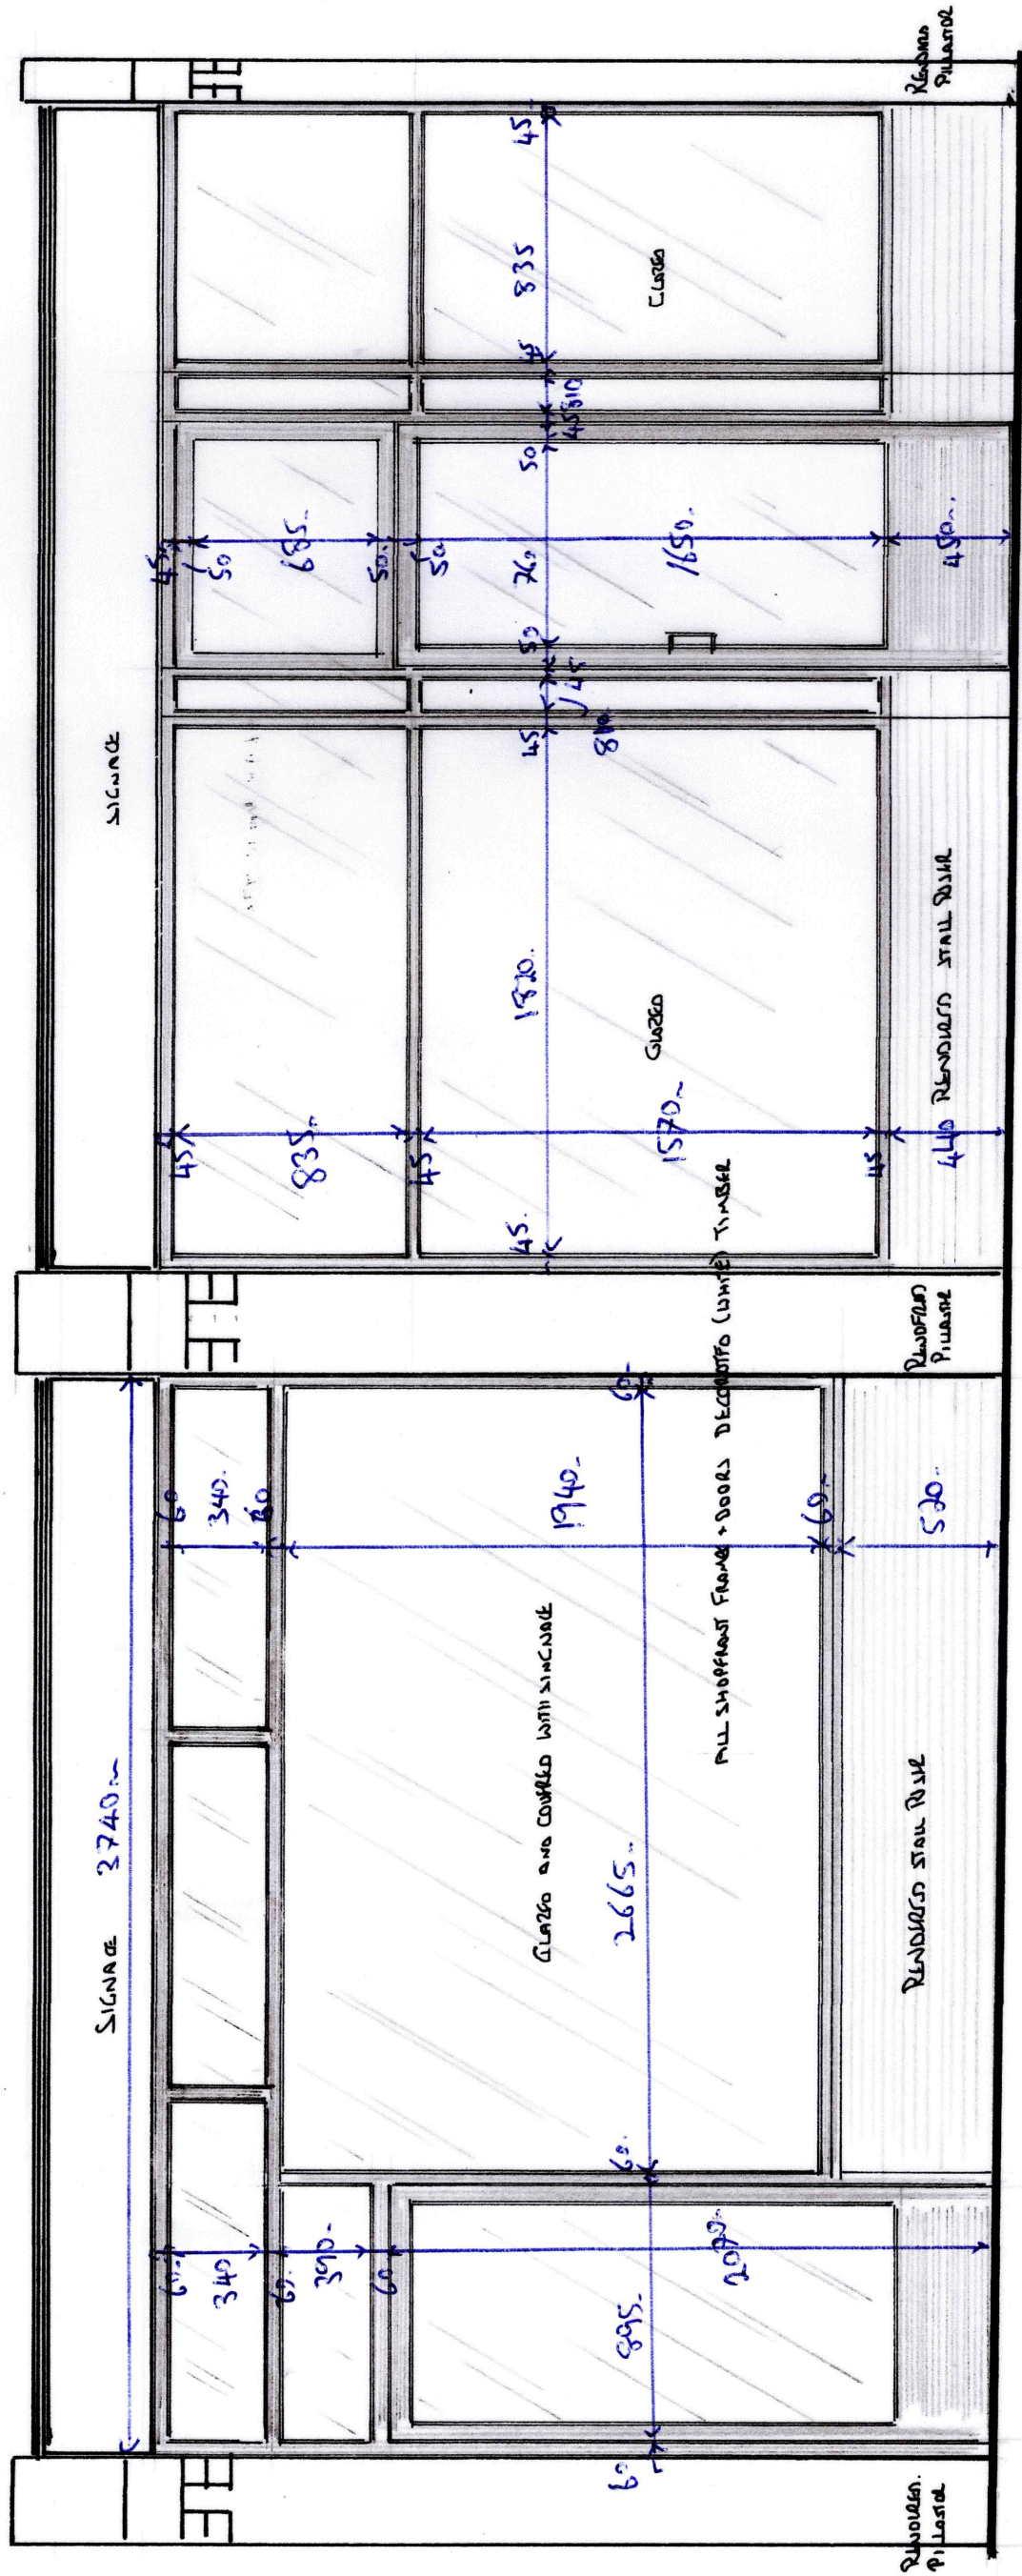


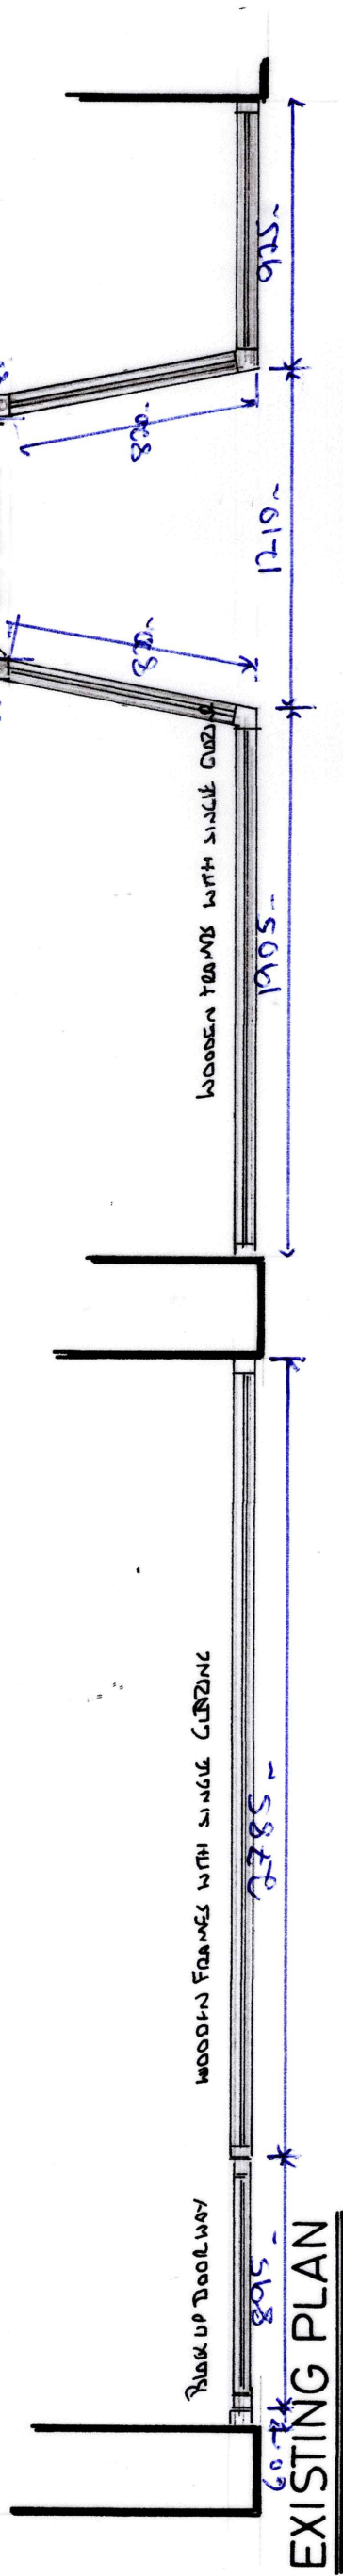

FRONT ELEVATION OF EXISTING SHOP FRONTS

NOTES:	Client UNICARE PHARMACY 121-123 ROWLANDS ROAD WORTHING BN11 3LA		Scale 1:25 at A3	Drawing Title	
	Job Title EXISTING SHOP FRONTS		Drawn by Date	Drg No. P2571	Rev 1