




2 North Facing Front Elevation

 



3 East Facing side Elevation

 


4 South Facing Rear Elevation

 

5 West Facing Side Elevation

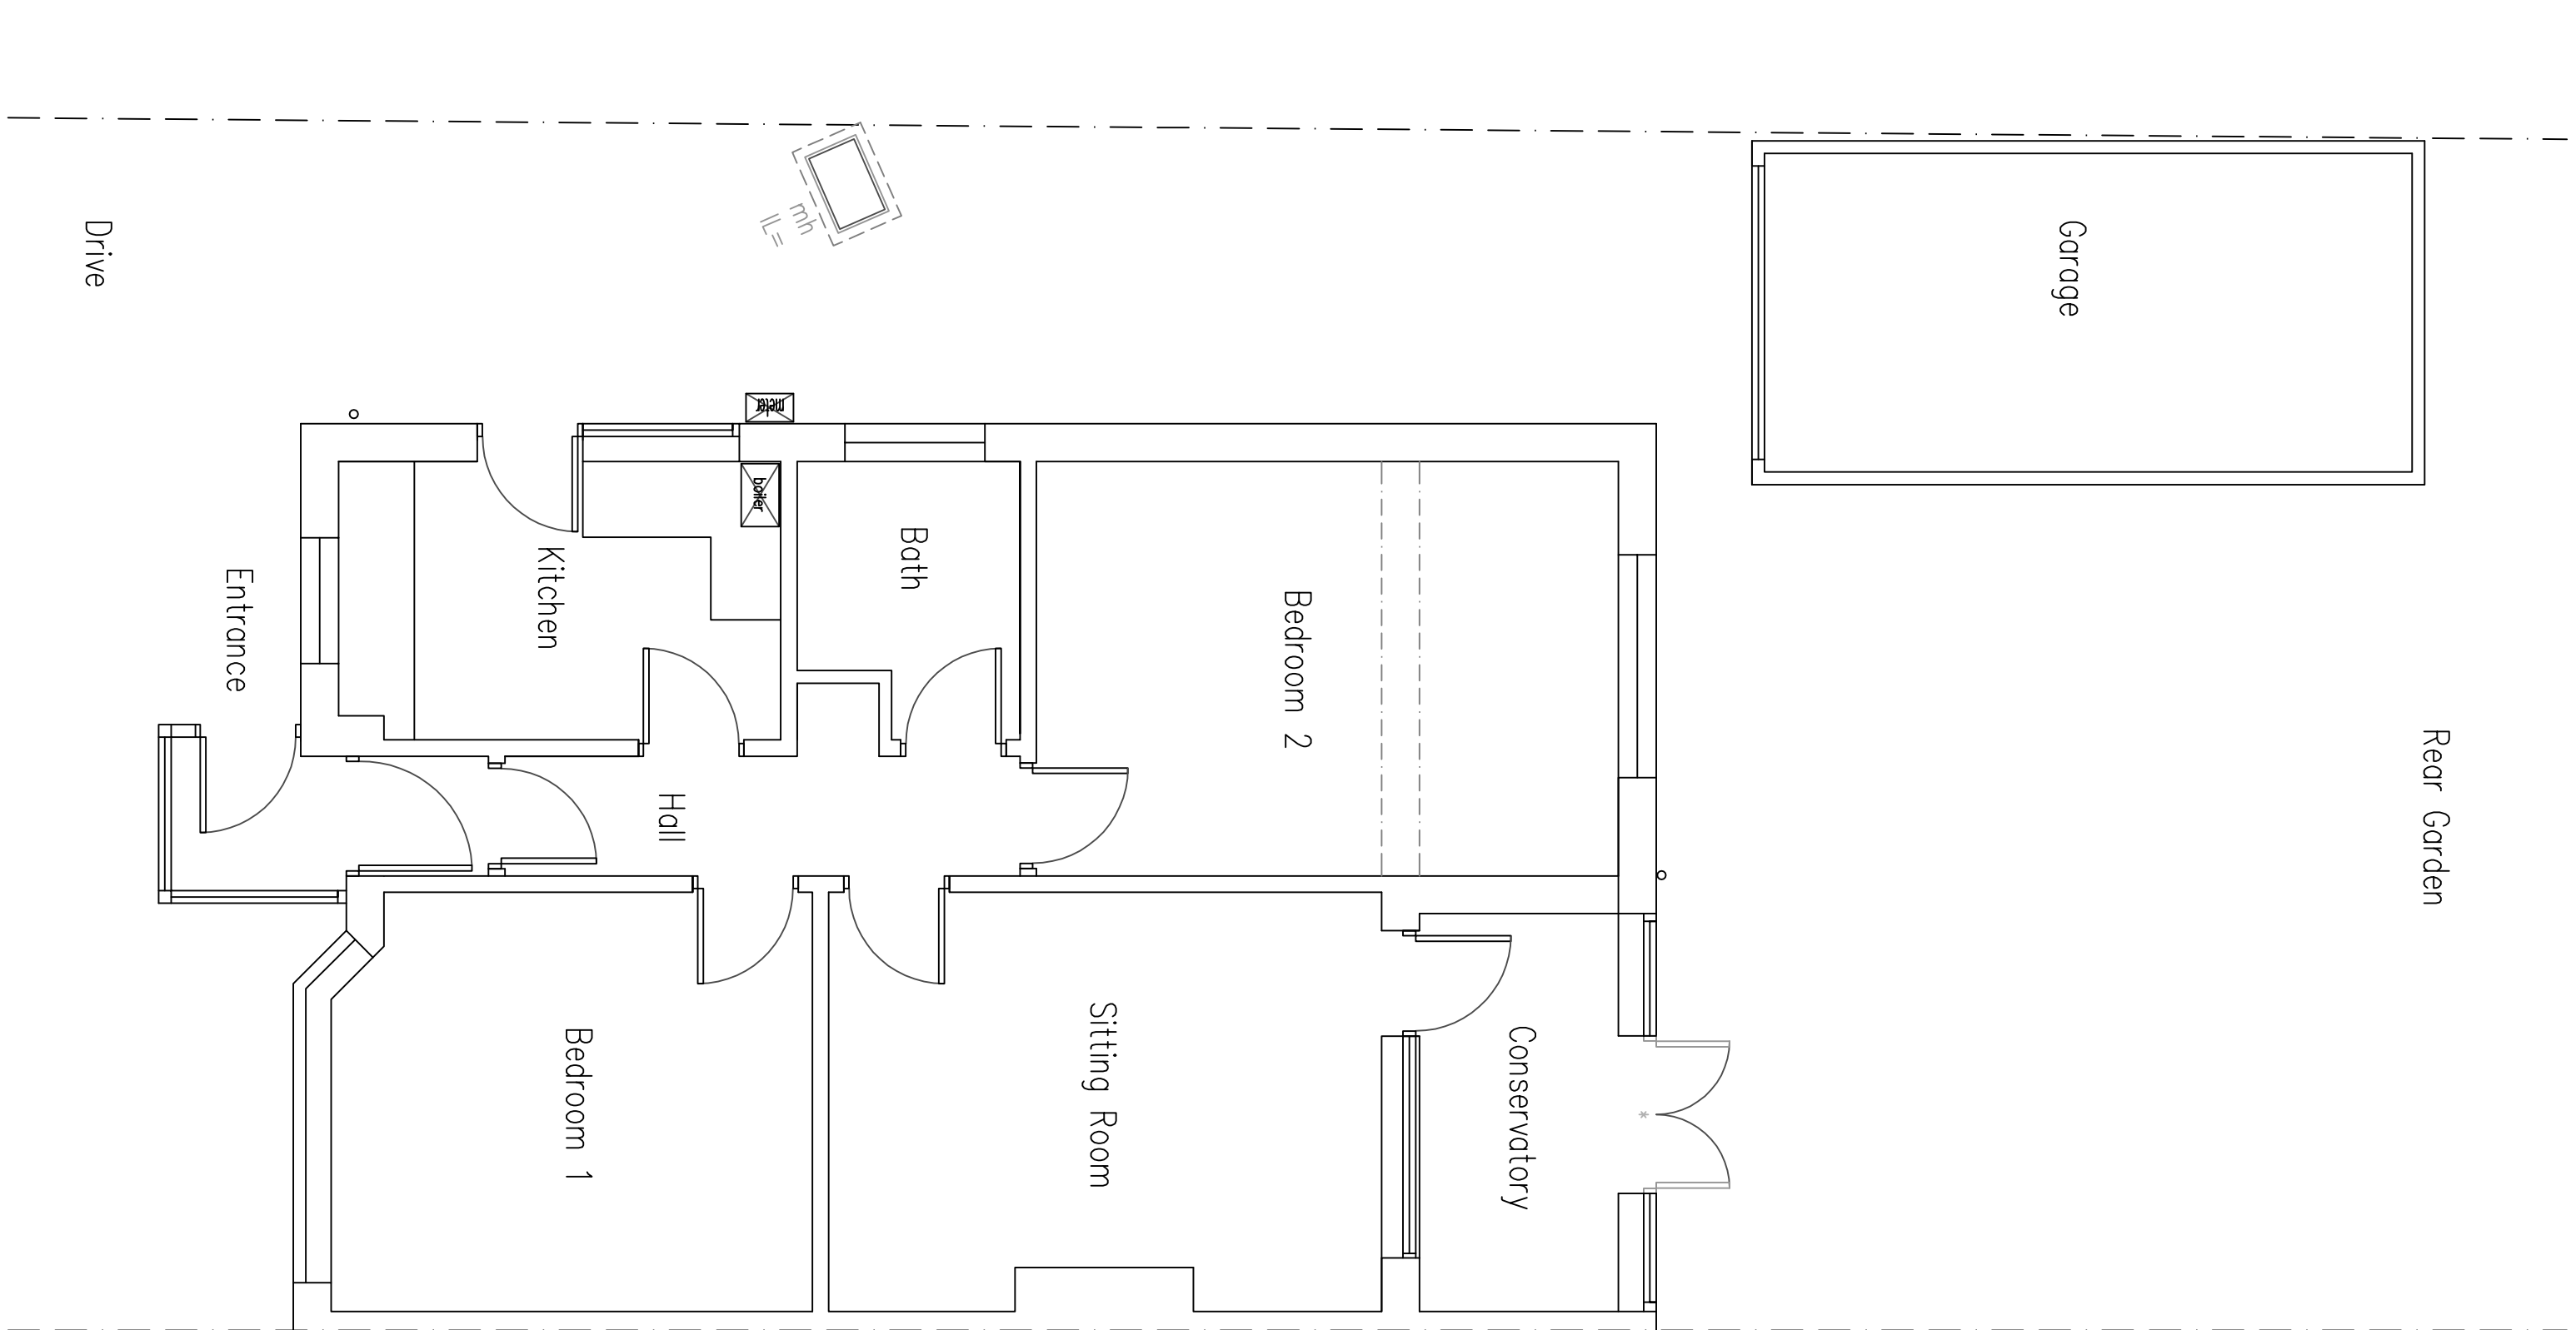 

1 Ground Floor Plan

 

DO NOT SCALE FROM THIS DRAWING EXCEPT FOR PLANNING AS PHOTOGRAPHS WILL BE SUBJECT TO DISTORTION DRAWINGS TO BE READ IN CONJUNCTION WITH ALL OTHER DRAWINGS & STRUCTURAL ENGINEER'S CONTRACT DRAWINGS & SPECIFICATIONS. ANY DISCREPANCIES MUST BE BROUGHT TO THE ATTENTION OF THE ARCHITECT IMMEDIATELY. THE CONTRACTOR MUST VERIFY ALL DIMENSIONS BY SITE MEASUREMENT BEFORE ORDERING MATERIALS OR MANUFACTURING COMPONENTS. MATERIALS AND PRODUCTS TO THOSE NAMED SHALL BE INSTALLED TO THE PROVEN LEVEL OF EQUAL OR HIGHER PERFORMANCE AND NOT IN CONFLICT WITH OTHER ELEMENTS. FOUNDATIONS/FLOOR CONSTRUCTION DESIGNED BY STRUCTURAL ENGINEER TO SUIT LOCAL SOIL. ALL TO BE APPROVED BY BUILDING CONTROL.

Project:
Proposed
Rear/side Extensions
& Roof Conversion
and Internal Alterations At:
17 Hammy Way
Shoreham By Sea
West Sussex
BN43 6CH

Drawing title:
Plans & Elevations As Existing

Client:
Darren Rushman

© Copyright of:
Architectural & Planning Services
2 Erringham Rd
Shoreham By Sea
West Sussex
BN43 5NQ
01273 441009
Email: bjw@bjwarchitectural.co.uk
website: bjwarchitectural.co.uk

Scale: 1:50 1:100
Paper size A1
Date: 17.6.2026
Drawn: BJW

Drg. No. 01
Rev'n

Notes: All dimensions to be checked on site.