


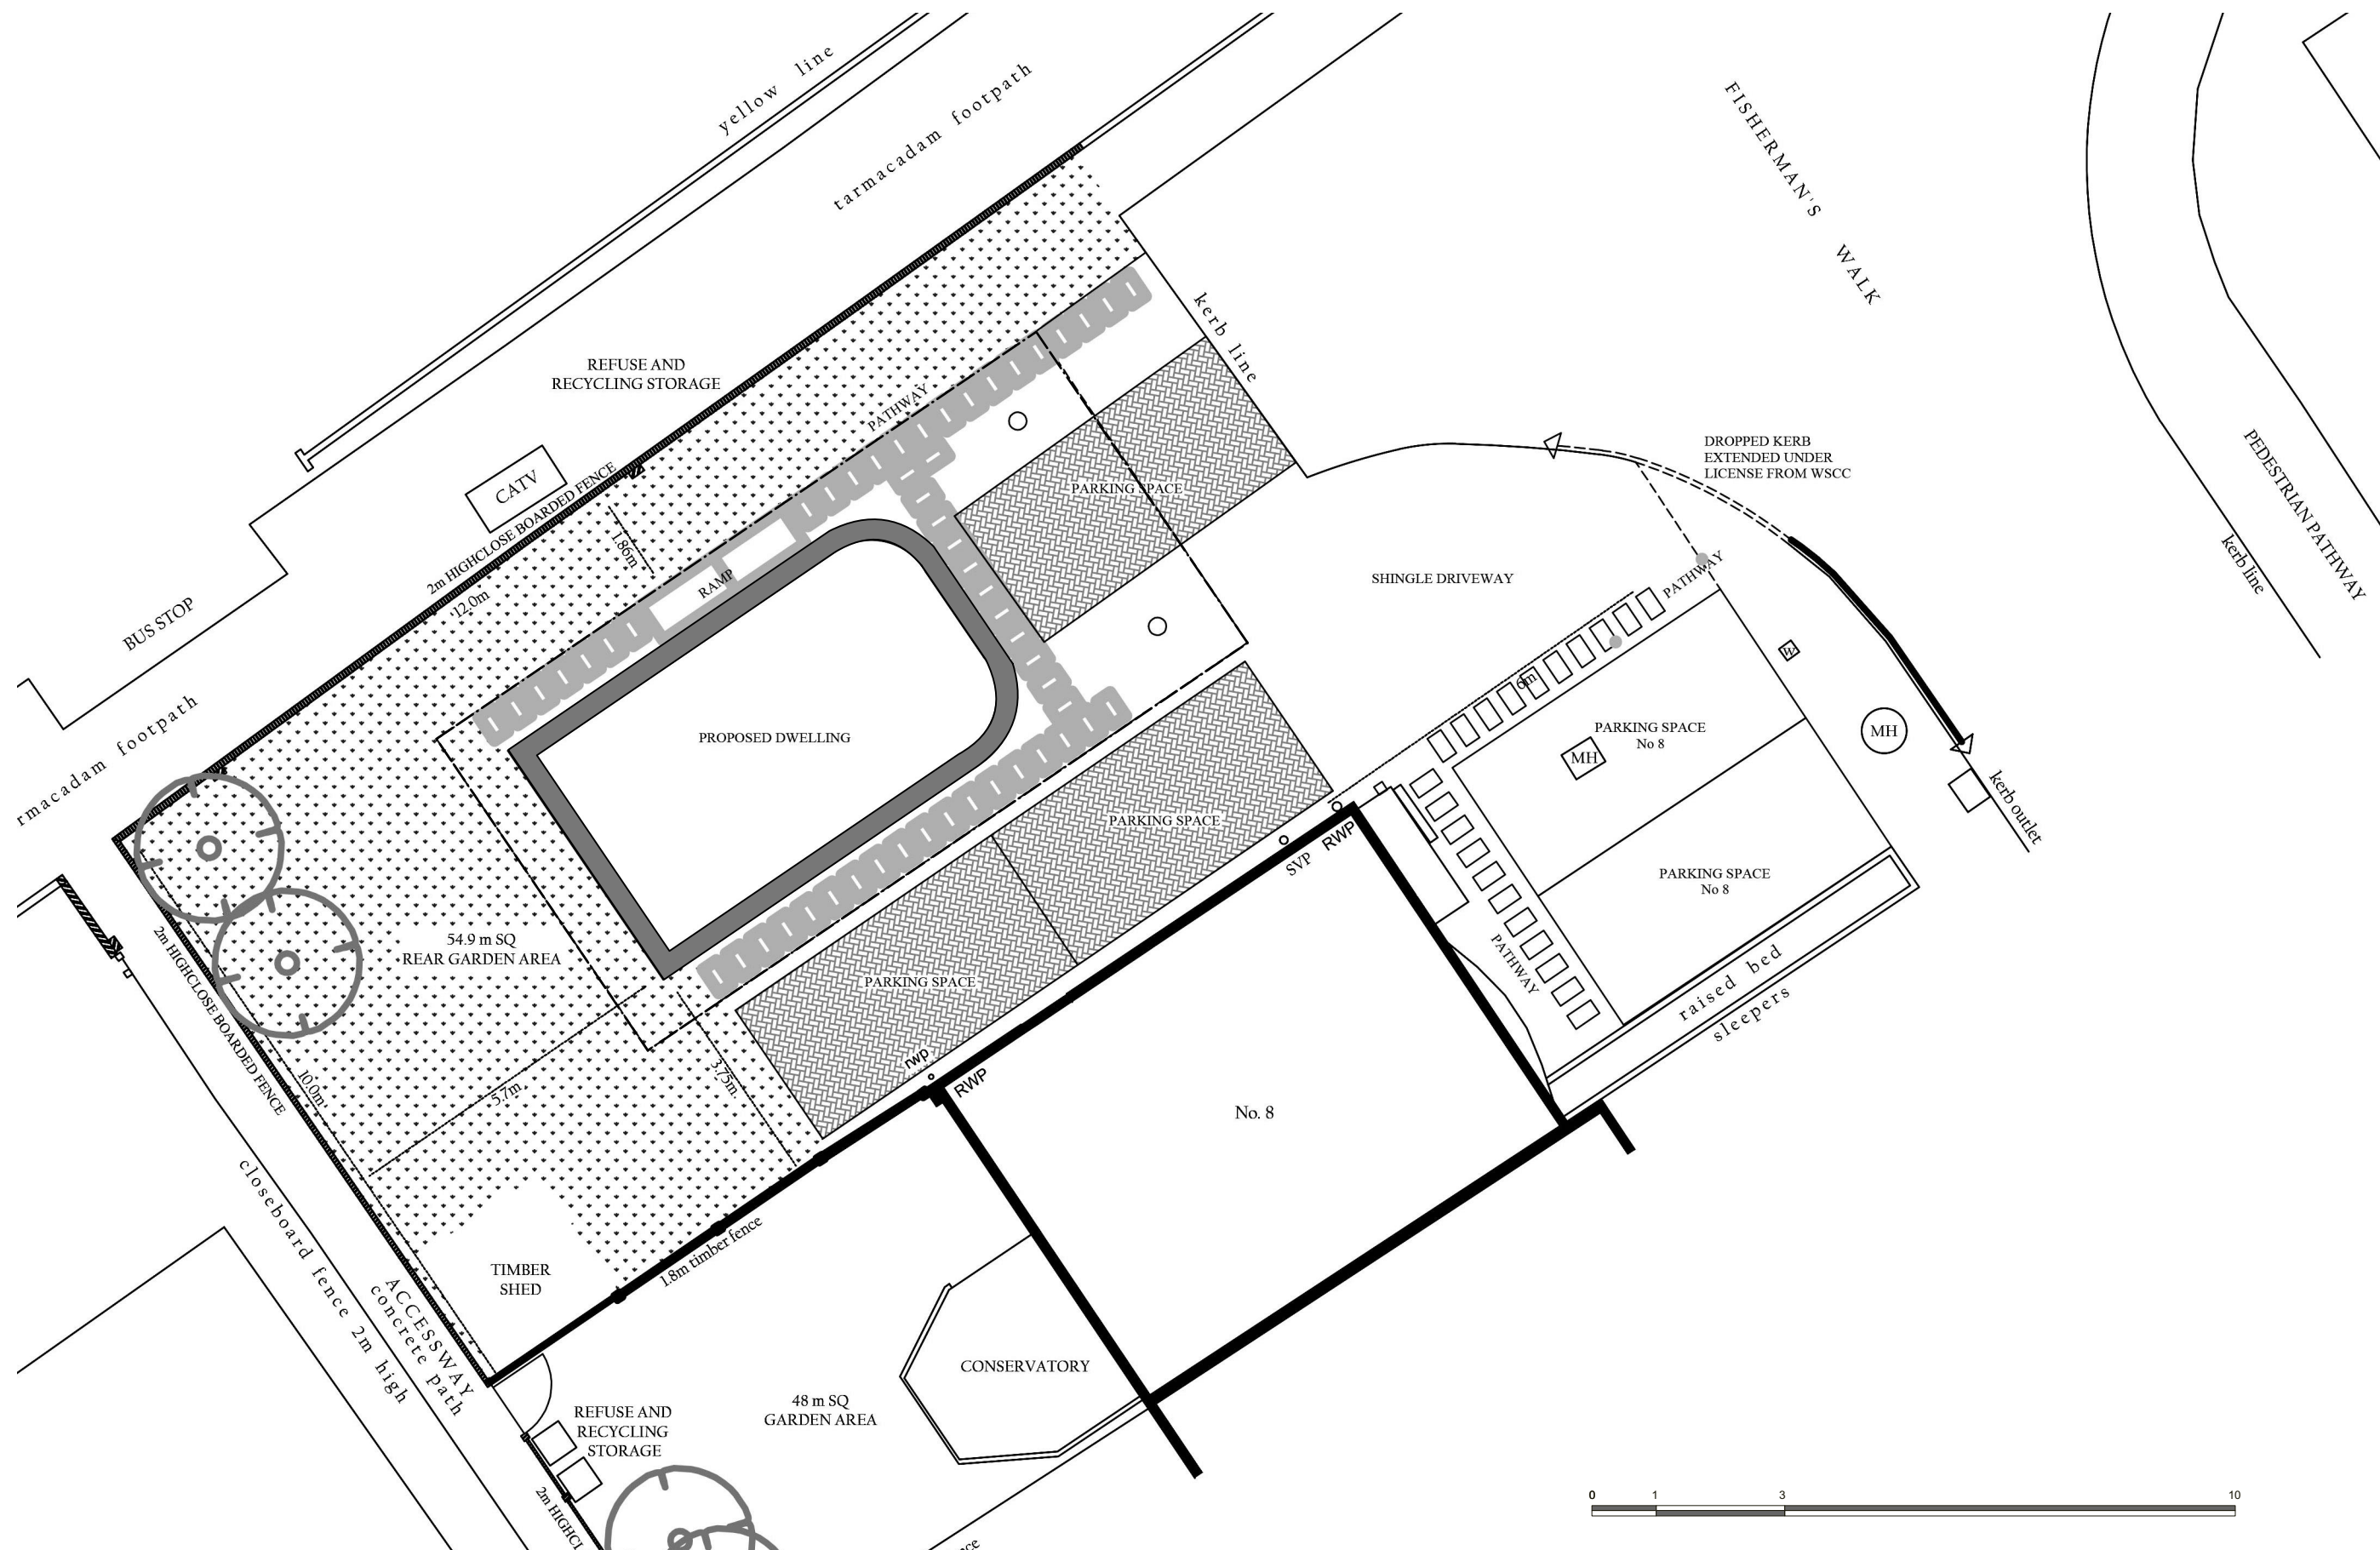

SERGIO HUIDOBRO ARCHITECTURE

23 Waltham Road,
Bristol, BS6 5BY
Mob: + 44 77947 66971

Drawing Title

Approved Ground Floor plan AWDM/0881/21

Drawing No
PL.254.04.00

Revision
0

Scale 1:100@A3

December 2025

New build house

Client
Edward and Joanna Bartlett

Address

8 Fishermans Walk, Shoreham by Sea.

Revision

1.-
2.-
3.-
4.-
5.-

Notes

