


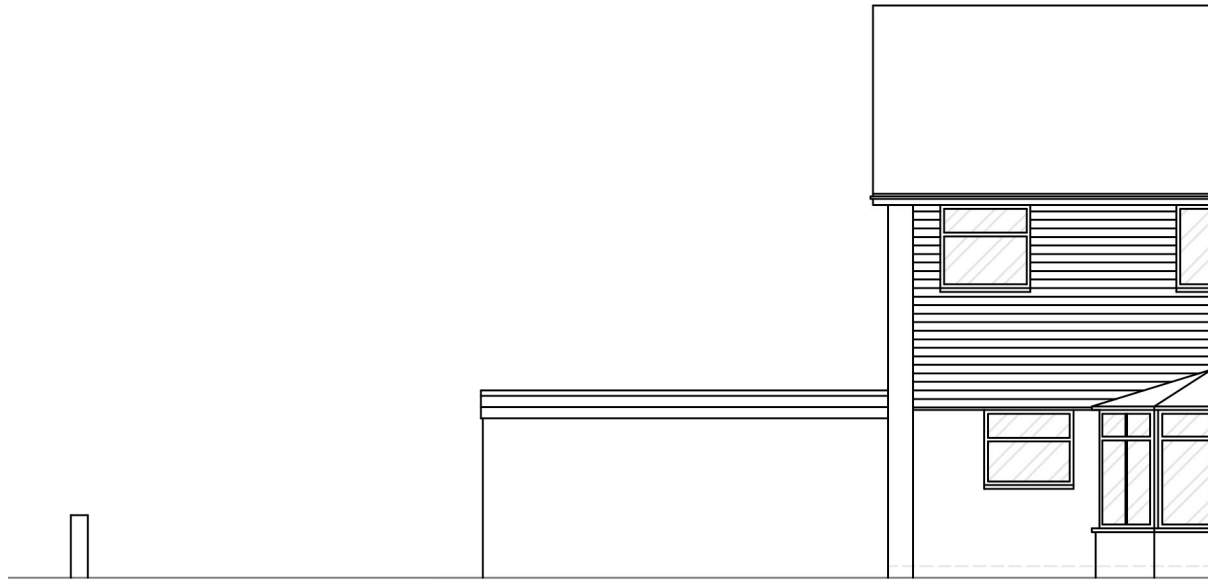


SOUTH WEST ELEVATION



NORTH EAST ELEVATION



NORTH WEST ELEVATION

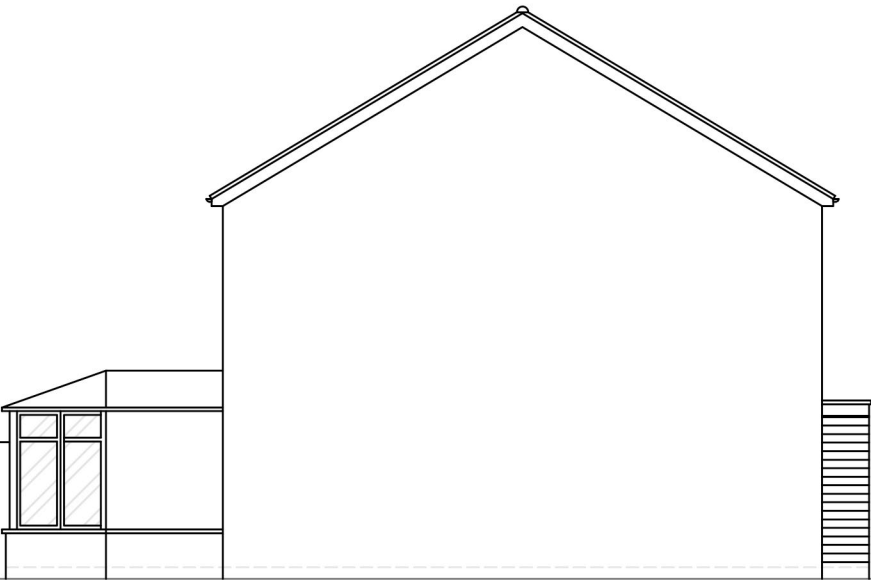

SOUTH EAST ELEVATION



SERGIO HUIDOBRO ARCHITECTURE 23 Wathen Road, Bristol, BS6 5BY Mob: + 44 77947 66971	Drawing No PL.254.03.01	Revision 1	Revision		Notes	
	Scale 1:100@A3	December 2025	1.-			
	New build house	Client Edward and Joanna Bartlett	2.-			
	Address 8 Fishermans Walk, Shoreham by Sea.		3.-			
			4.-			
Drawing Title Existing elevations			5.-			