


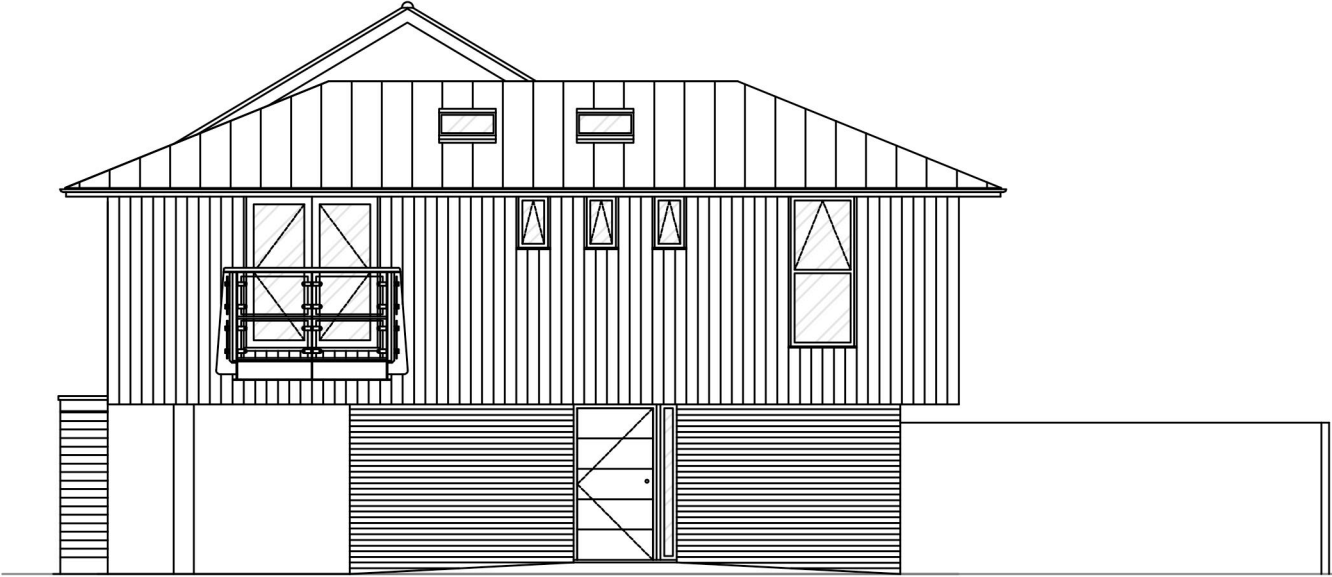

APPROVED AWDM/0881/21 NORTH EAST ELEVATION



APPROVED AWDM/0881/21 NORTH WEST ELEVATION



APPROVED AWDM/0881/21 SOUTH EAST ELEVATION



APPROVED AWDM/0881/21 SOUTH WEST ELEVATION



SERGIO HUIDOBRO ARCHITECTURE 23 Wathen Road, Bristol, BS6 5BY Mob: + 44 77947 66971	Drawing No PL.254.06.01	Revision 1	Revision	Notes	
	Scale 1:100@A3	December 2025	1.-		
	New build house	Client Edward and Joanna Bartlett	2.-		
	Address 8 Fishermans Walk, Shoreham by Sea.		3.-		
			4.-		
Drawing Title Approved elevations			5.-		