


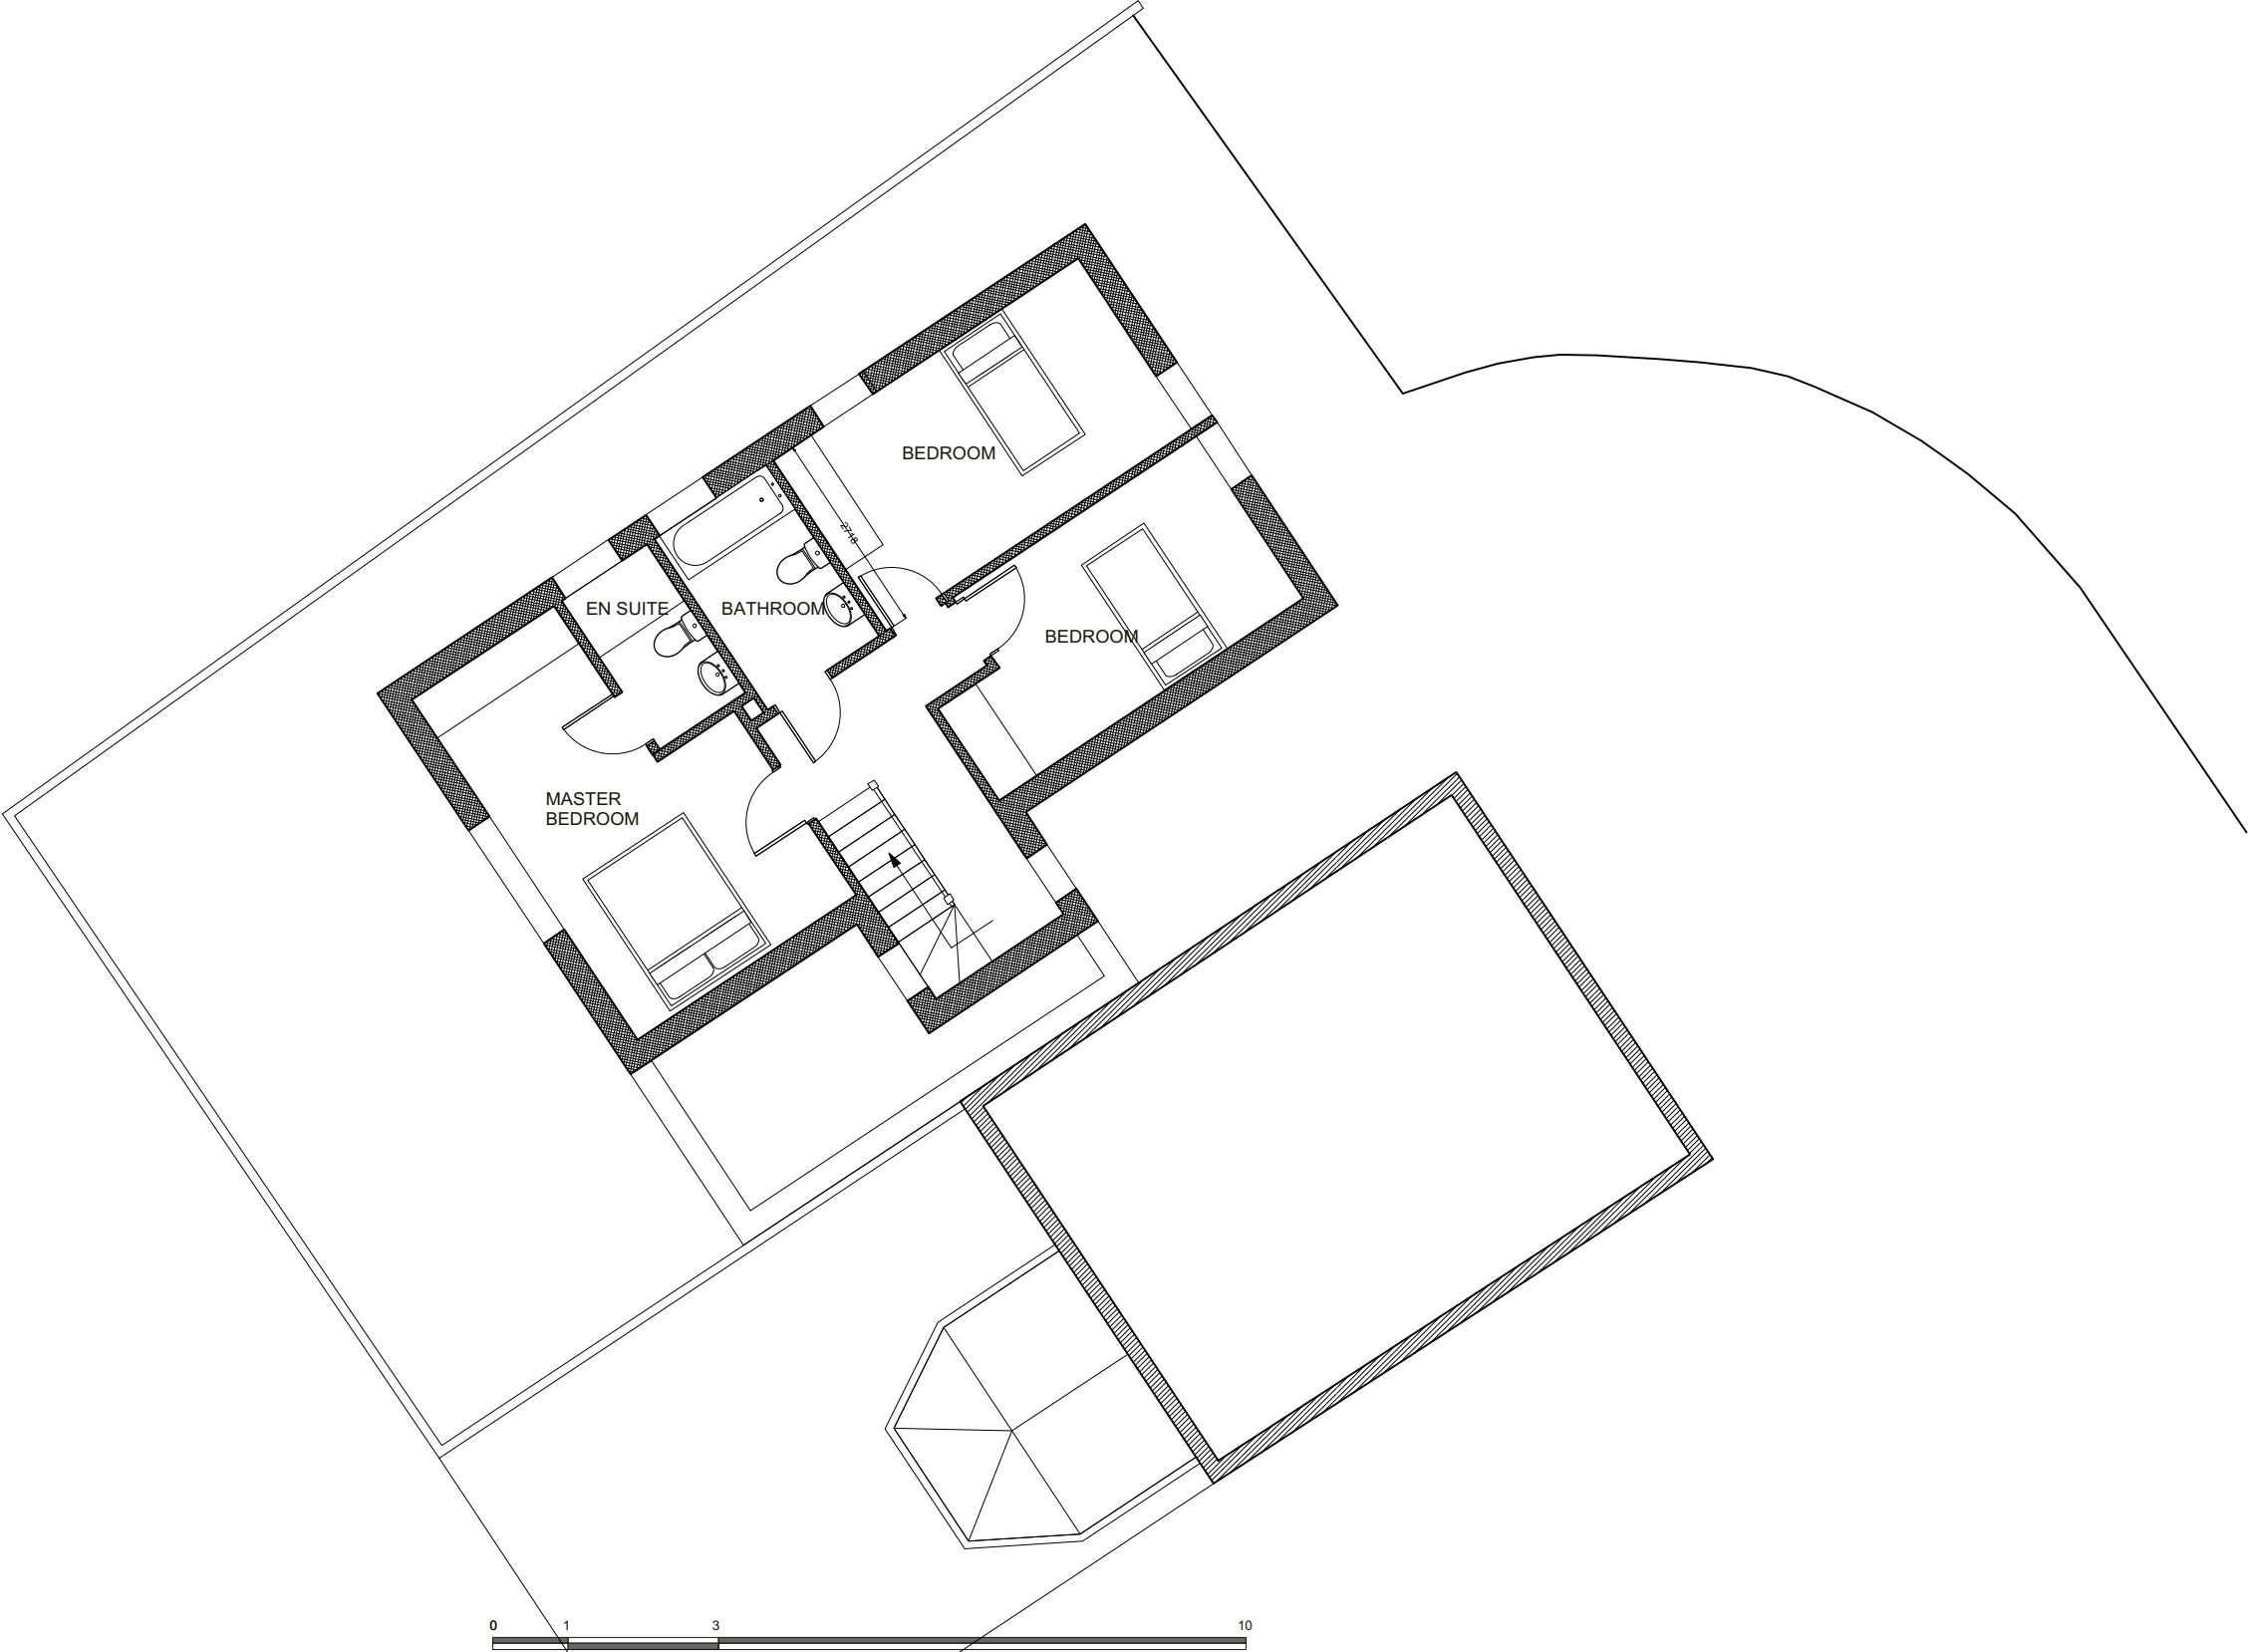

SERGIO HUIDOBRO ARCHITECTURE
23 Wathen Road,
Bristol, BS6 5BY
Mob: + 44 77947 66971

Drawing Title
Proposed First Floor plan

Drawing No
PL.254.09.01

Scale 1:100@A3

New build house

Address
8 Fishermans Walk, Shoreham by Sea.

Revision
1

December 2025

Client
Edward and Joanna Bartlett

Revision		Notes
1.-		
2.-		
3.-		
4.-		
5.-		

