


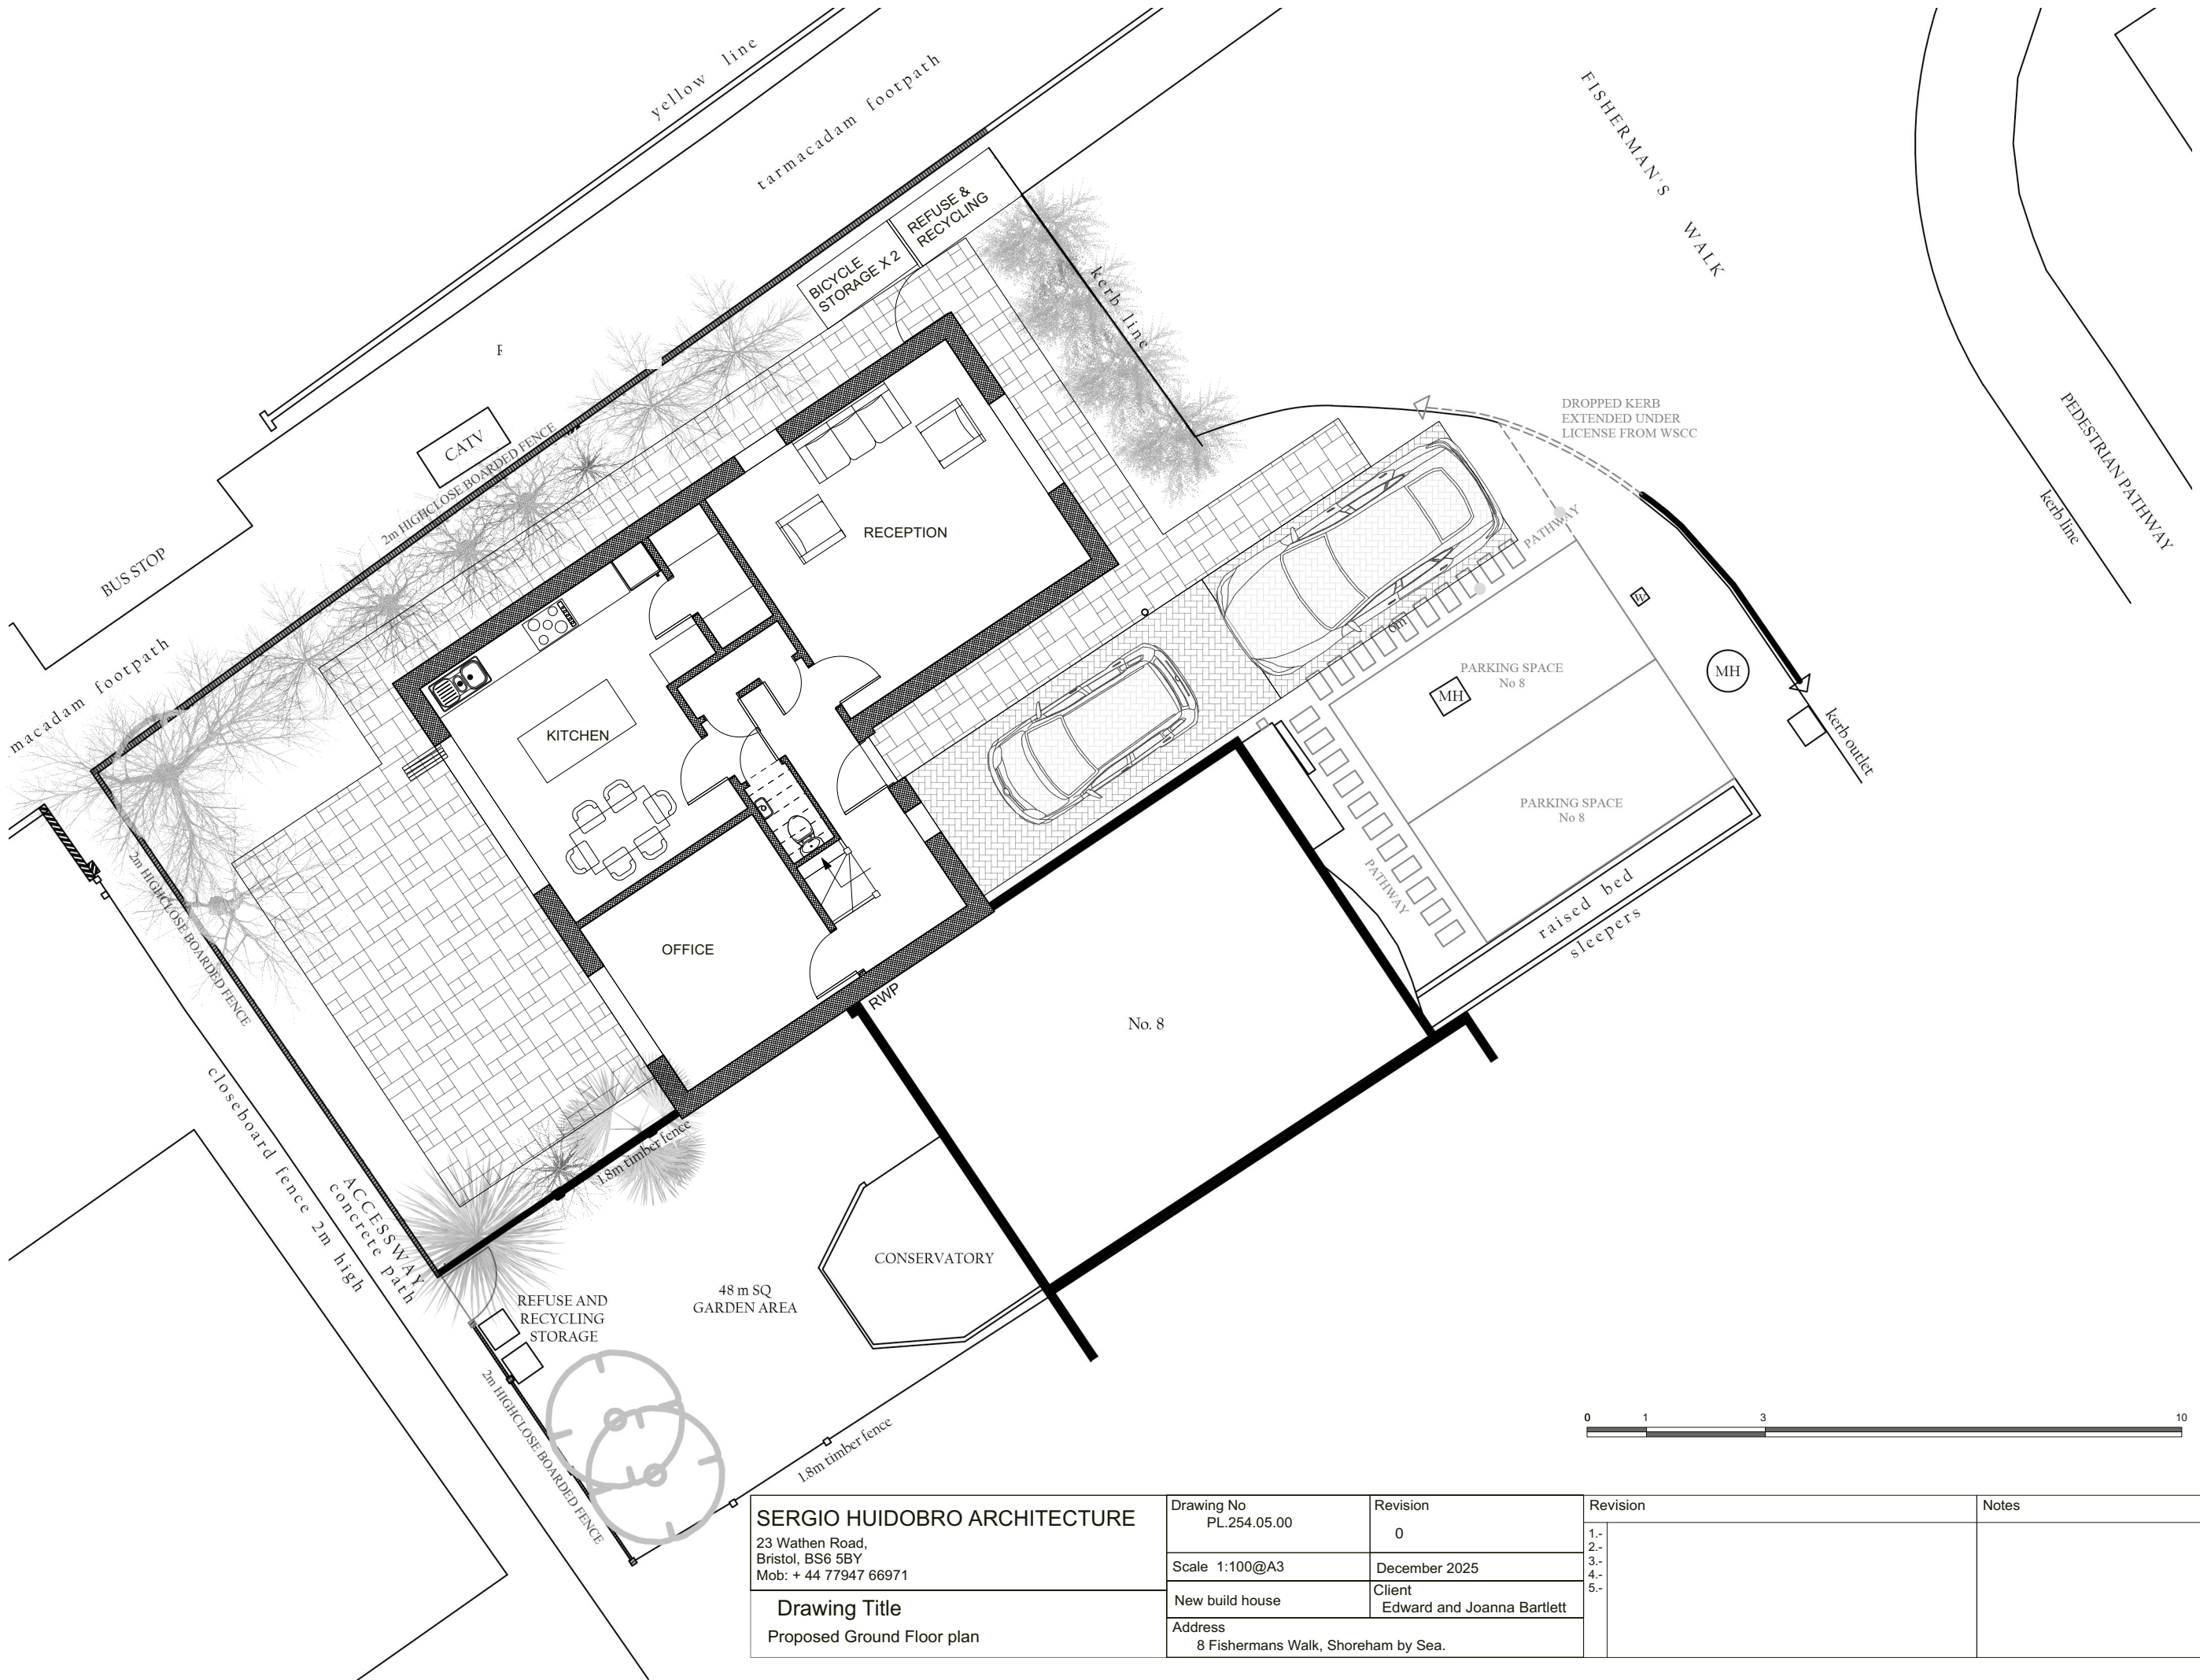

|   |                                                |                                      |          |       |  |
|---|------------------------------------------------|--------------------------------------|----------|-------|--|
| <b>SERGIO HUIDOBRO ARCHITECTURE</b><br>23 Wathen Road,<br>Bristol, BS6 5BY<br>Mob: + 44 77947 66971 | Drawing No<br>PL.254.05.00                     | Revision<br>0                        | Revision | Notes |  |
|   | Scale 1:100@A3                                 | December 2025                        | 1.-      |       |  |
|   | New build house                                | Client<br>Edward and Joanna Bartlett | 2.-      |       |  |
|   | Address<br>8 Fishermans Walk, Shoreham by Sea. |                                      | 3.-      |       |  |
| Drawing Title<br>Proposed Ground Floor plan                                                         |                                                |                                      | 4.-      |       |  |
|   |                                                |                                      | 5.-      |       |  |