




Proposed Front Elevation (Boundary Wall)

Scale 1:100 @ A3

- White painted rendered plinth to match existing.
- Flint wall to match existing.
- White painted rendered coping stone to match existing.

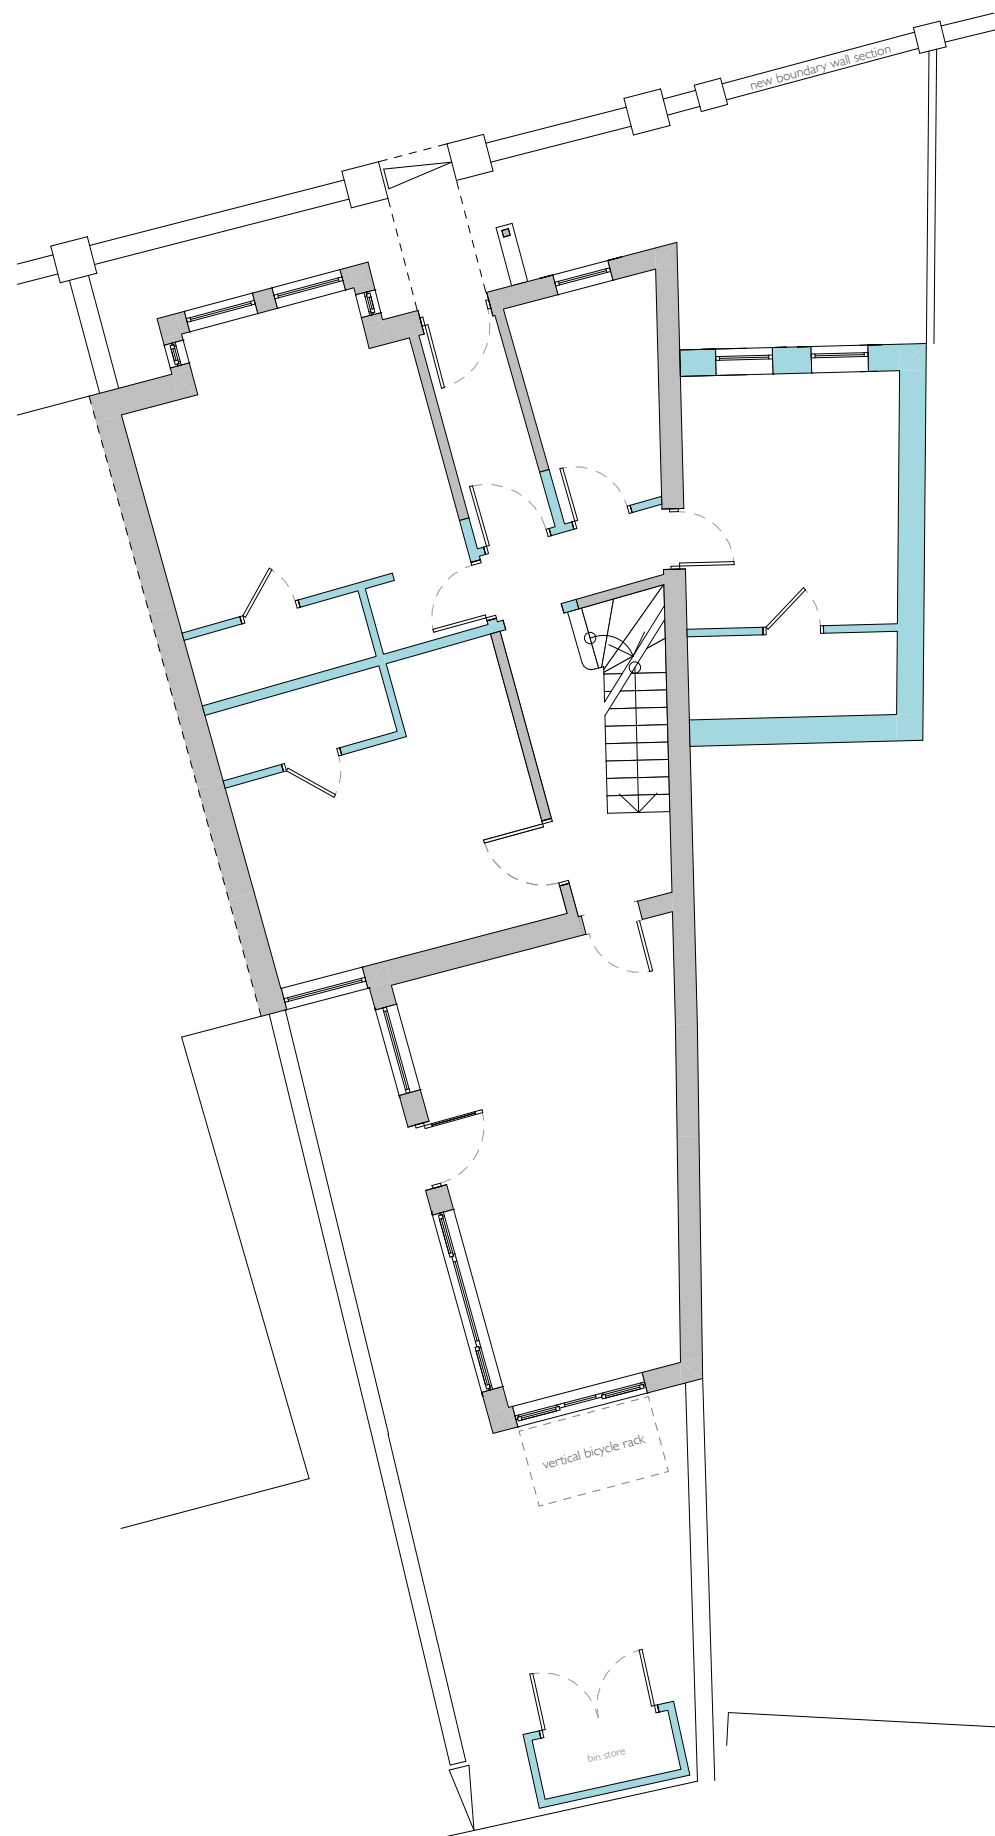

PMR
ARCHITECTURE

Sheridan House
112 - 116 Western Road
Hove, BN3 1DD

01273 980820

brighton@pmr-architecture.co.uk
www.pmr-architecture.co.uk

Client: Clevernest Property Group
Project: 16 Elm Road, Worthing, BN11 1PG
Drawing Title: Proposed Site Plan
Drawing No: 25.92_PL_104
Revision:
Date: July 2026
Status: PLANNING
Scale: 1:100 @ A3

