

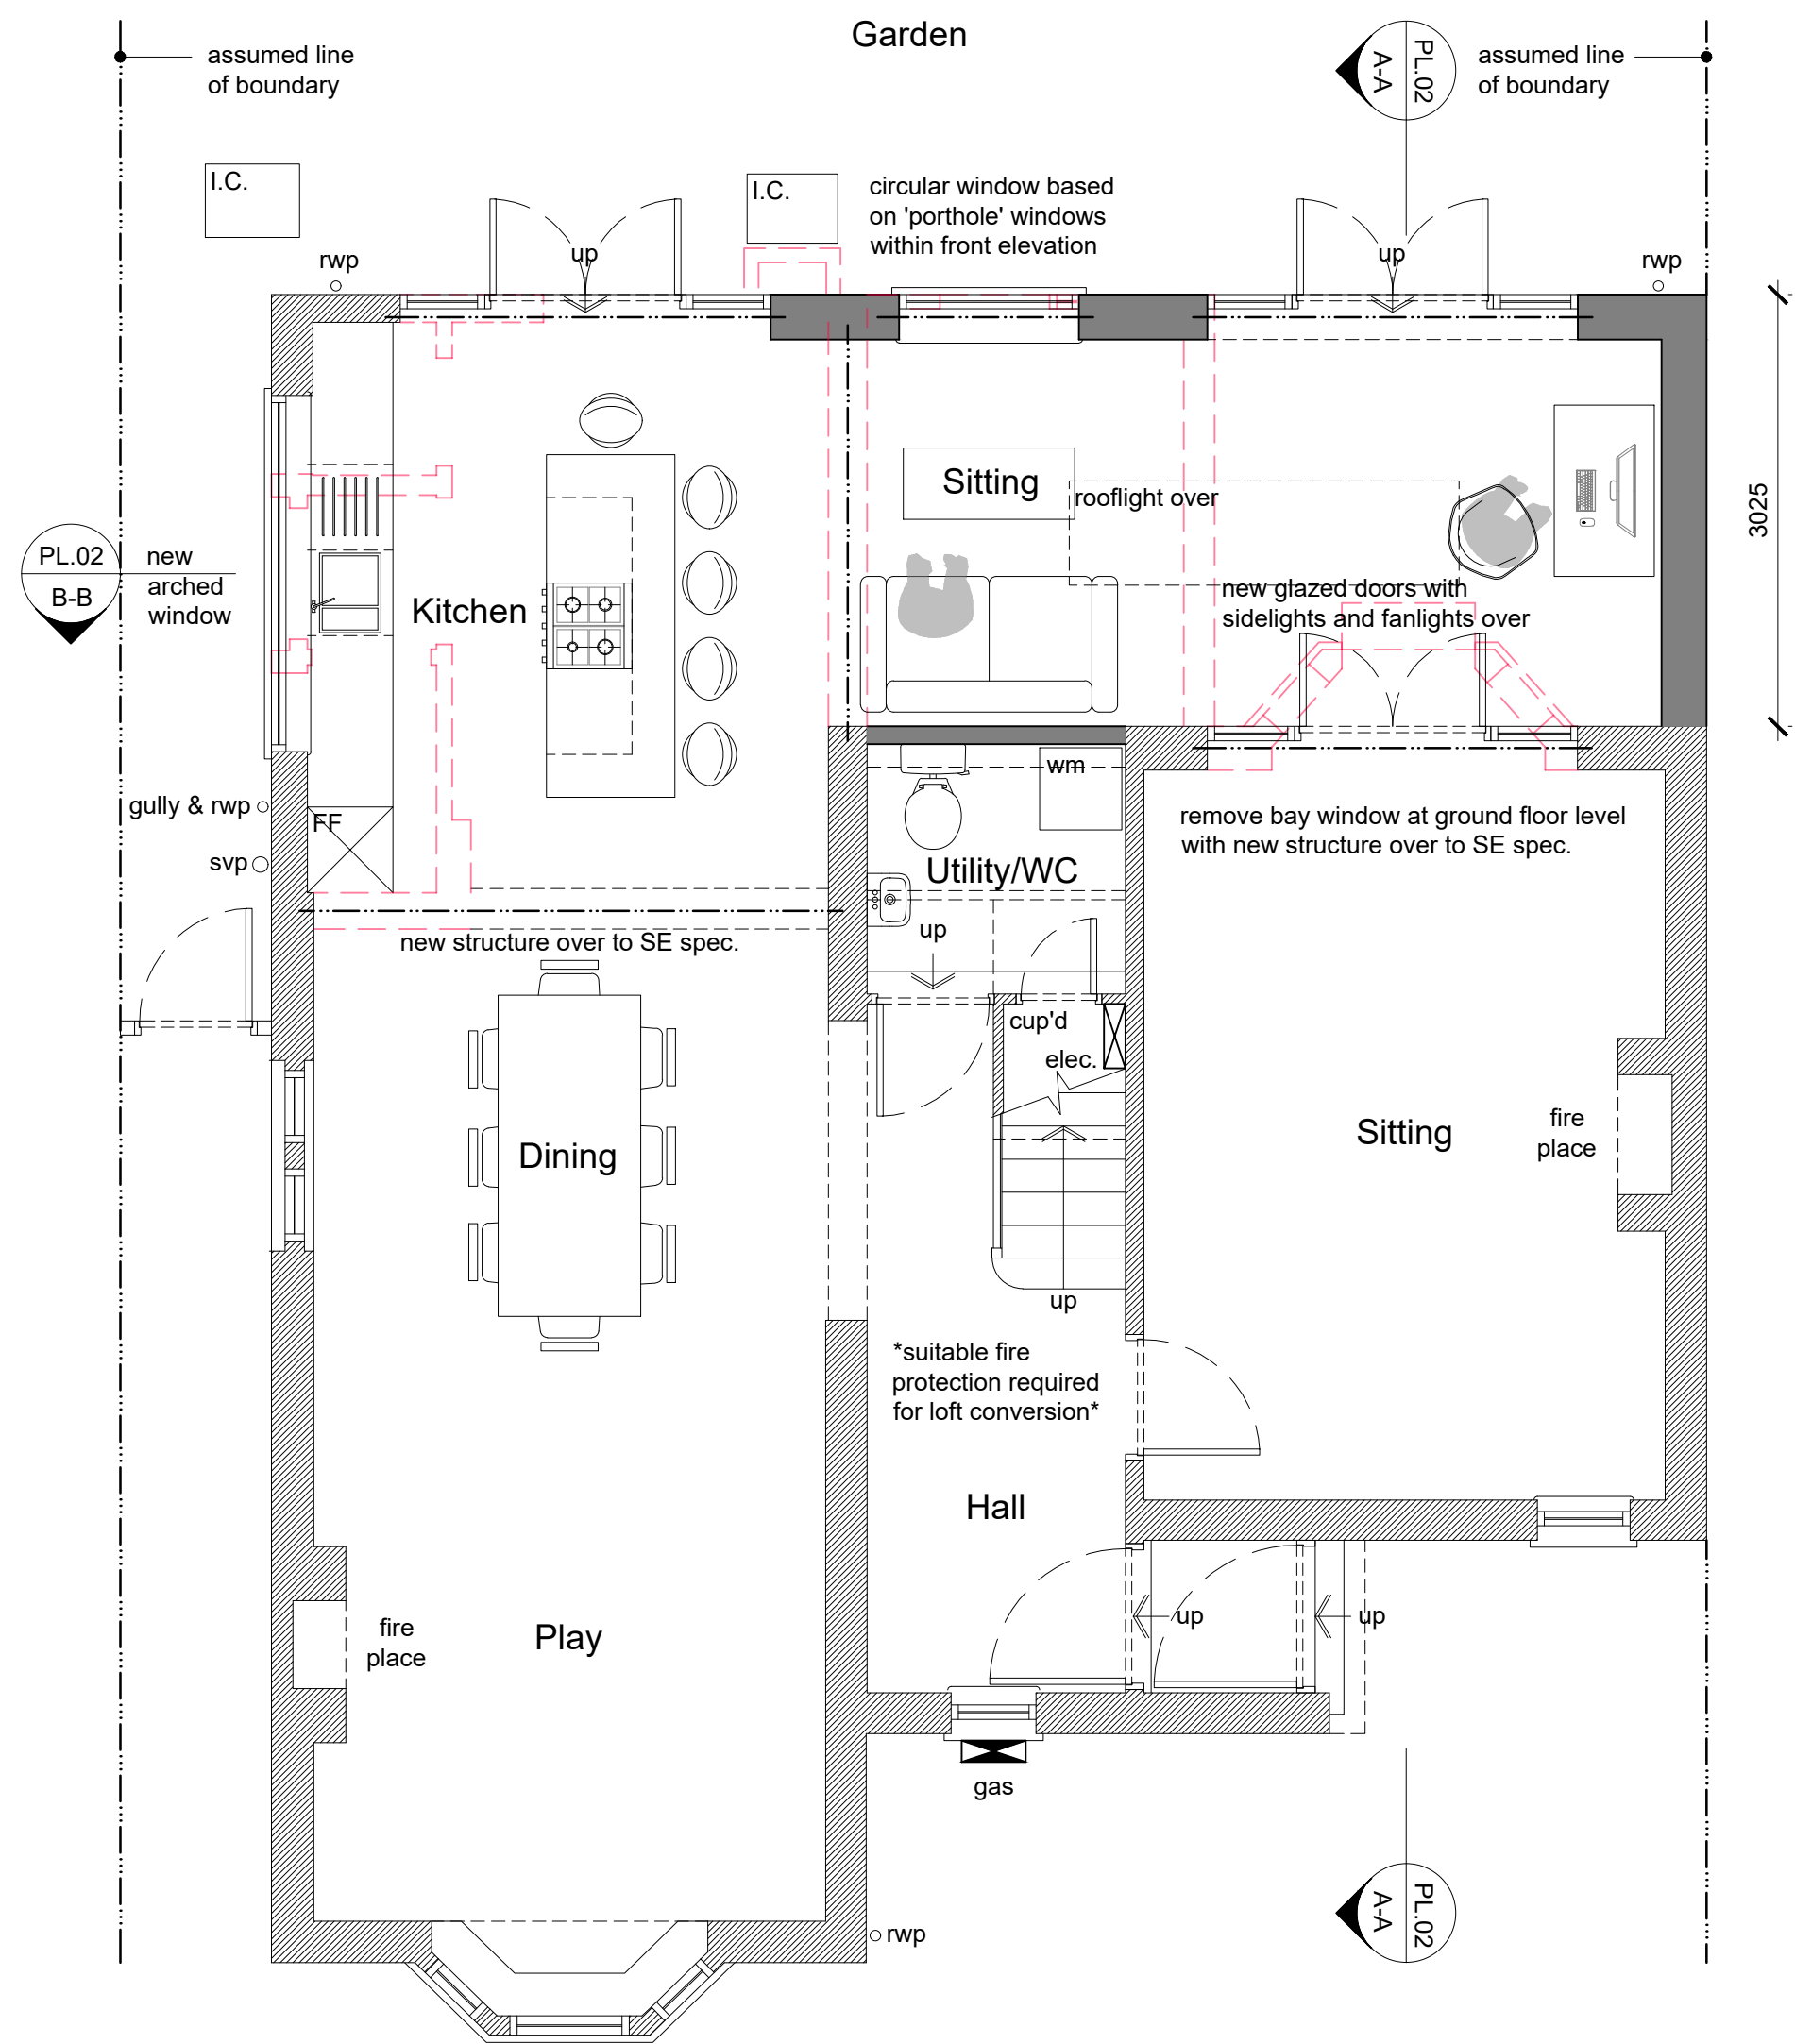


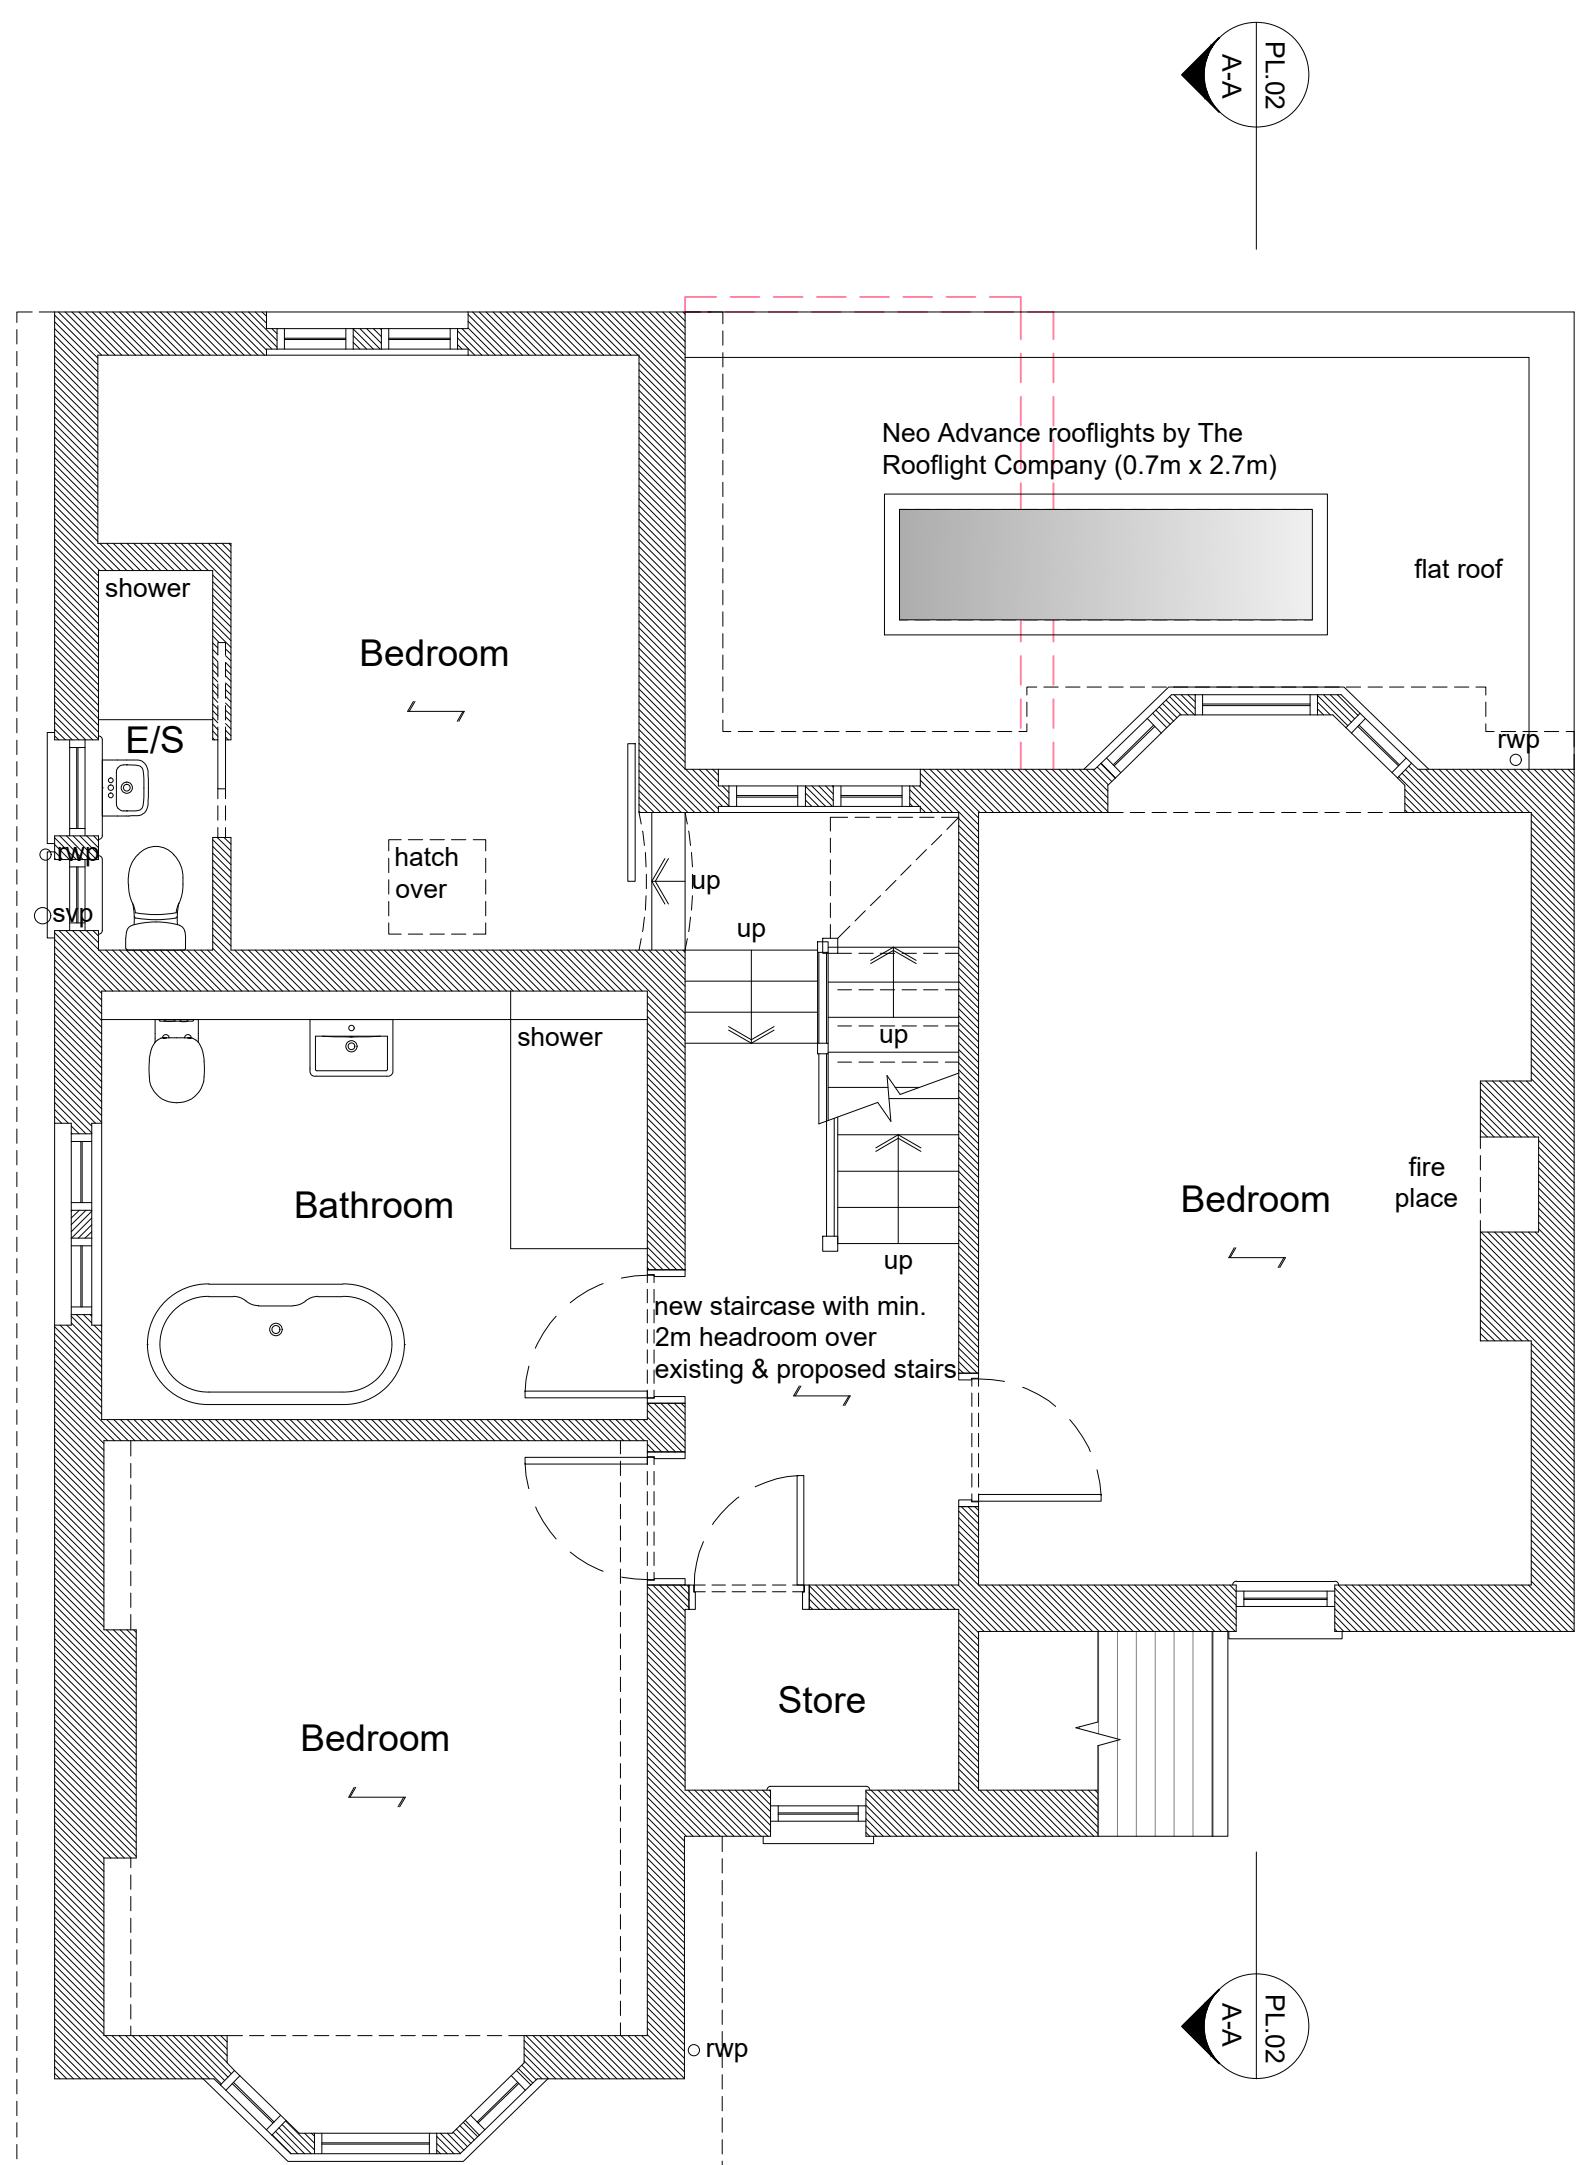


Proposed Ground Floor Plan 1:50

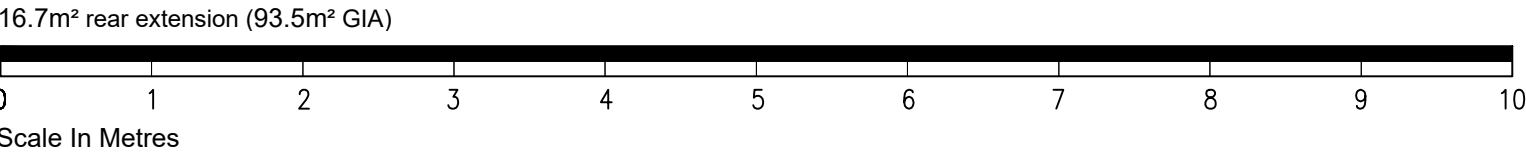


Proposed First Floor Plan 1:50

74.8m² GIA

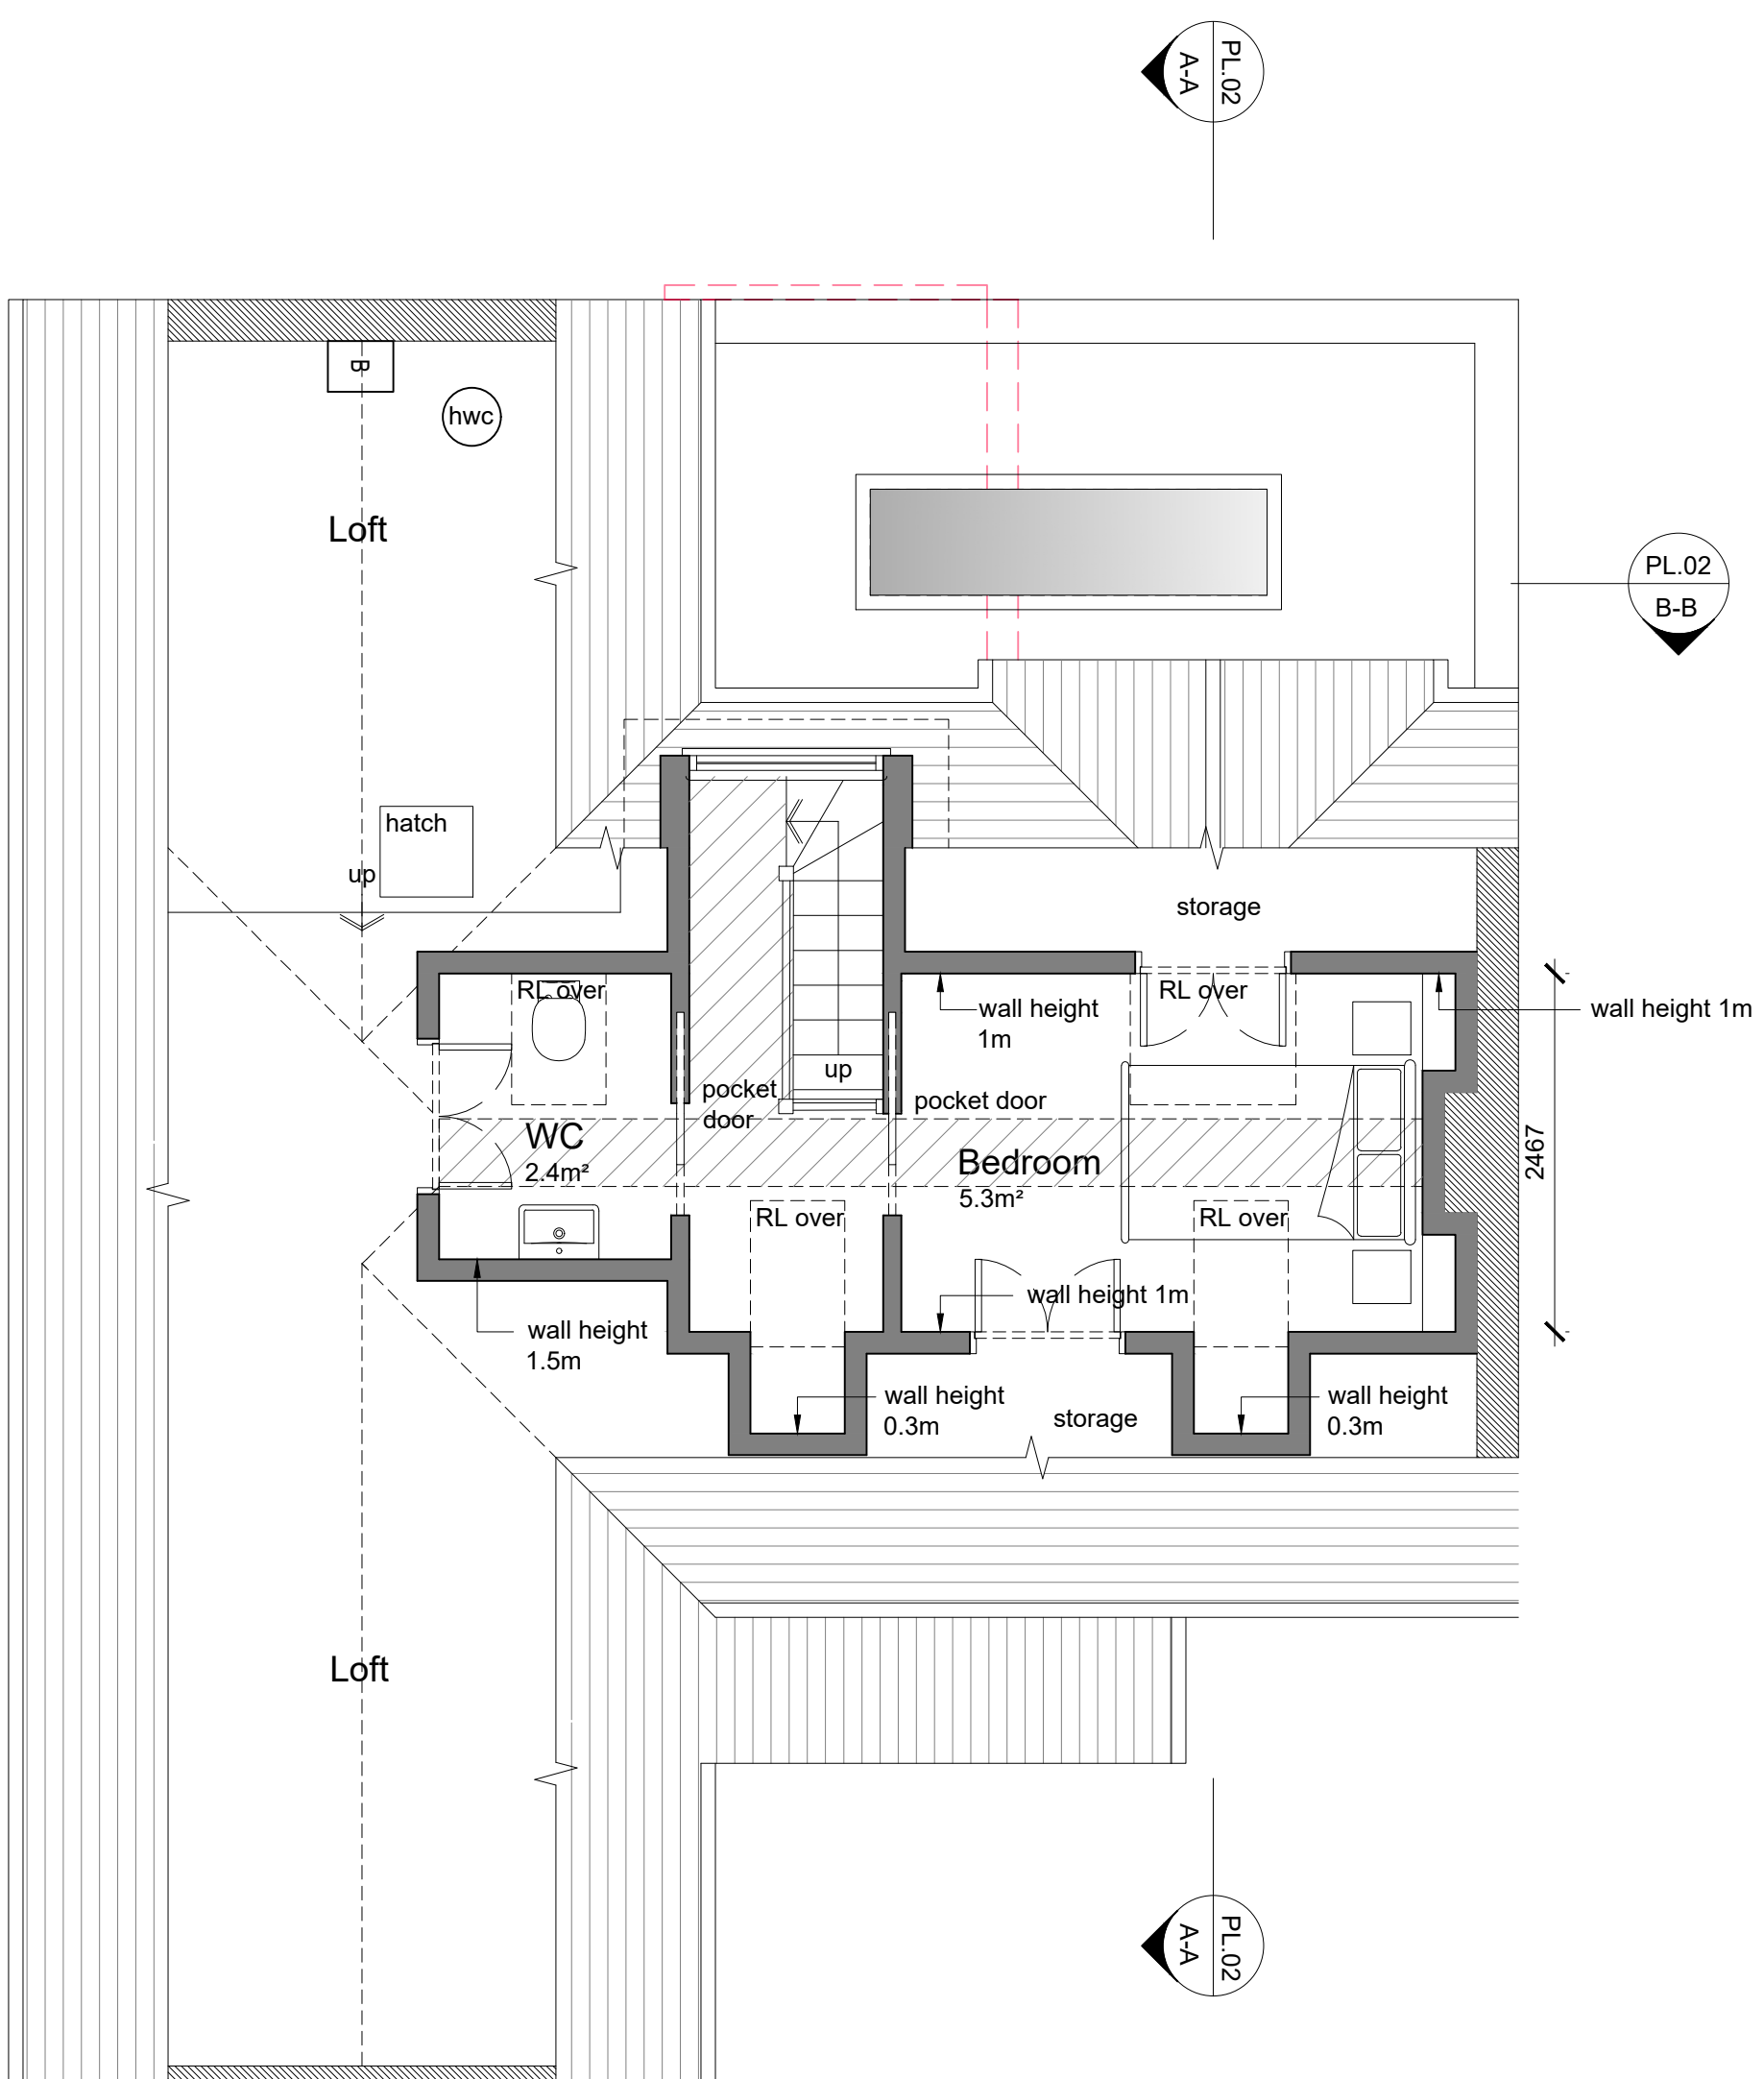


Proposed Second Floor Plan 1:50


12.5m² GIA

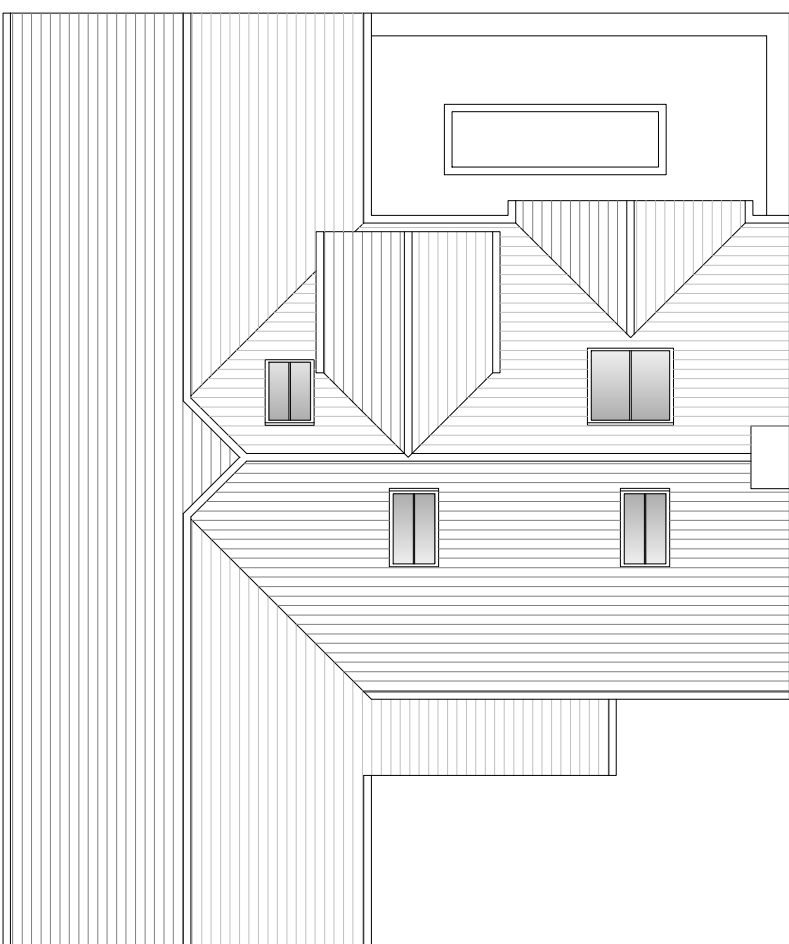


Proposed Roof Plan 1:100

 

Location Plan 1:1250

 

Site Plan 1:500

 

- Existing Walls
- Proposed Walls
- Demolition
- New Structure

TIMDEACON.
architect

client Sam Goldie & Jess Sessions | dwg # 207.PL.01b
job 20 Homefield Road | dwg title Proposed Plans
Worthing
West Sussex
BN11 2HZ
PLANNING
scale 1:50 @ A1
date Jan' 2026 | RIBA work stage D

Do not scale off drawing unless solely for Planning purposes.
Check all dimensions on site before work commences.
All work materials workmanship to conform with current building regulations BS5 and COP's
© Copyright Tim Deacon, Architect

rev. date comment
a. 27.01.26 OS Maps revised.
b. 23.04.26 OS Maps revised.

timdeacon.architect@gmail.com