




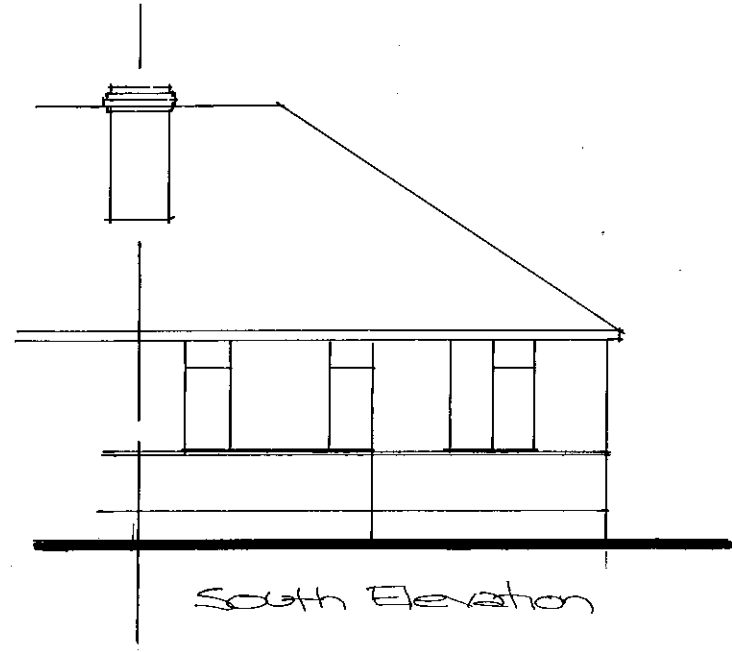


South Elevation

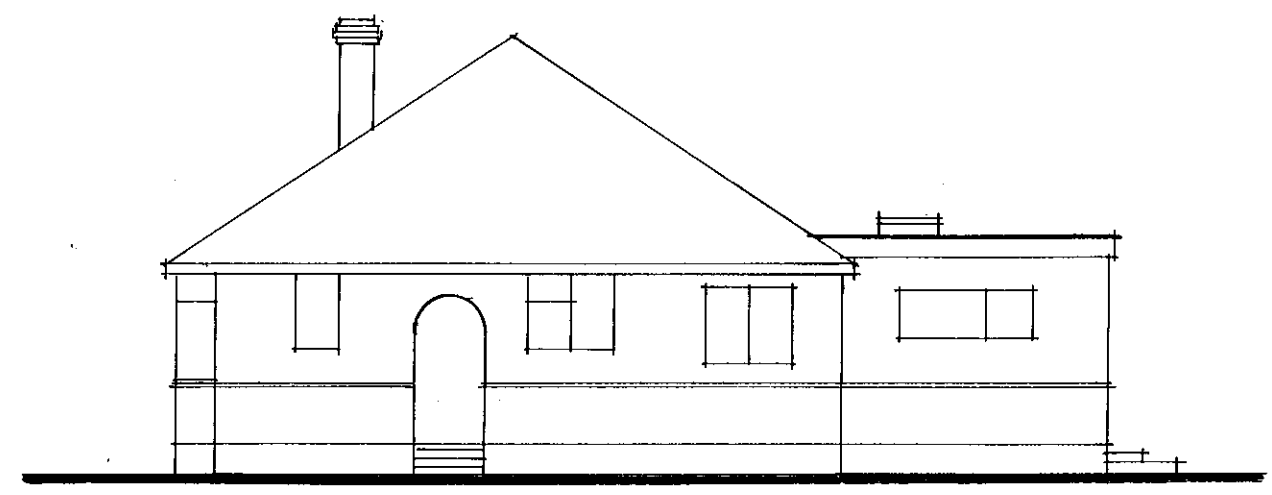


East Elevation

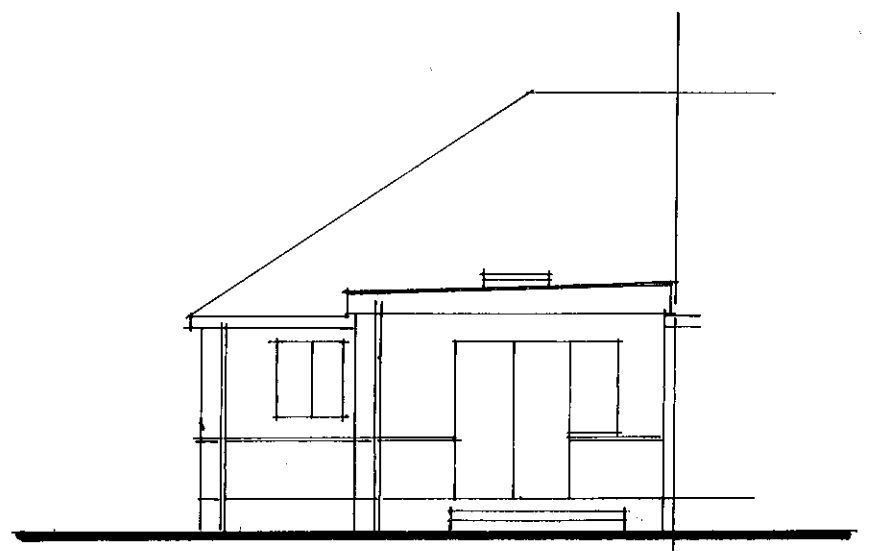


North Elevation

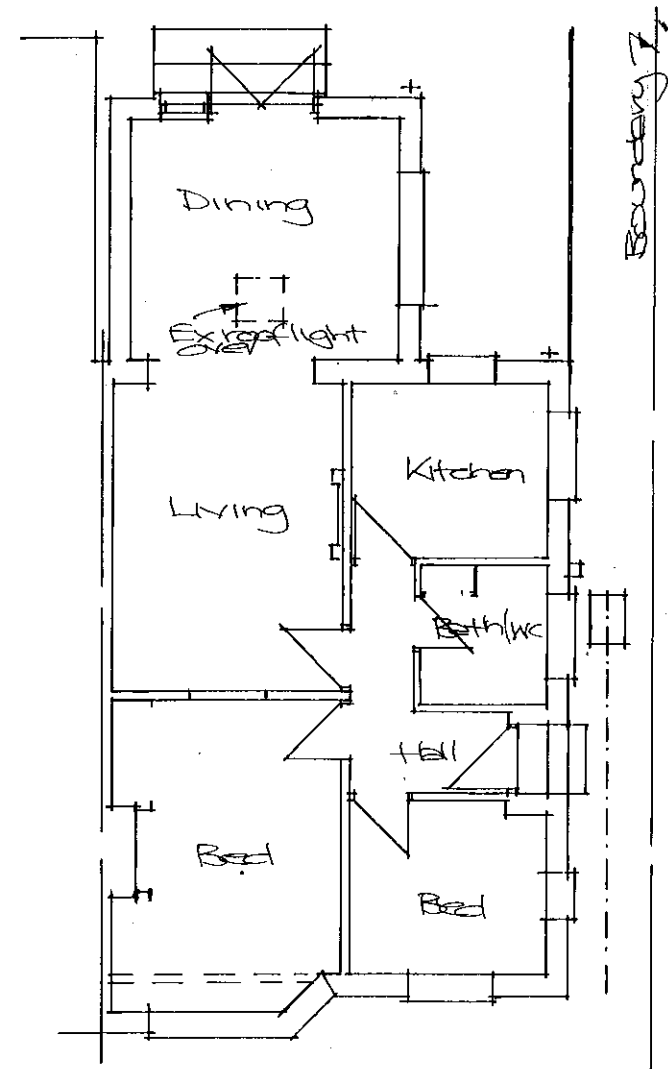


Existing Ground Floor Plan
Scale: 1/100

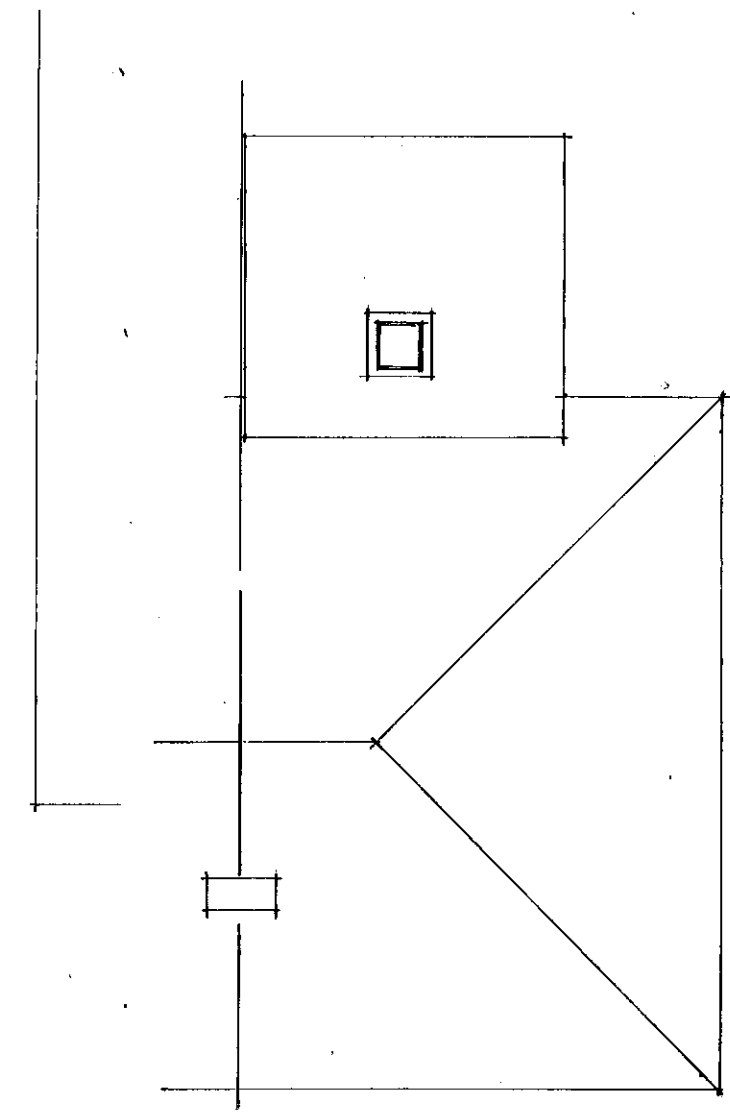

Existing Roof Plan
Scale: 1/100

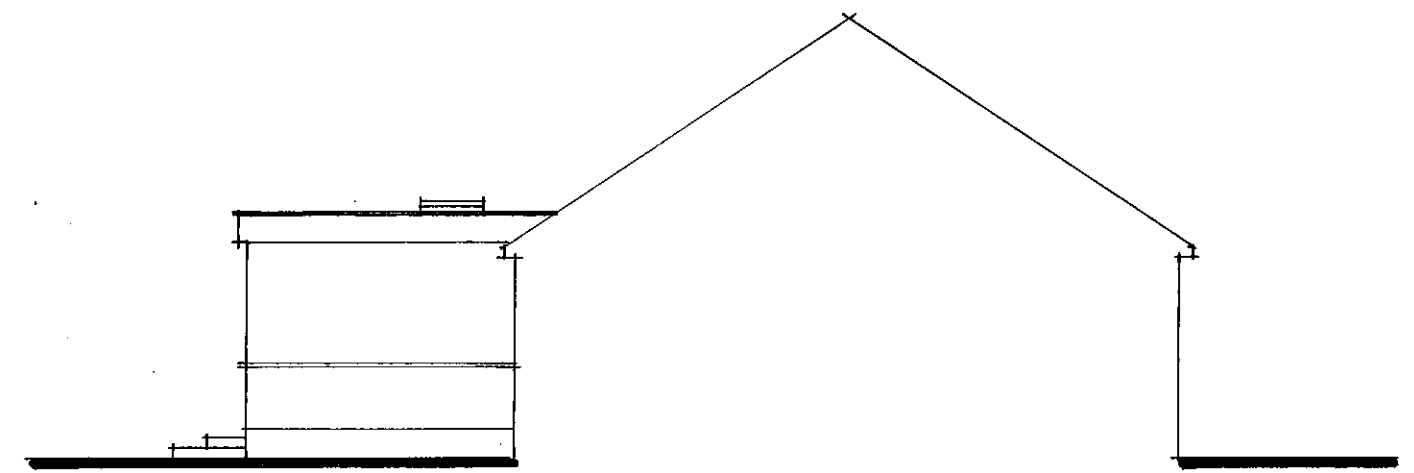

West Elevation
Existing Elevations - scale: 1/100

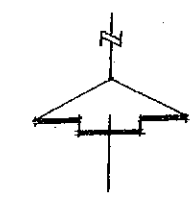

97 NORTH FARM ROAD
LANCING
WEST SUSSEX BN15 9BX

Paul Trussler
44 Firle Road
Lancing
West Sussex
BN15 0NZ

Drawing No. 25/97/1