



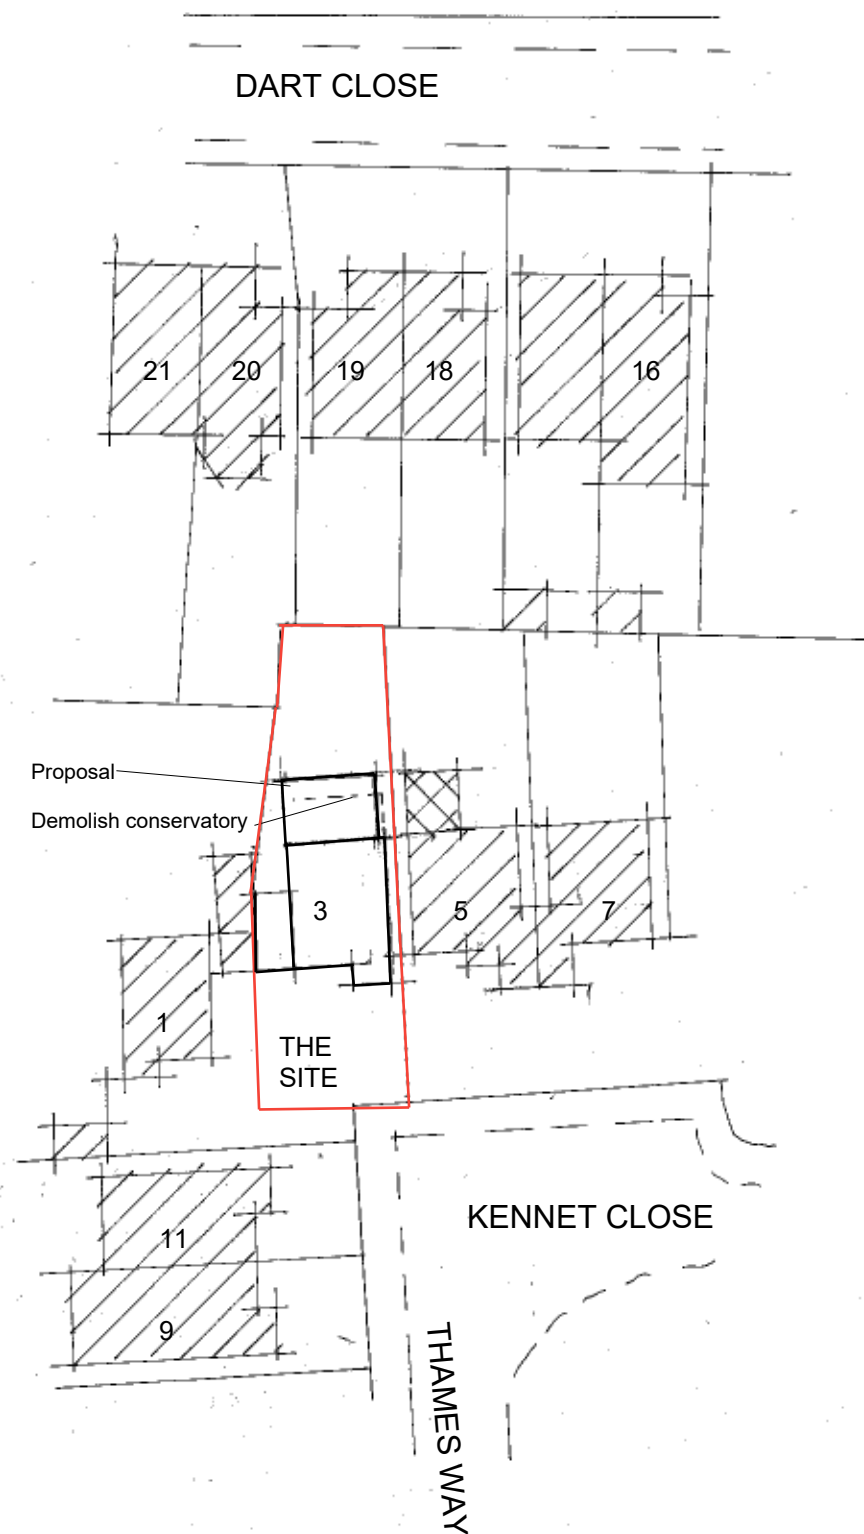

Block plan 1:500

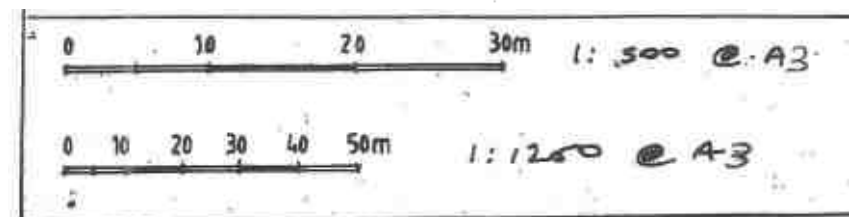

Site plan 1:1250

**AJ SALTER & SON**  
 Architectural Technicians  
 and Surveyors  
 50 WINDSOR ROAD, WORTHING,  
 WEST SUSSEX, BN11 2LY  
 Tel/Fax: (01903 209496)  
 E-mail: ajsalterandson@hotmail.com

|         |                           |       |          |
|---------|---------------------------|-------|----------|
| C       |                           |       |          |
| B       |                           |       |          |
| A       |                           |       |          |
| Client  | Mr & Mrs Slade            |       |          |
| Address | 3 Kennet Close : Worthing |       |          |
| Drawing | Location plans            | No.   | 3125 : 2 |
| Scale   | 1:500 1:1250              | Drawn | IS       |
|         |                           | Date  | Jan 26   |