

This drawing is copyright and may not be copied or reproduced without the written consent of Finola Brady Architectural Services.




The contractor is responsible for setting out and must check all levels and dimensions prior to work being put in hand.

Responsibility is not accepted for errors made by others in scaling from this drawing. All construction information should be taken from figured dimensions.

The designer is to be immediately notified of any suspect omissions or discrepancies.

Indicates demolished construction

Indicates new walls

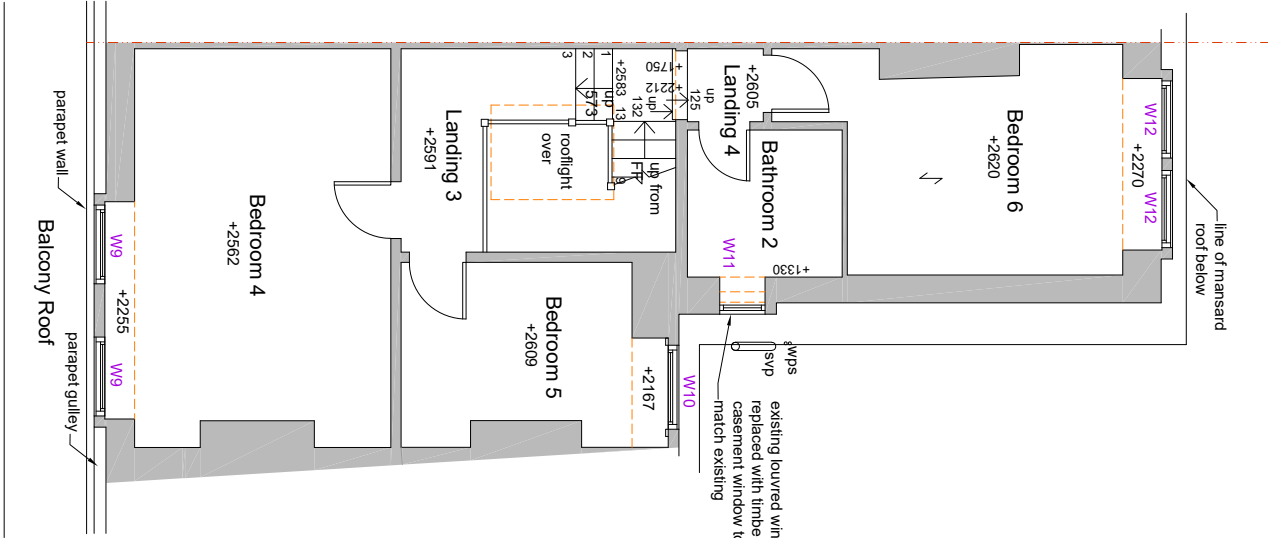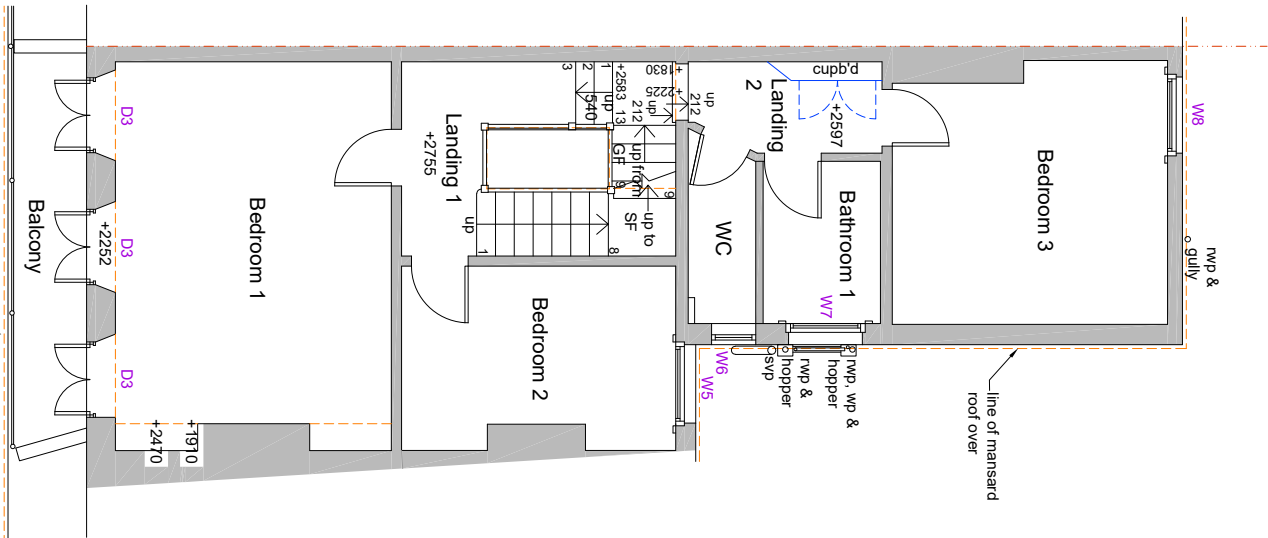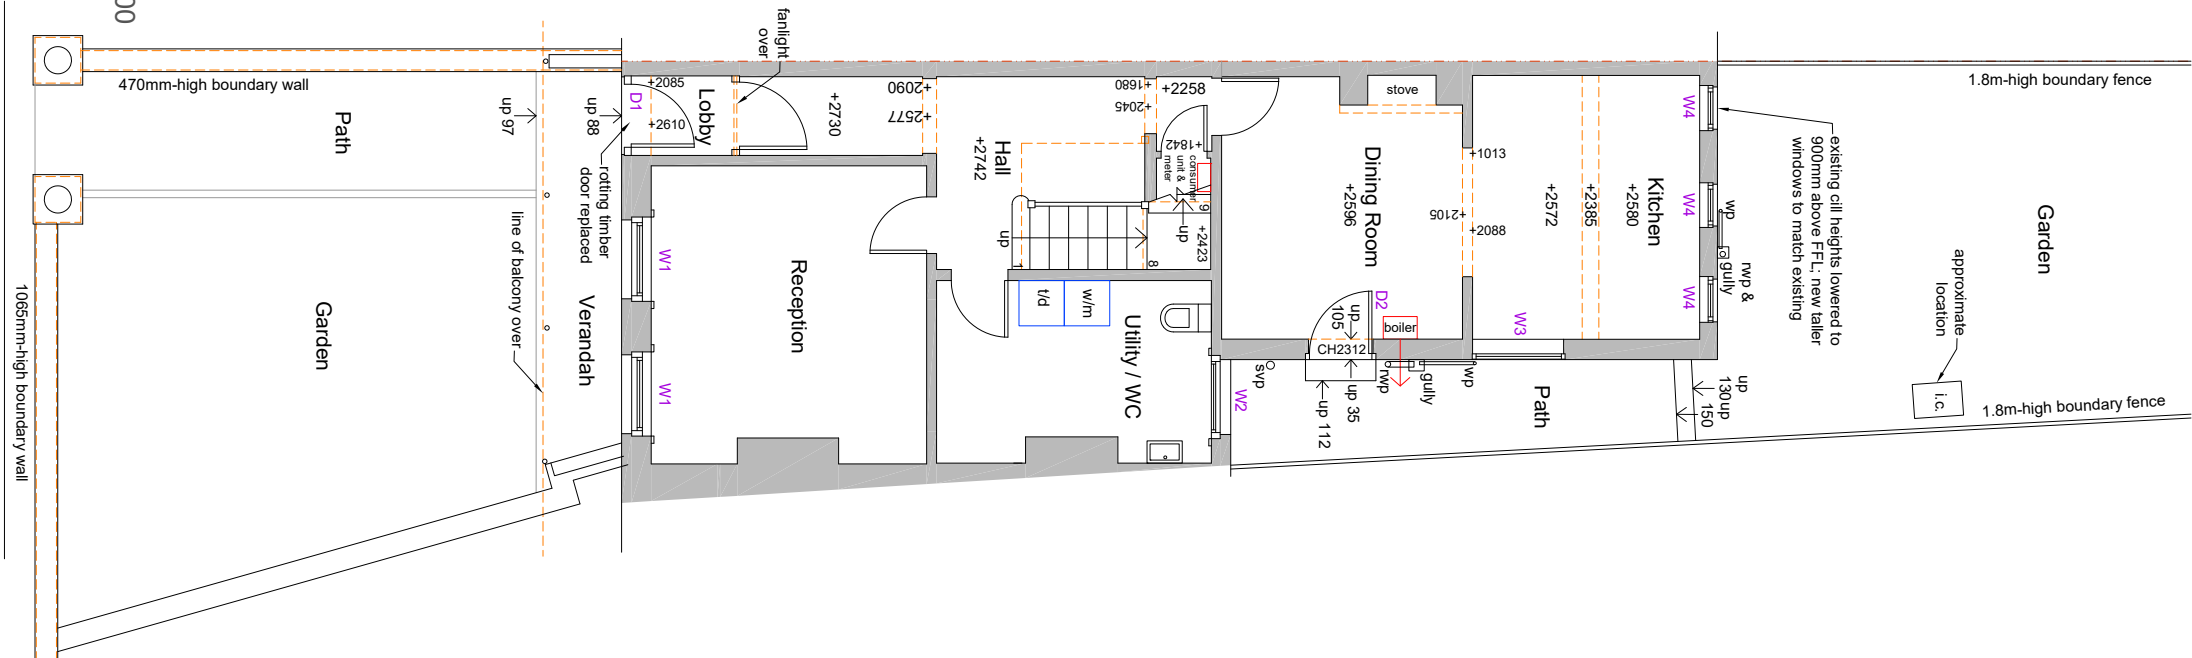

Rev. C 21.07.26 GF WC arrangement altered

Rev. B 09.06.26 Client amendments to GF layout

Rev. A 11.05.26 Client amendments to scheme

 Finola Brady Architectural Services TEL 07960 235756 www.fbarchitectural.co.uk	
Site Location :	207 Brighton Road, Worthing, BN11 2HA
Project Name :	Internal Alterations & Repair Works
Drawing Name :	Proposed Floor Plans
Drawing No:	FB26-0207 PL01C
Date :	5th May 2026

Proposed Ground-Floor Plan @ 1 : 100

Proposed First-Floor Plan @ 1 : 100

Proposed Second-Floor Plan @ 1 : 100

