





Notes:


1. THE COPYRIGHT OF THIS DRAWING IS VESTED IN ARCHEVOLVE AND IT MAY NOT BE REPRODUCED IN WHOLE OR PART OR USED FOR THE MANUFACTURE OF ANY ARTICLE WITHOUT THE EXPRESS PERMISSION OF THE COPYRIGHT HOLDERS.
2. WORK TO FIGURED DIMENSIONS ONLY.
3. THIS DRAWING IS TO BE READ IN CONJUNCTION WITH ALL RELEVANT ARCHITECT'S, SERVICE ENGINEER'S AND ARCHEVOLVE AND SPECIFICATIONS.

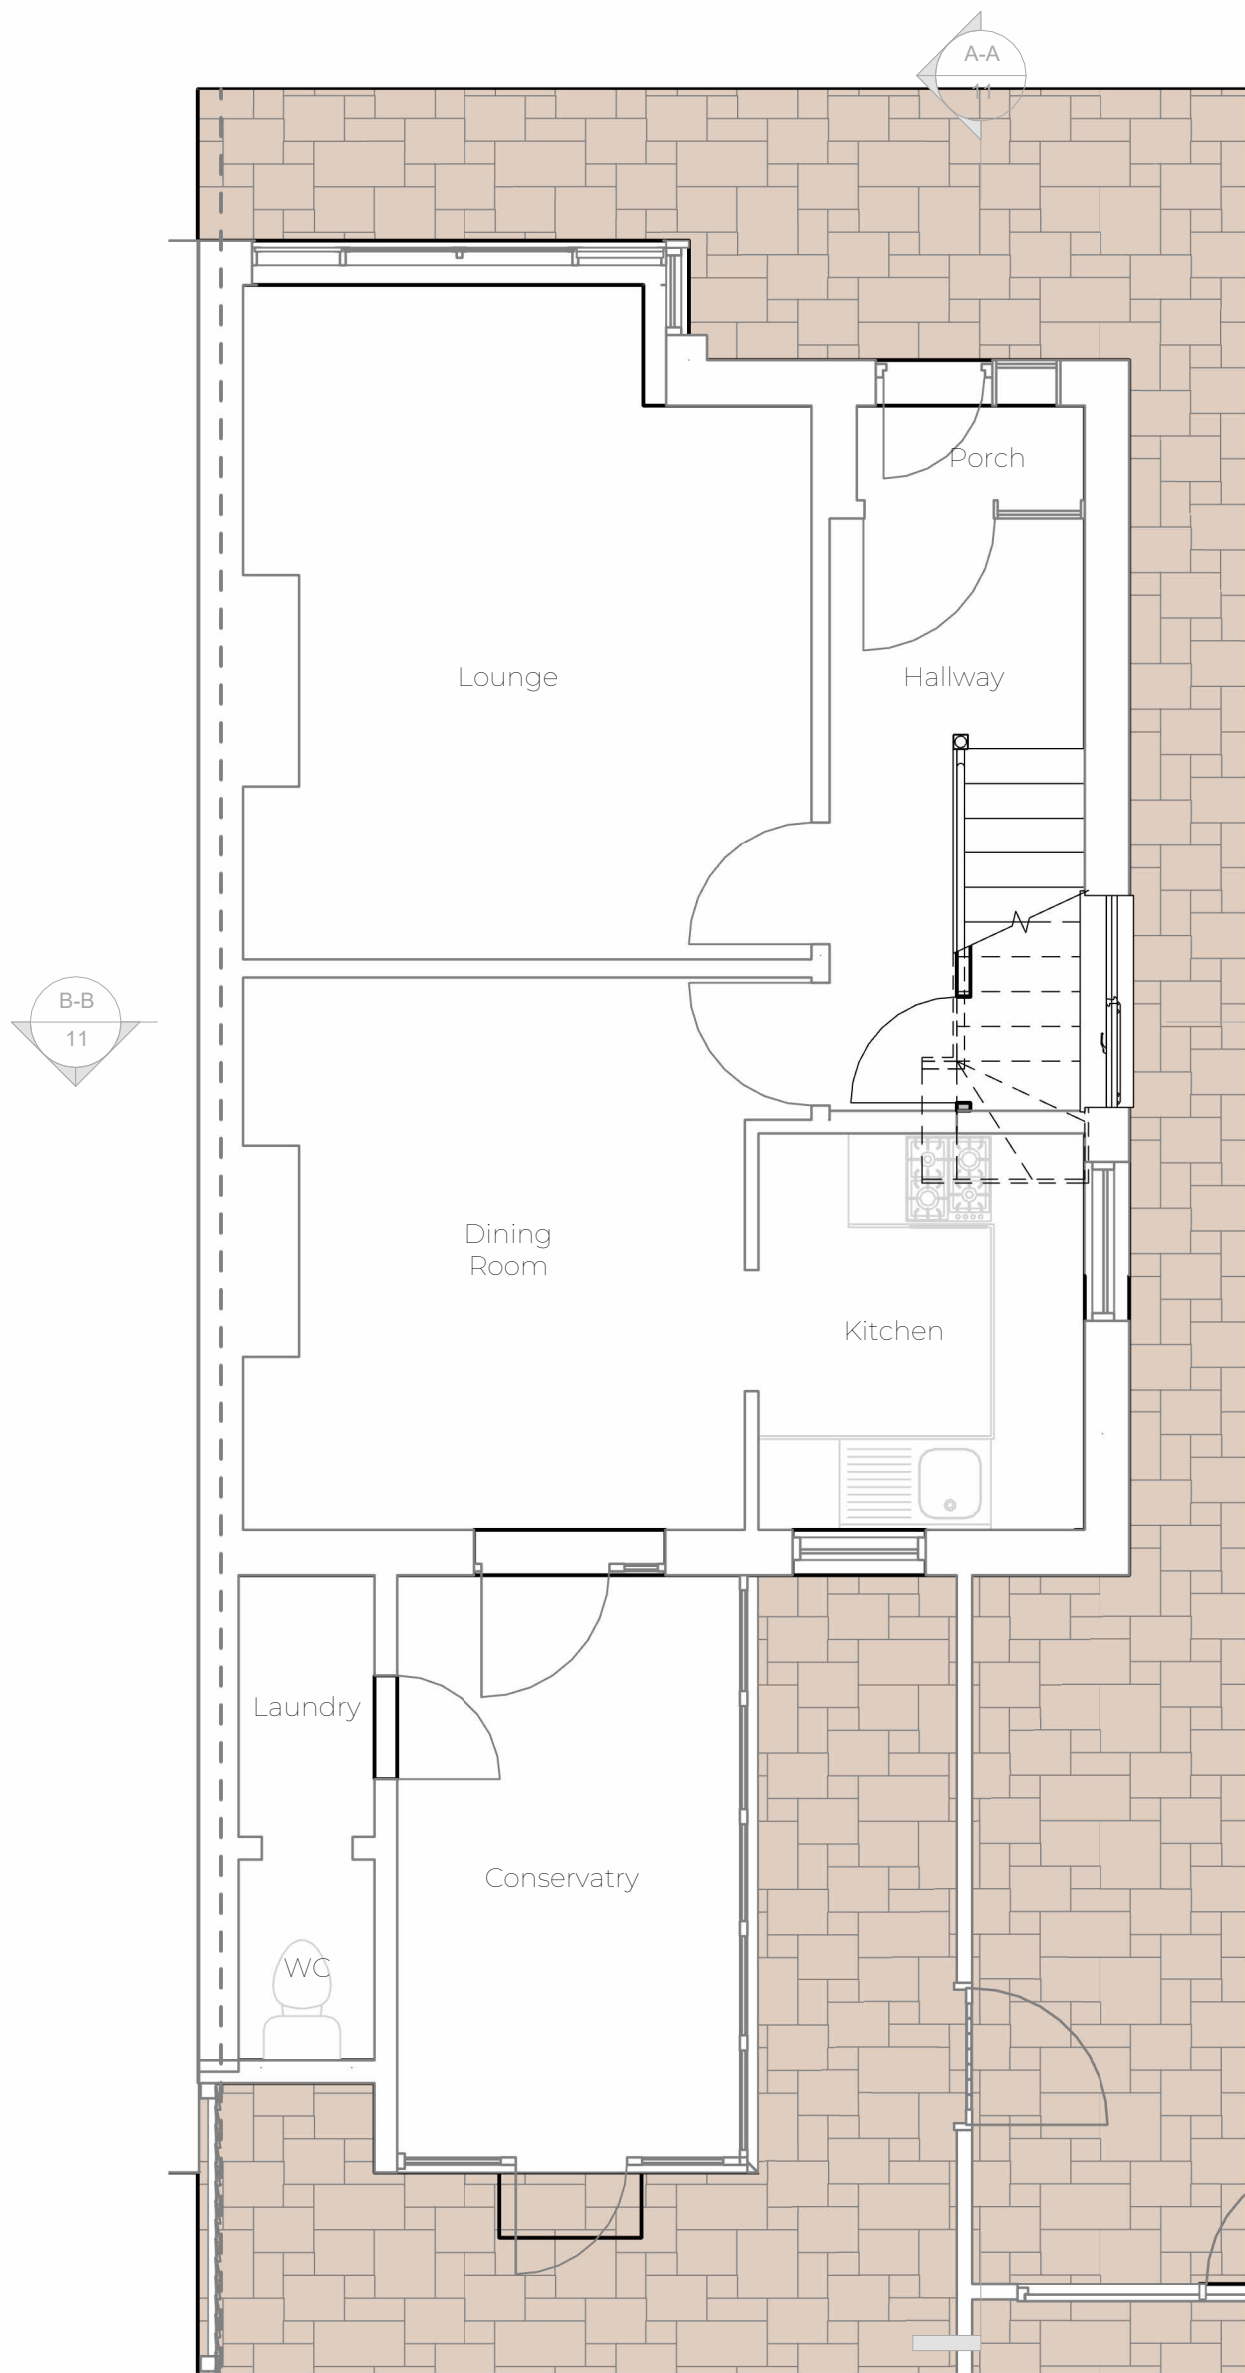


Proposed Ground Floor Plan
1 : 50

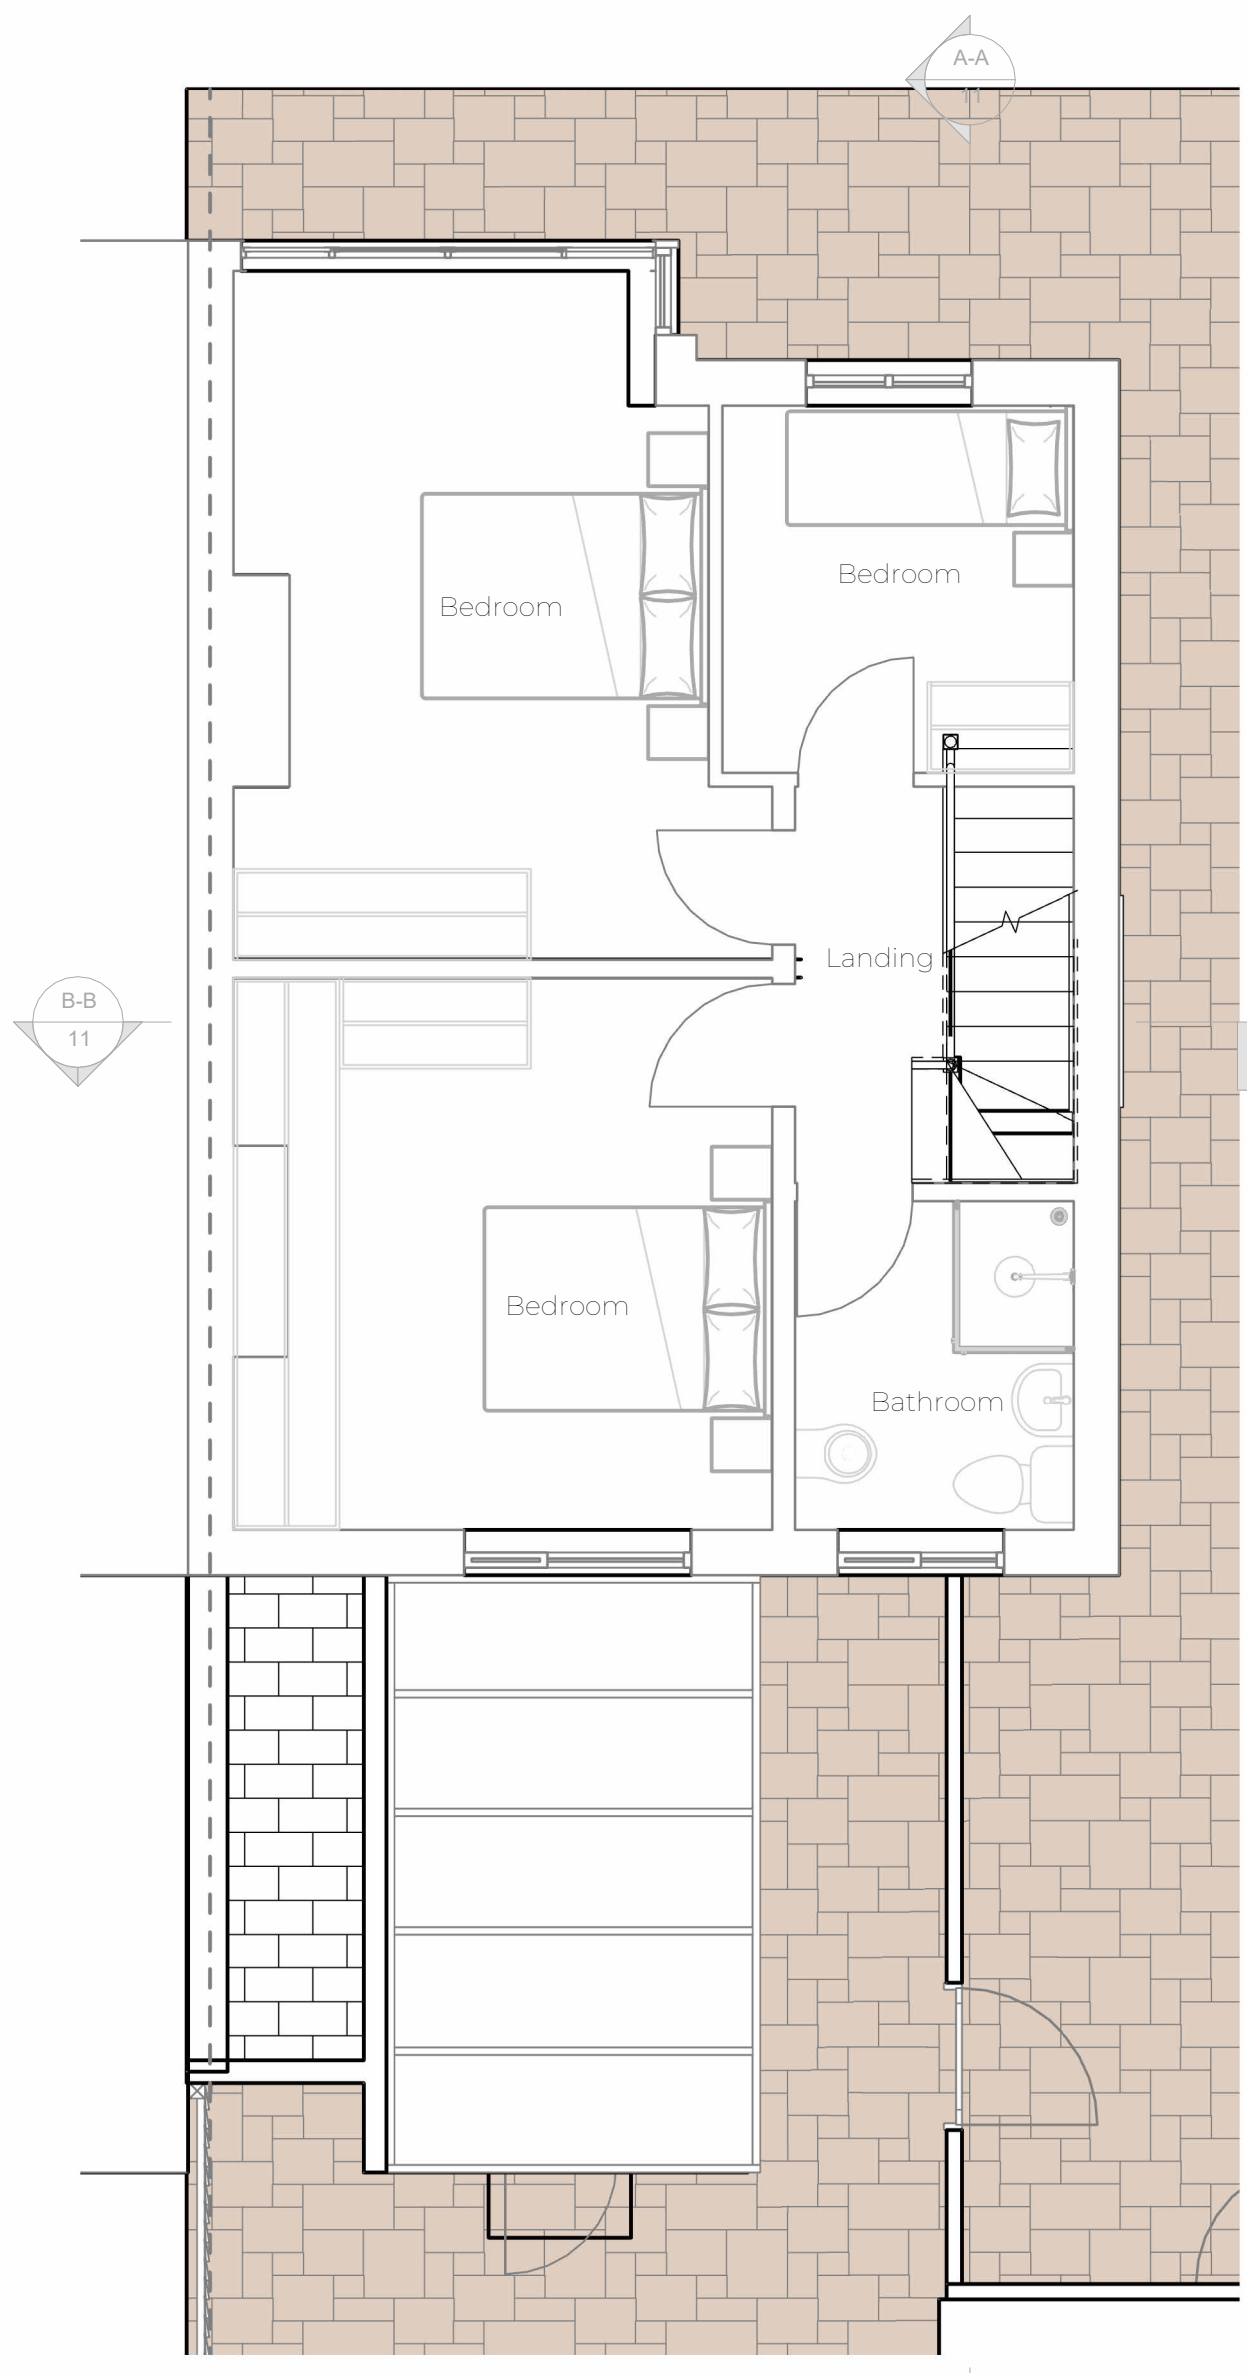

Proposed First Floor Plan
1 : 50

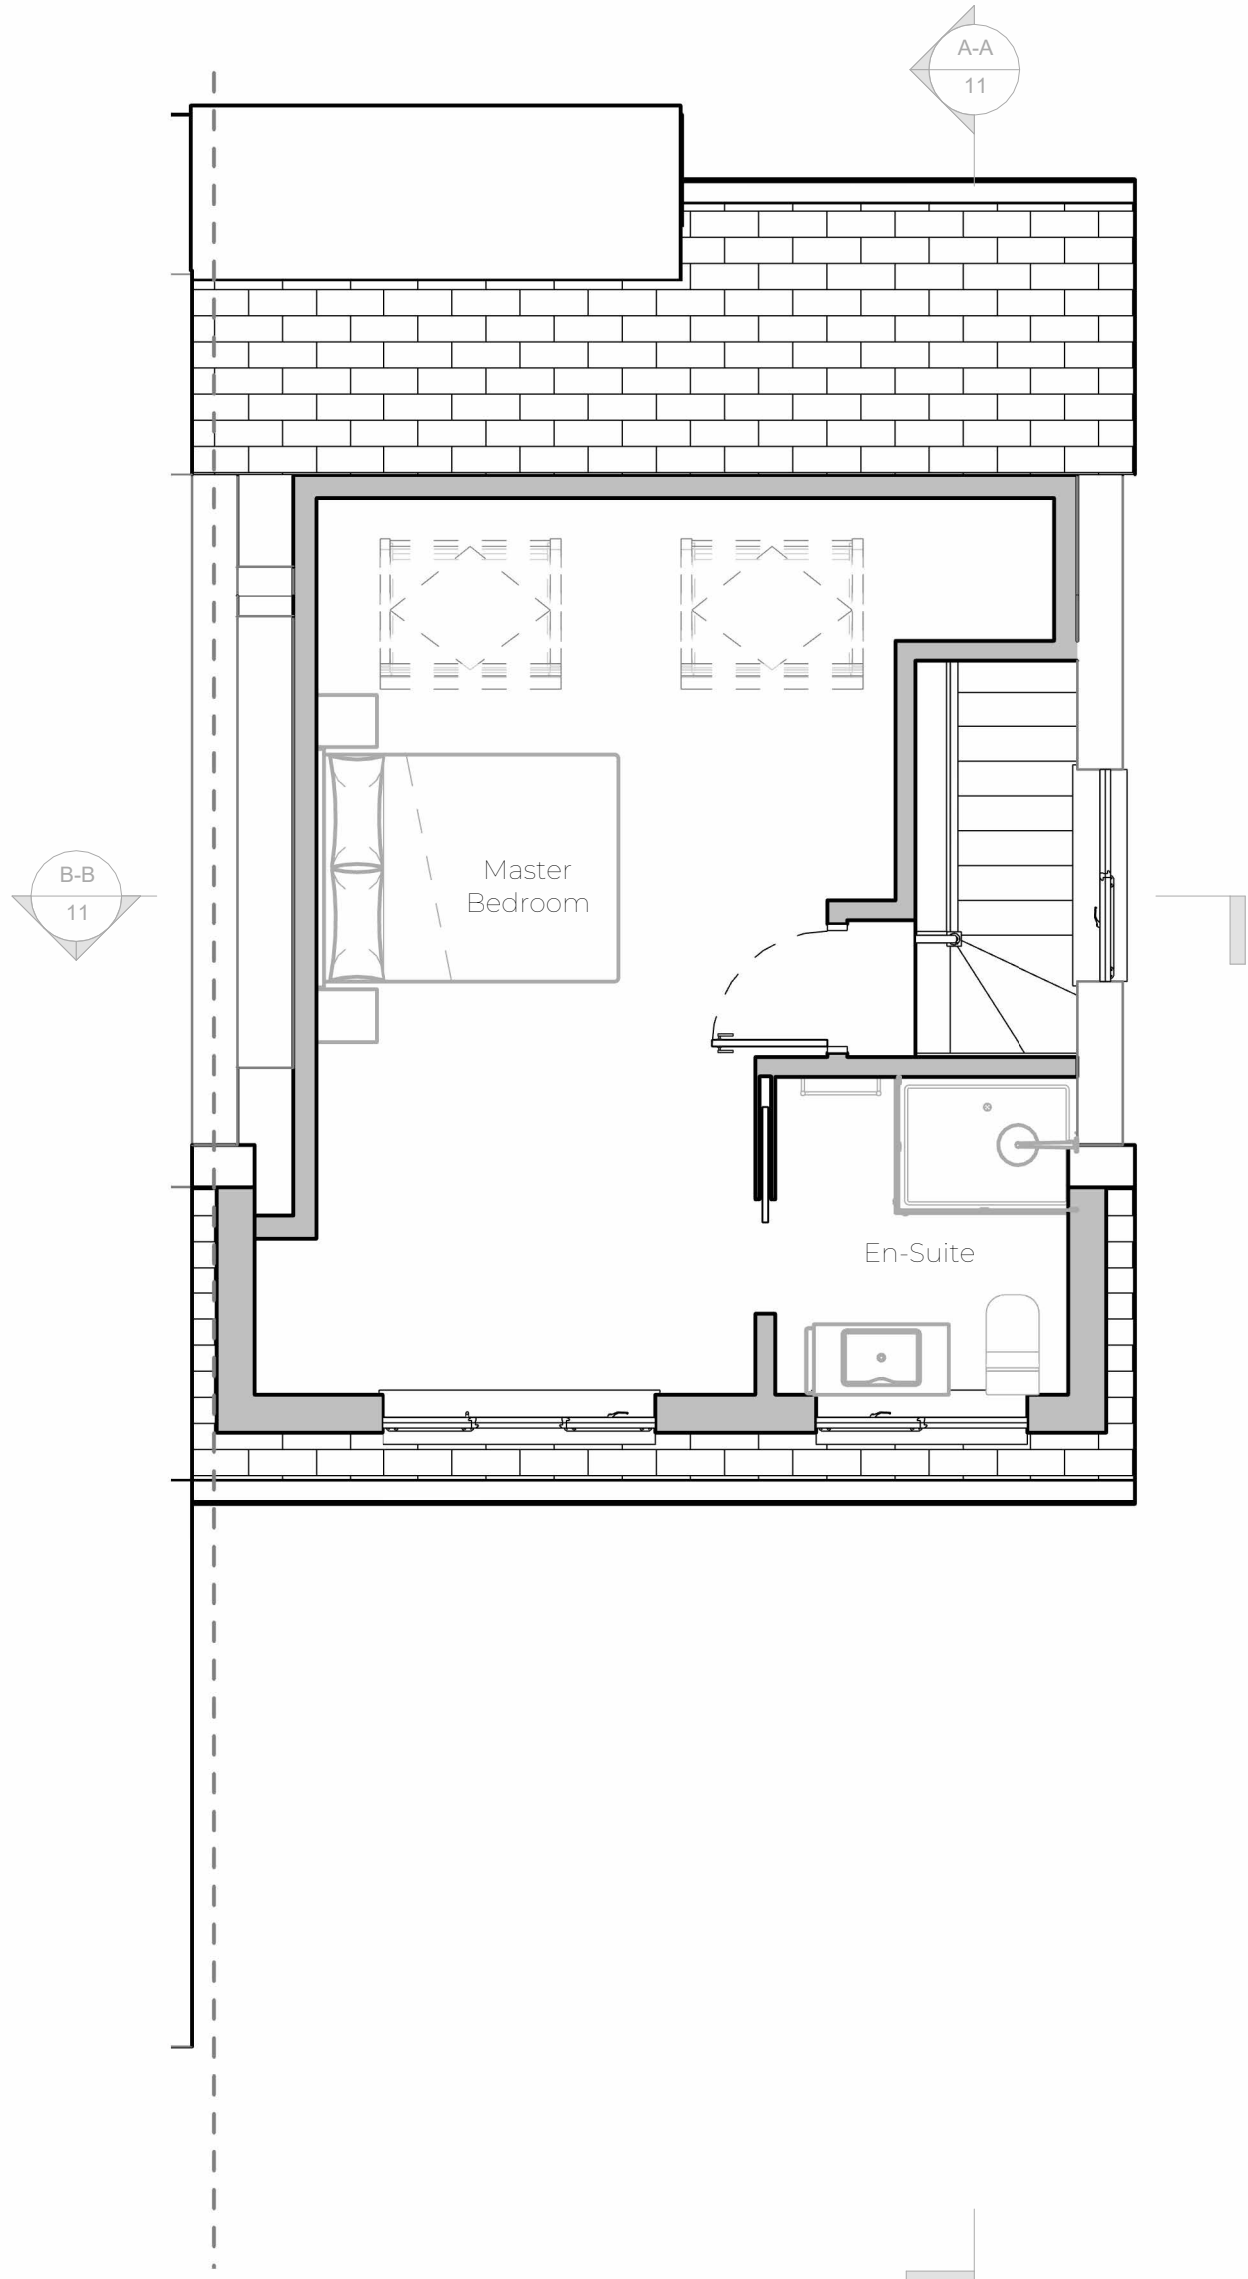

Loft Level
1 : 50

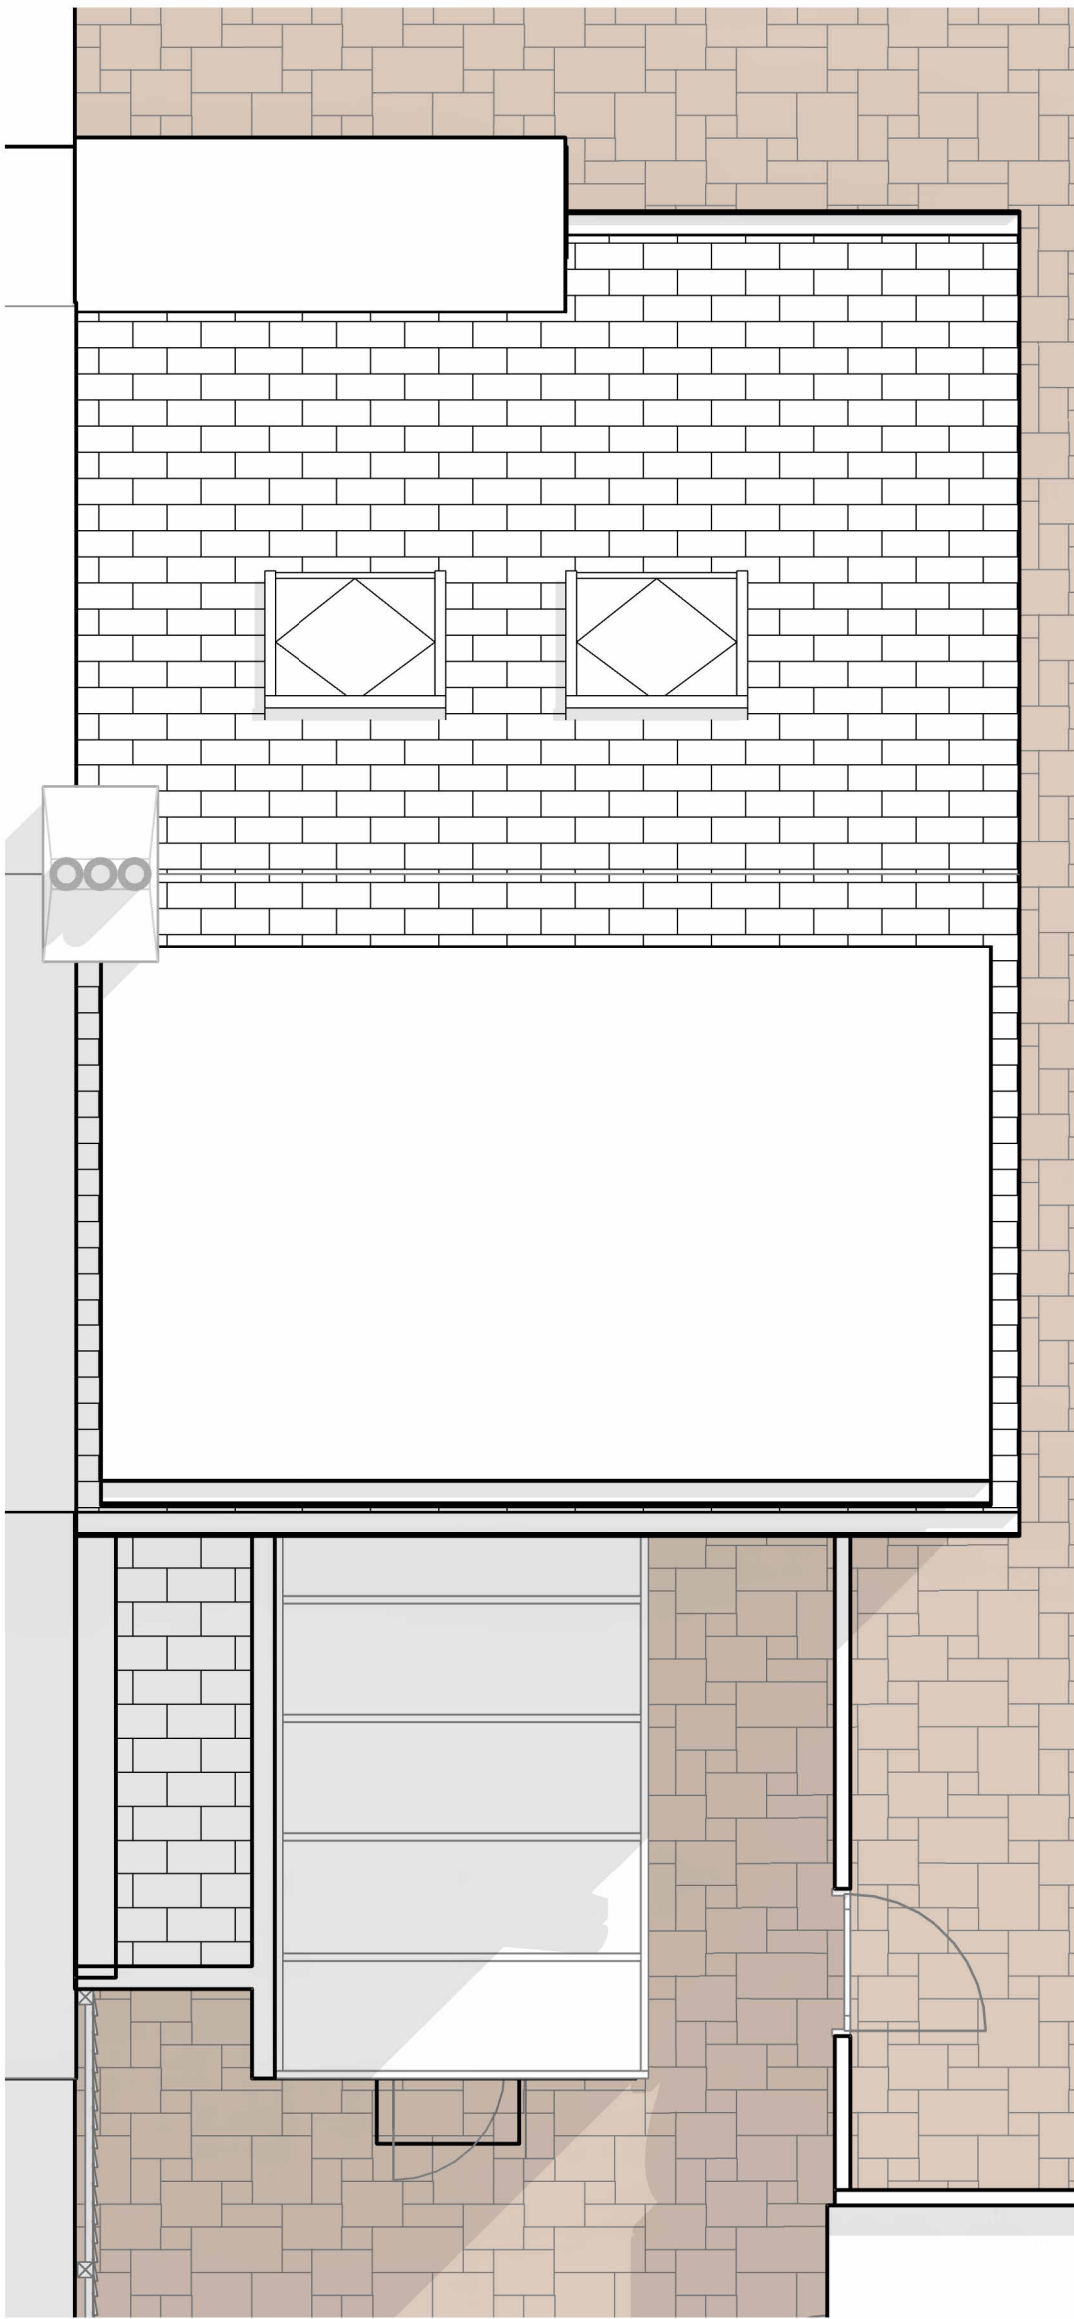

Proposed Roof Plan
1 : 50

Revision Number	Revision Description	Issued by	Revision Date
-----------------	----------------------	-----------	---------------

DATE: 30/03/26
STATUS: PLANNING ISSUE
SHEET SIZE: A1

SCALE: 1 : 50
DRAWN: AP
CHECKED:

CLIENT: Mr M Langley
19 Adur Avenue
Shoreham By Sea
BN43 5NN
SITE ADDRESS:

DRAWING: Loft Conversion
TITLE: Proposed Floor Plans
PROJECT NO:
DRAWING NO: APC/217/ 26/09
REVISION:



ARCHEVOLVE

✉ // design @archevolve.co.uk

WEB // www. archevolve.co.uk

☎ // 01798 879894

