

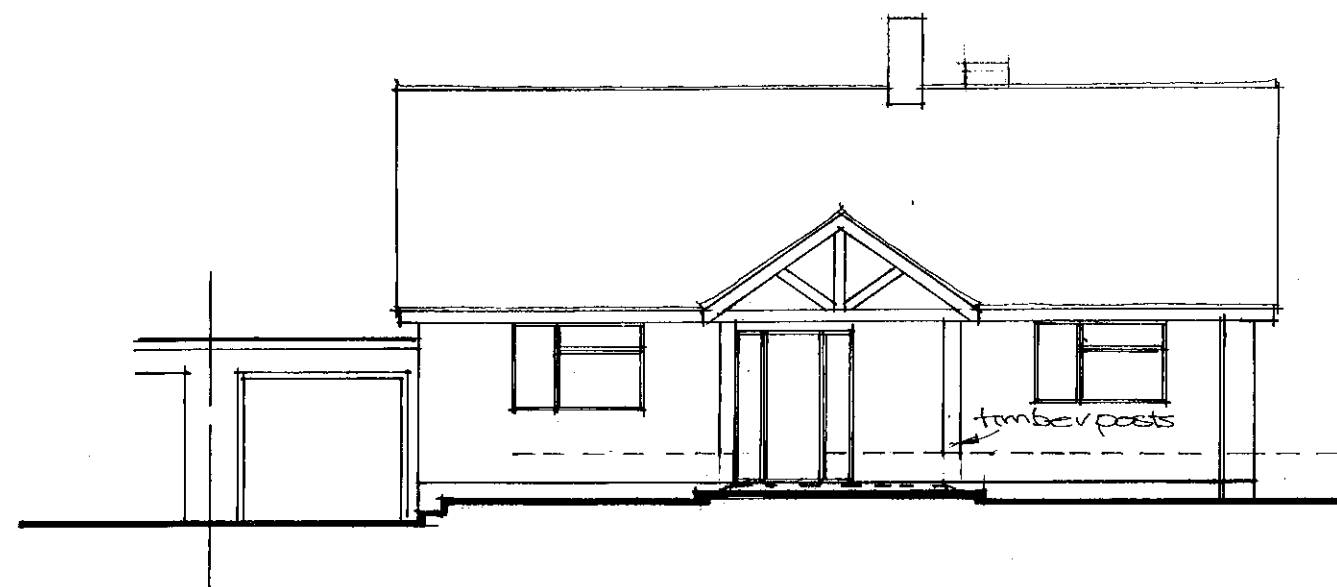


 


North Elevation

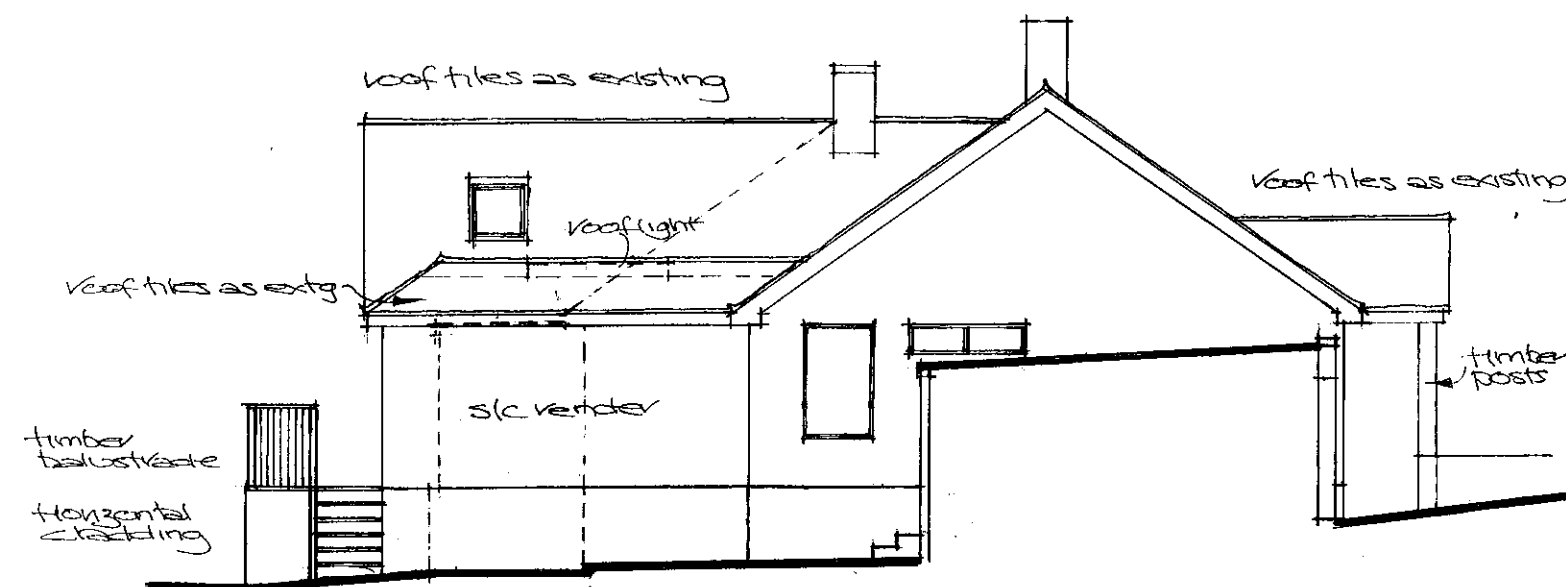


East Elevation

Proposed Elevations - scale: 1/100

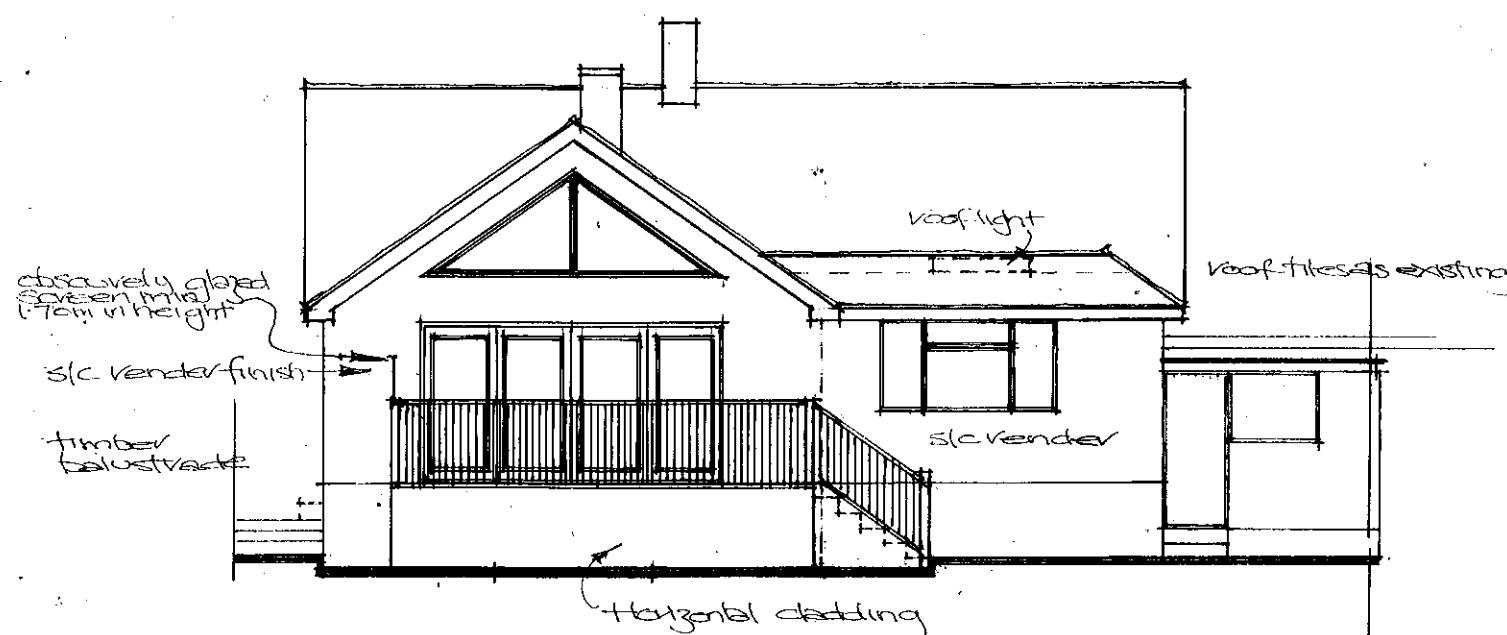

South Elevation

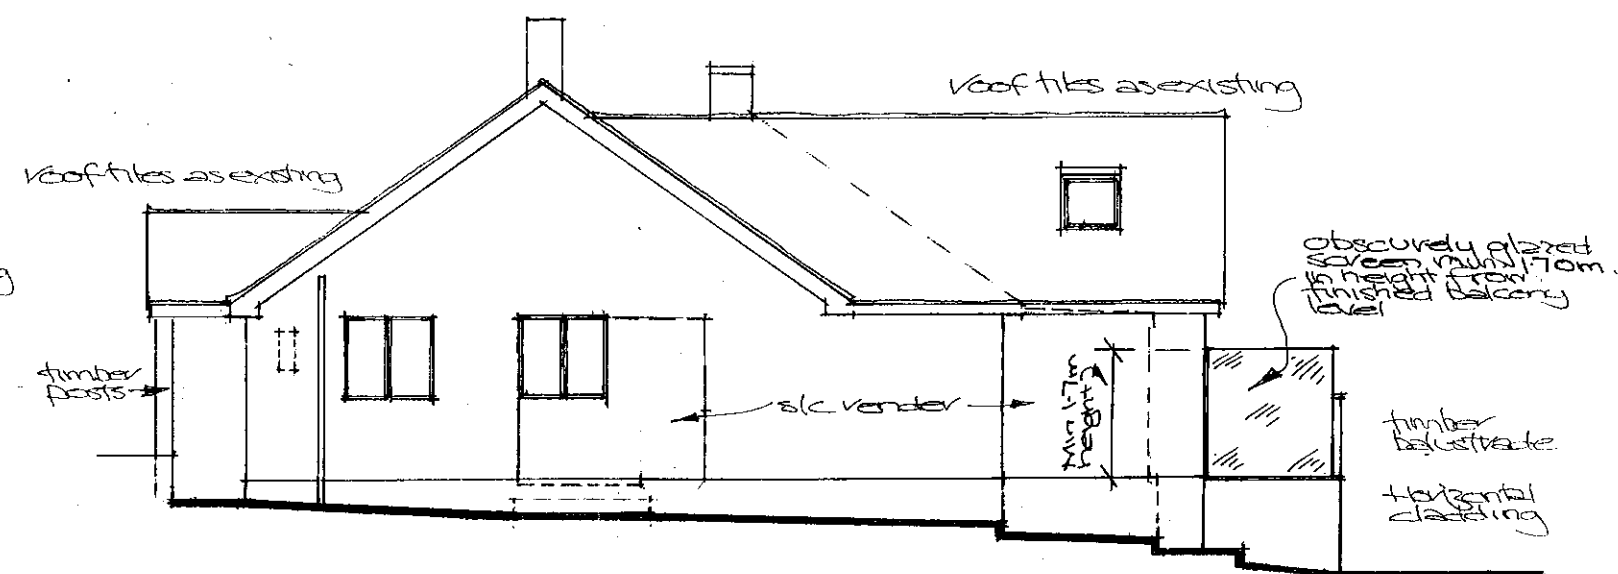

West Elevation.

Amendments
Rev A: 6/5/26 - Obscurably glazed
screen added to balcony to west
elevation.

20 NORBURY DRIVE
LANCING
WEST SUSSEX BN15 0QN

Paul Trussler
44 Firle Road
Lancing
West Sussex
BN15 0NZ

Drawing No. 26/20/4 ^A