





Location Plan 1:1250

Scale In Metres

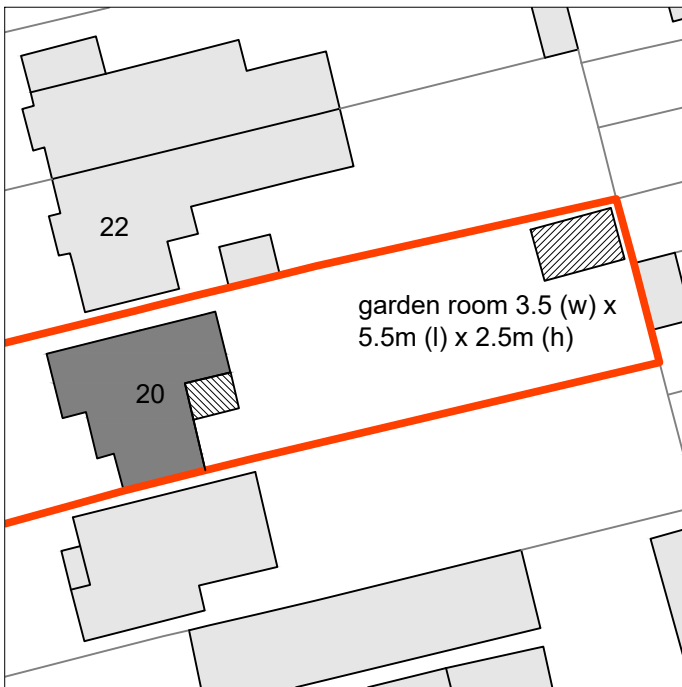


Site Plan 1:500

Scale In Metres

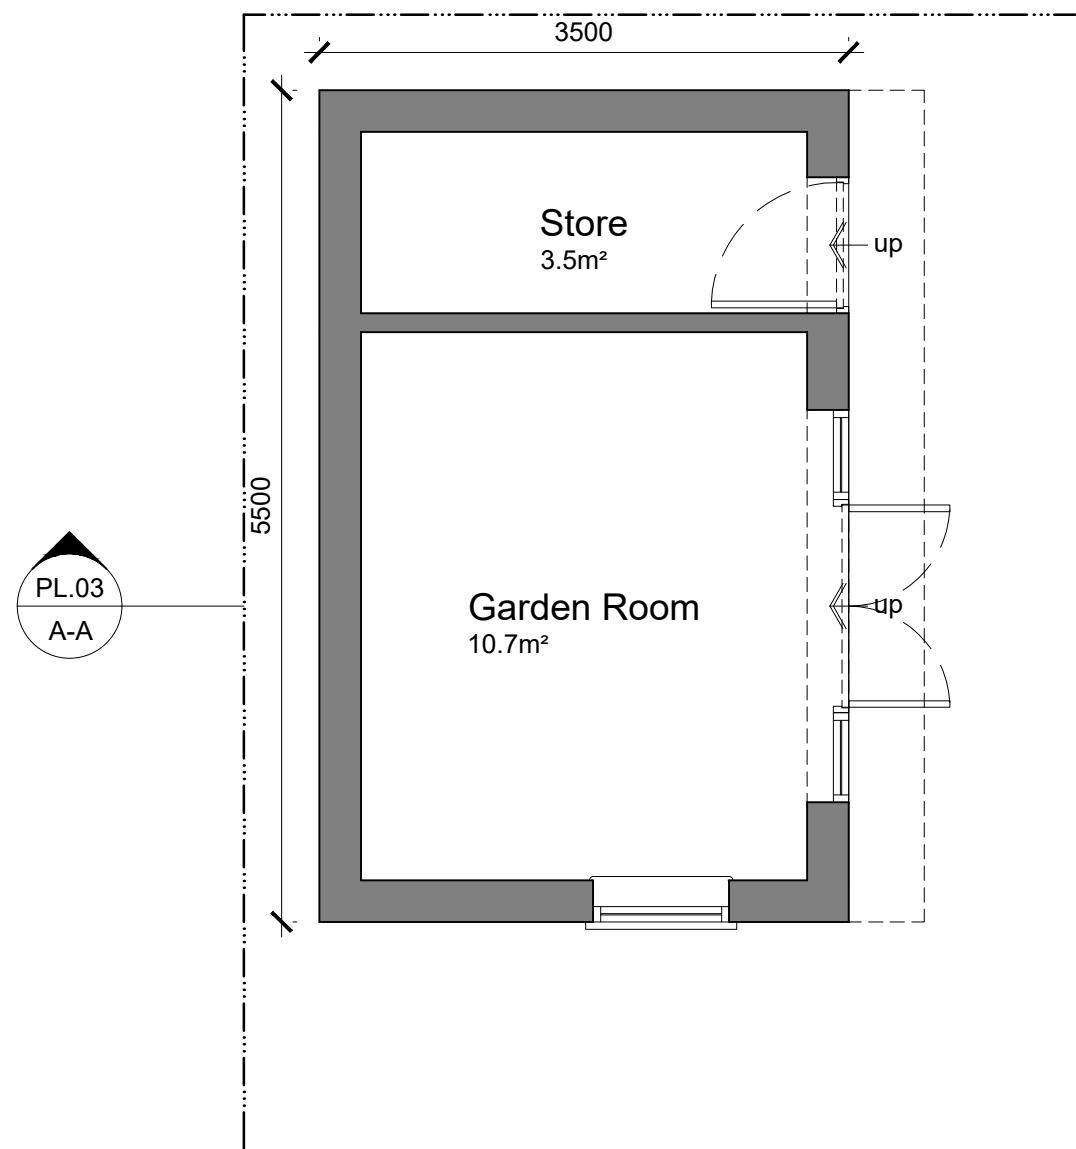


Proposed Garden Room Plan 1:50


19.3m² footprint

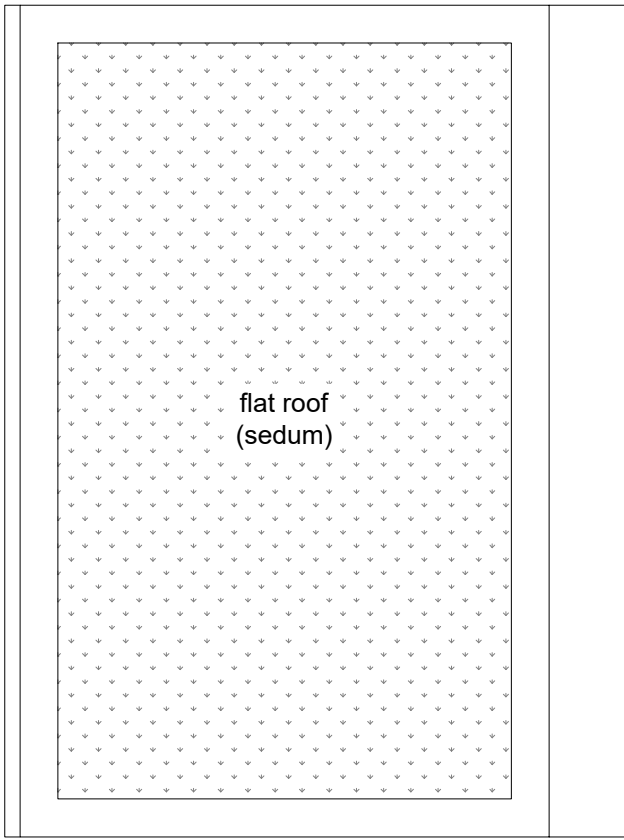


Proposed Garden Room Roof Plan 1:50

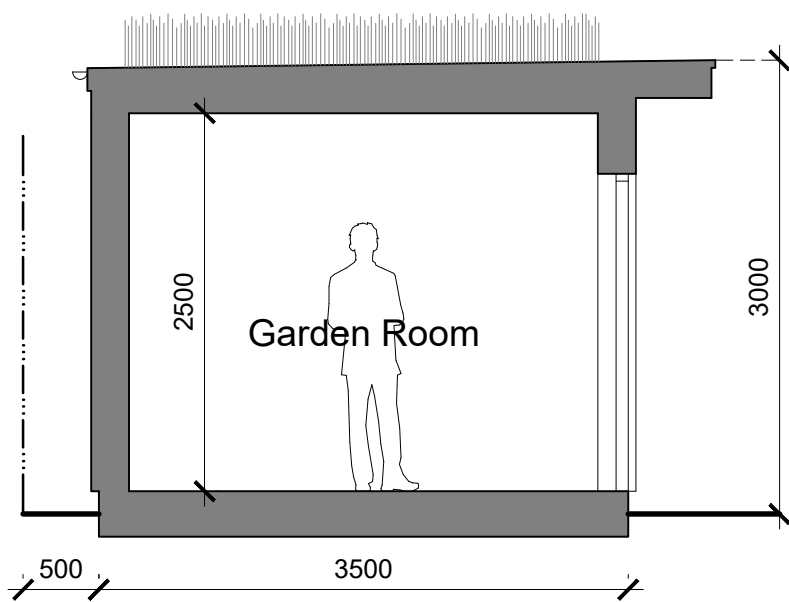


Proposed Section A-A 1:50

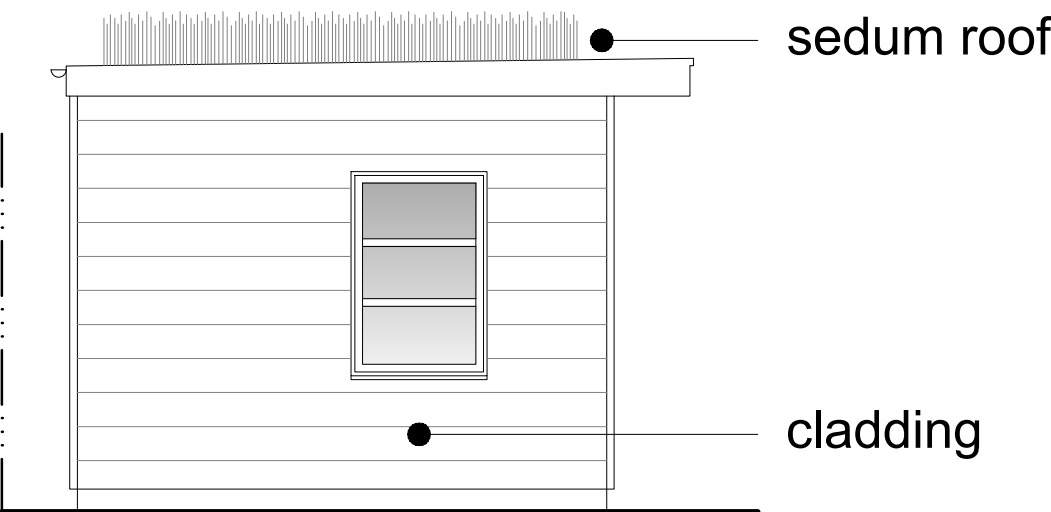


Proposed Side Elevation (West) 1:50

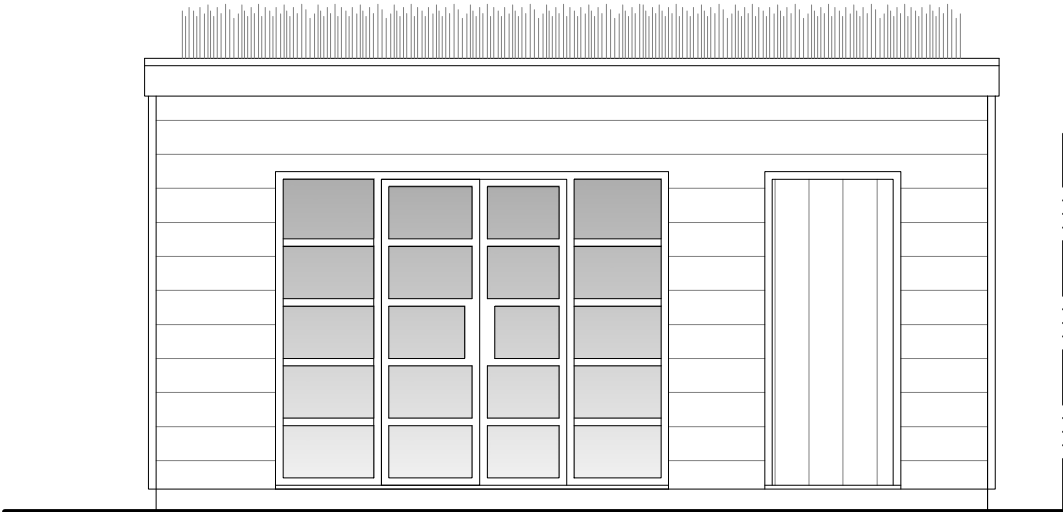


Proposed Front Elevation (South) 1:100

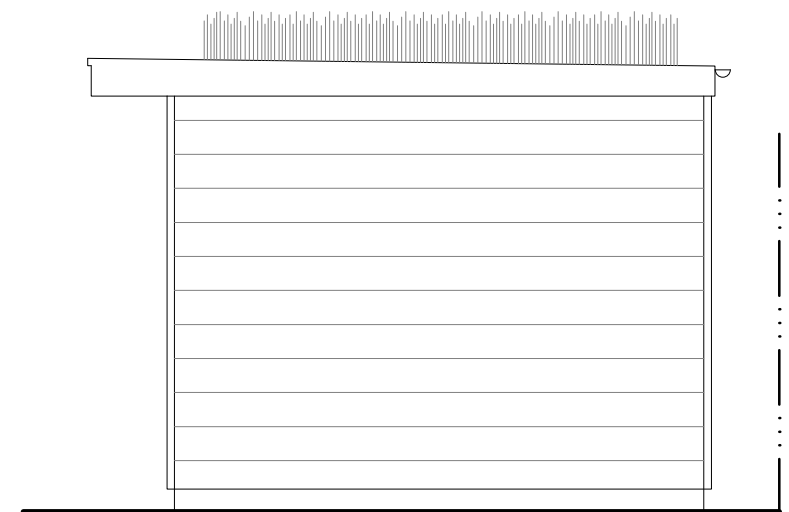

Proposed Side Elevation (East) 1:100

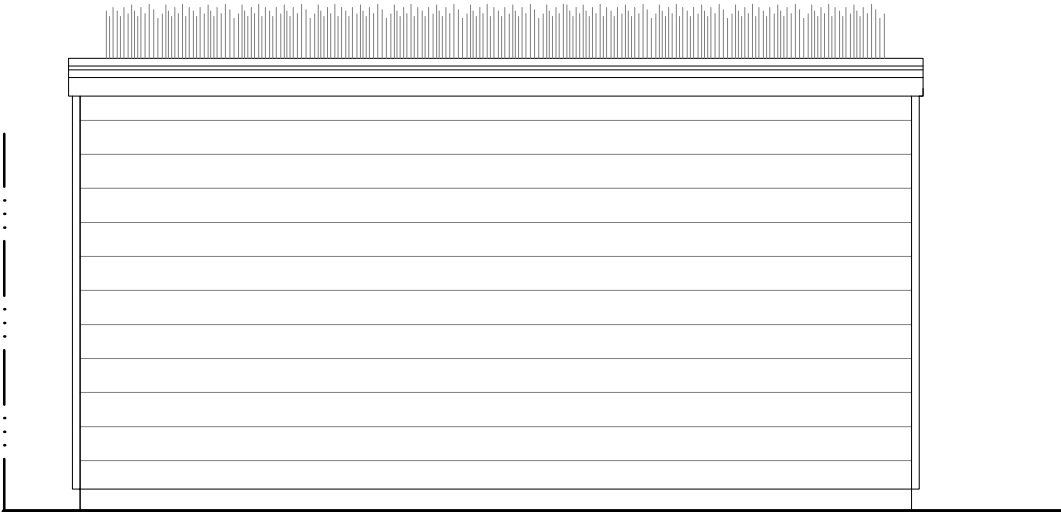

Proposed Rear Elevation (North) 1:100

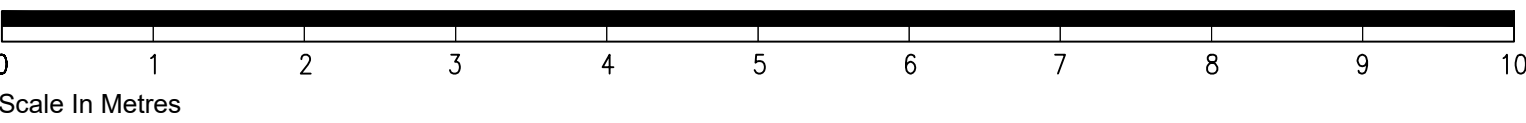

TIMDEACON.
architect

timdeacon.architect@gmail.com

rev. date
amendments

comment

client Sam Goldie & Jess Sessions
job 20 Homefield Road
Worthing
West Sussex
BN11 2HZ

dwg # 207.PL.03
dwg title Proposed Garden Room
Plan, Section and
Elevations
PLANNING

Do not scale off drawing unless solely for Planning purposes.
Check all dimensions on site before work commences.
All goods materials workmanship to conform with current building regulations BBS and CDP's.
© Copyright Tim Deacon, Architect

scale Varies @ A1
date Jan' 2026

RIBA work stage D