


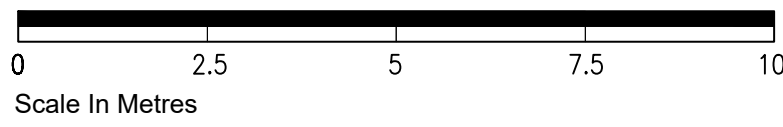

Proposed Front Elevation (West) 1:100


Proposed Side Elevation (South) 1:100





Proposed Rear Elevation (East) 1:100



Proposed Side Elevation (North) 1:100

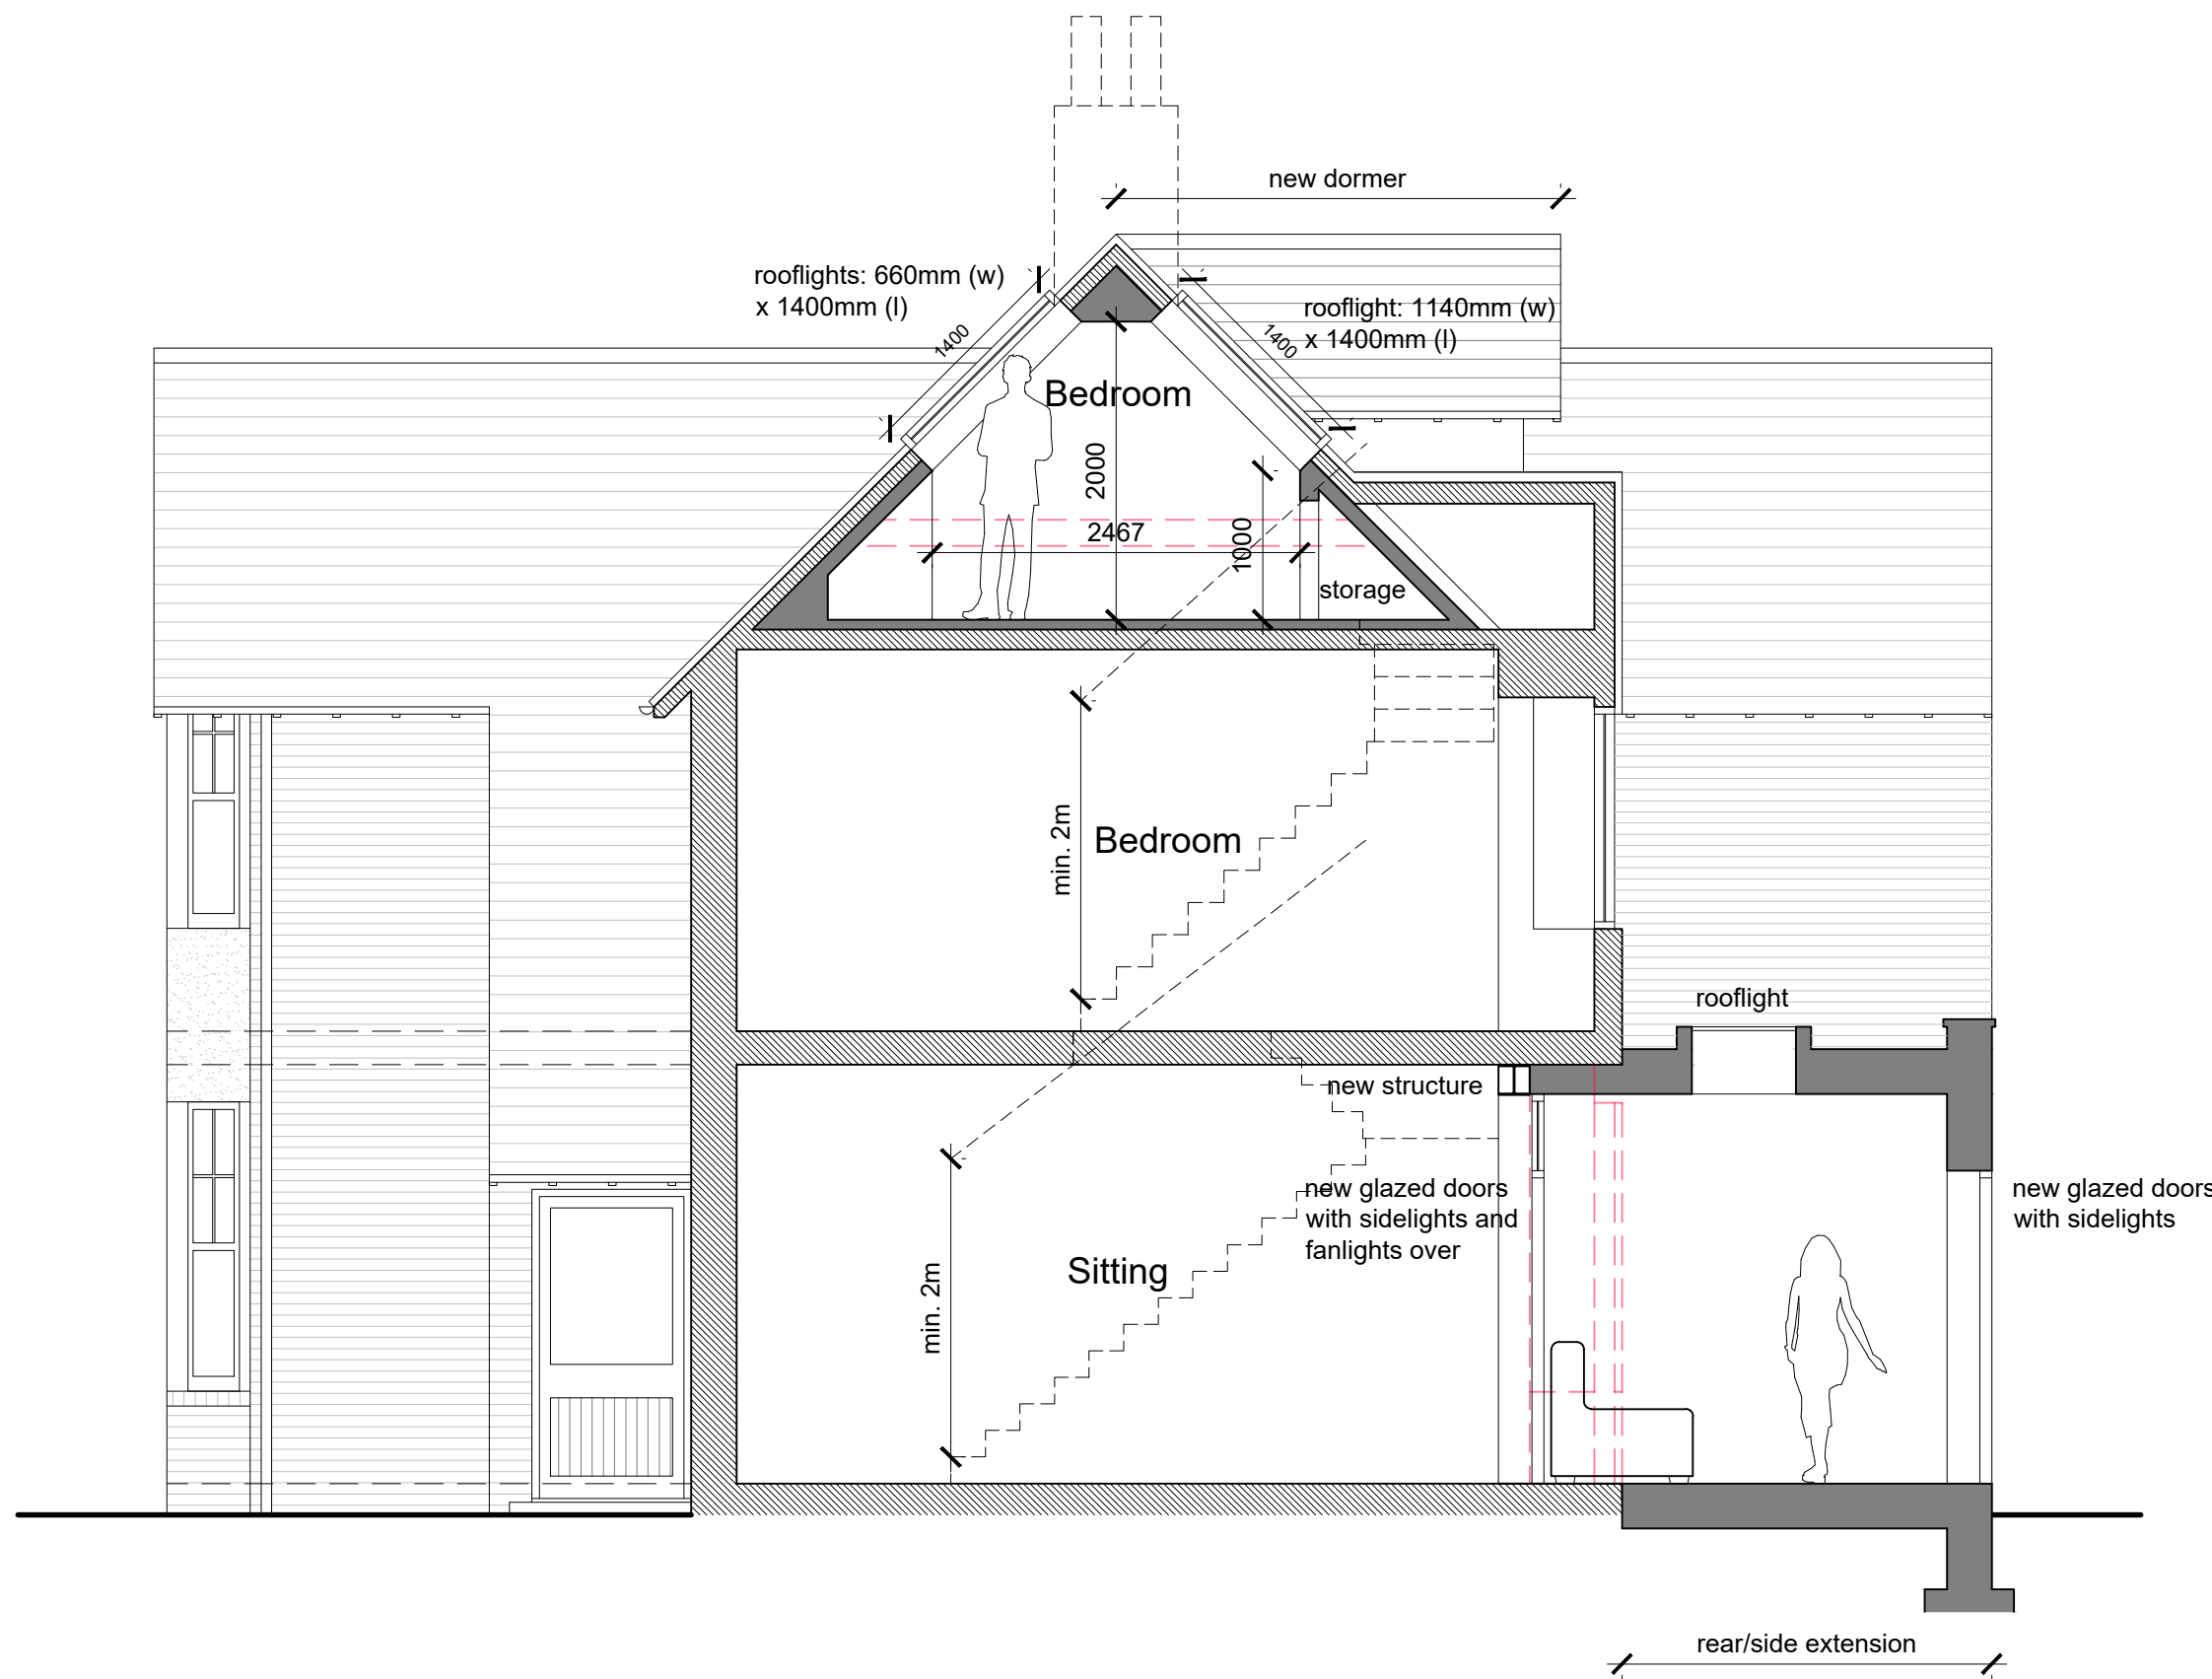

Proposed Section A-A 1:50

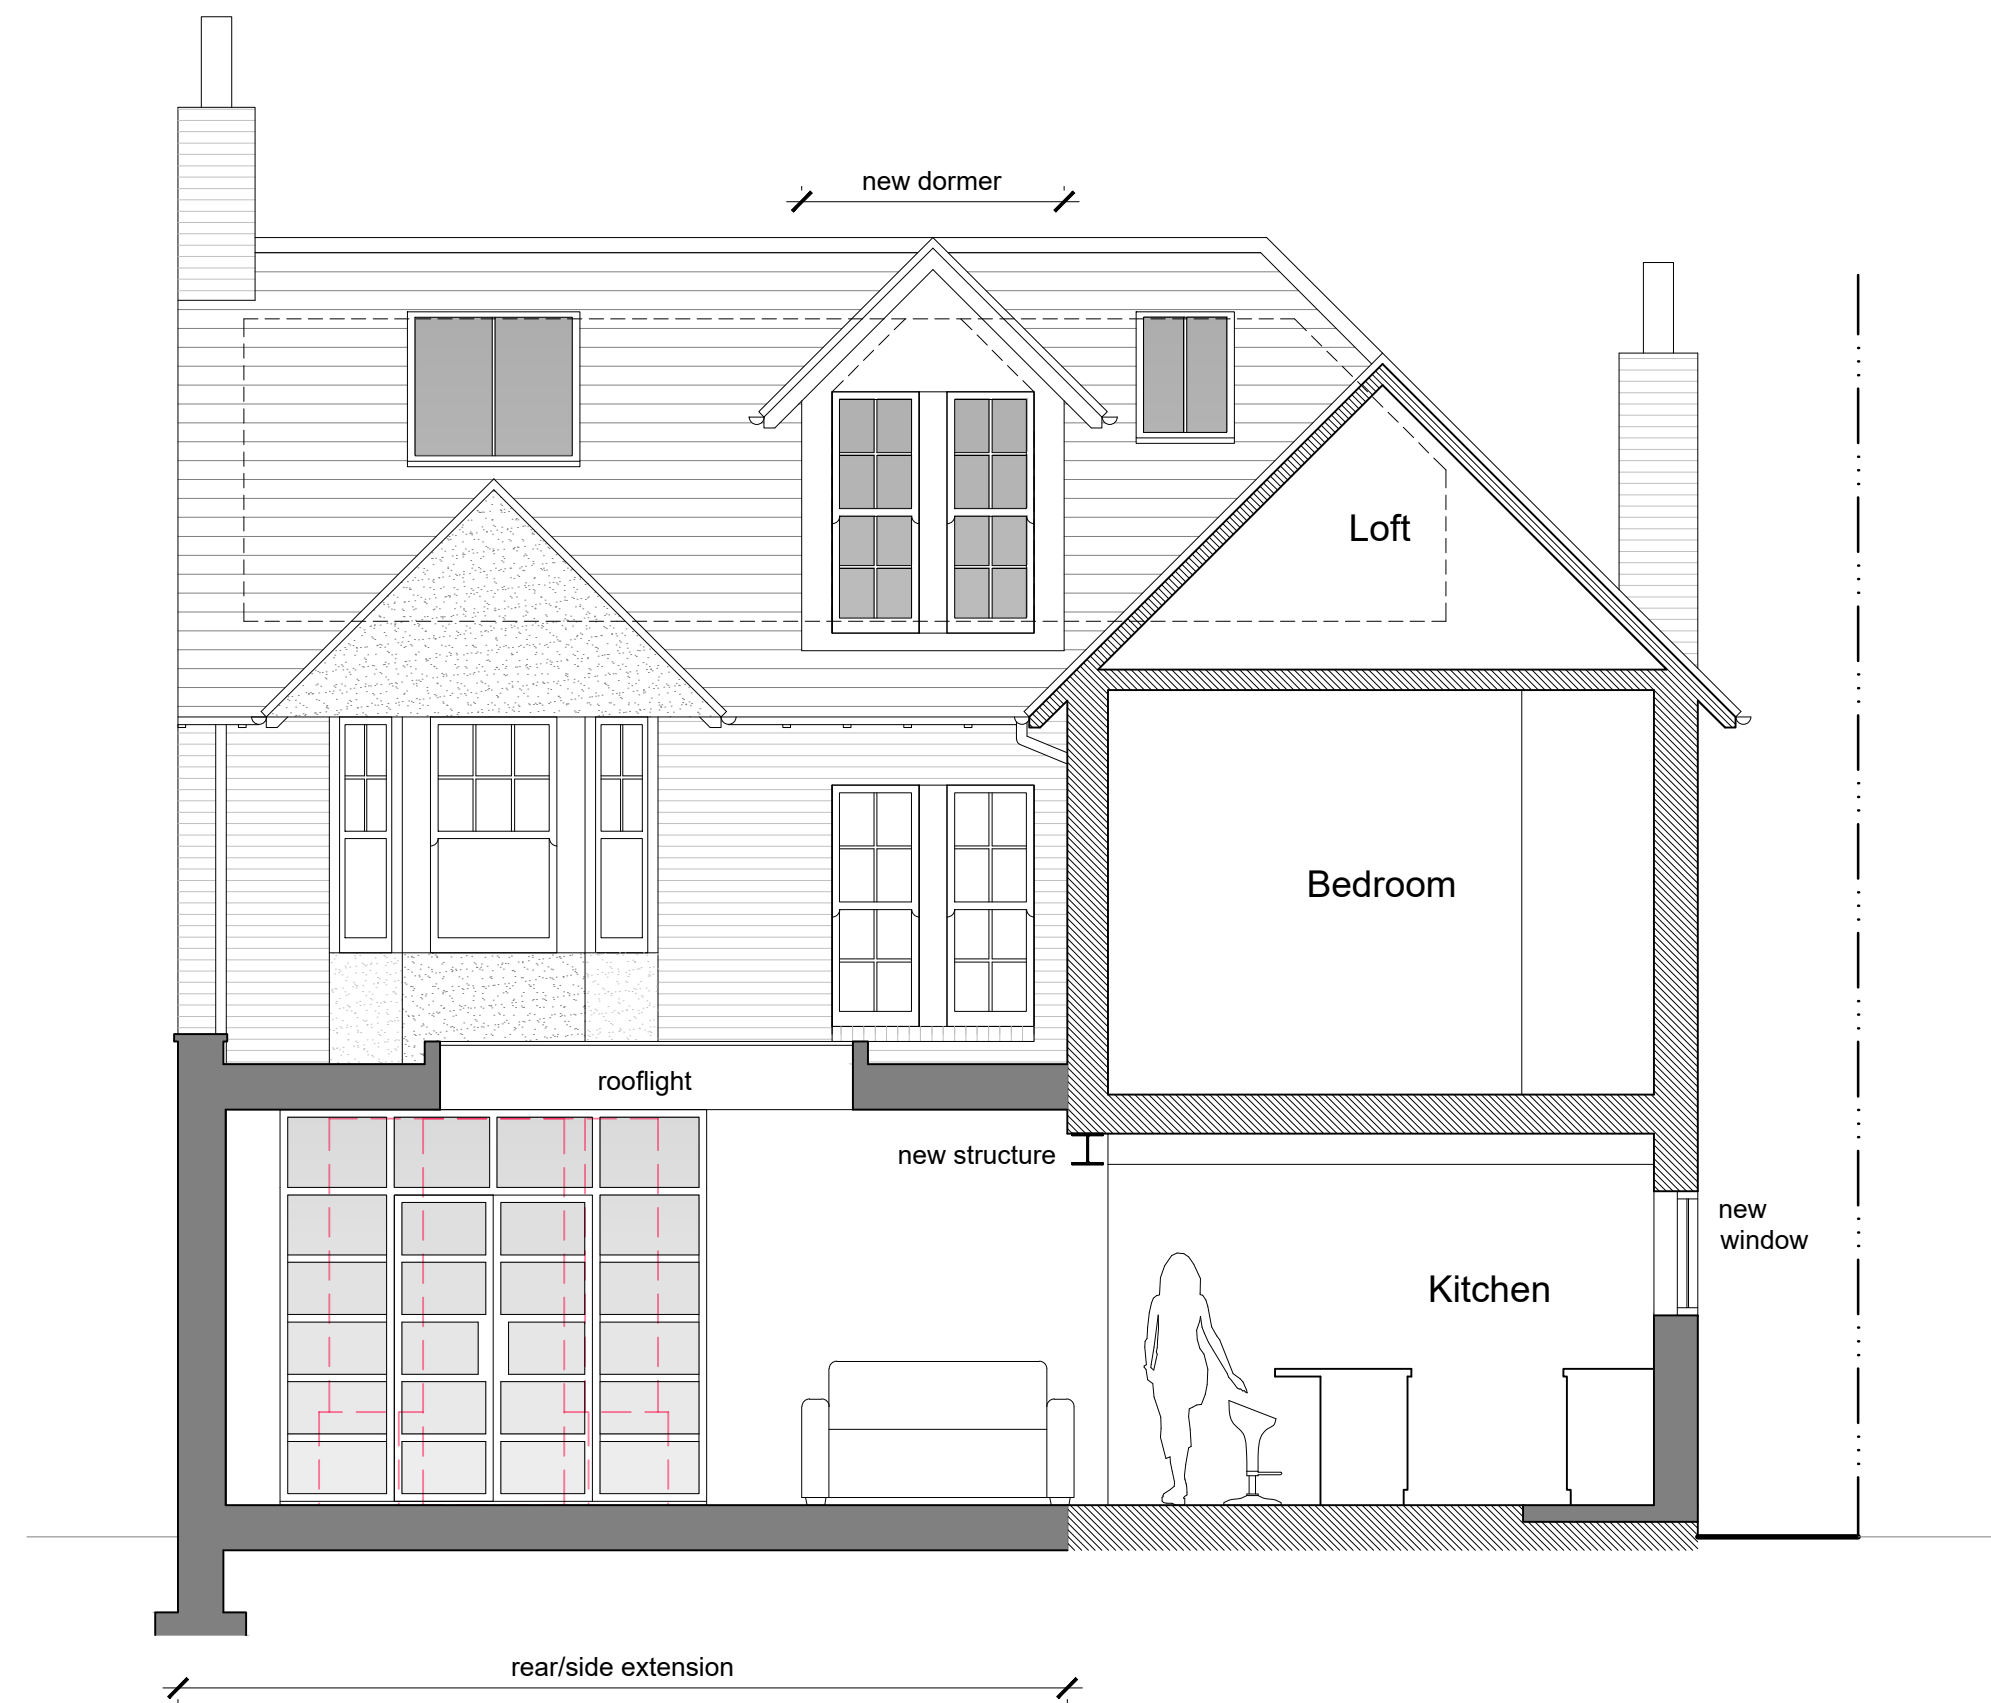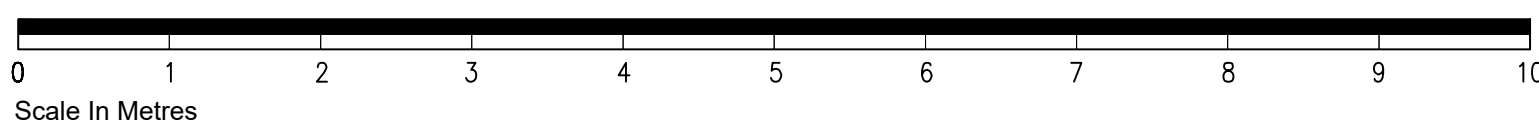

Proposed Section B-B 1:50

TIM DEACON.
architect

timdeacon.architect@gmail.com

rev.	date	comment

client Sam Goldie & Jess Sessions
job 20 Homefield Road
Worthing
West Sussex
BN11 2HZ

dwg # 207.PL.02
dwg title Proposed Elevations & Sections A-A & B-B

PLANNING
Varies @ A1

Do not scale off drawing unless solely for Planning purposes.
Check all dimensions on site before work commences.
All goods materials workmanship to conform with current building regulations BBS and CDP's.
© Copyright Tim Deacon, Architect

scale	date	RIBA work stage