



Existing Front Elevation (West) 1:100

0 2.5 5 7.5 10
Scale In Metres




Existing Side Elevation (South) 1:100



Existing Rear Elevation (East) 1:100



Existing Side Elevation (North) 1:100

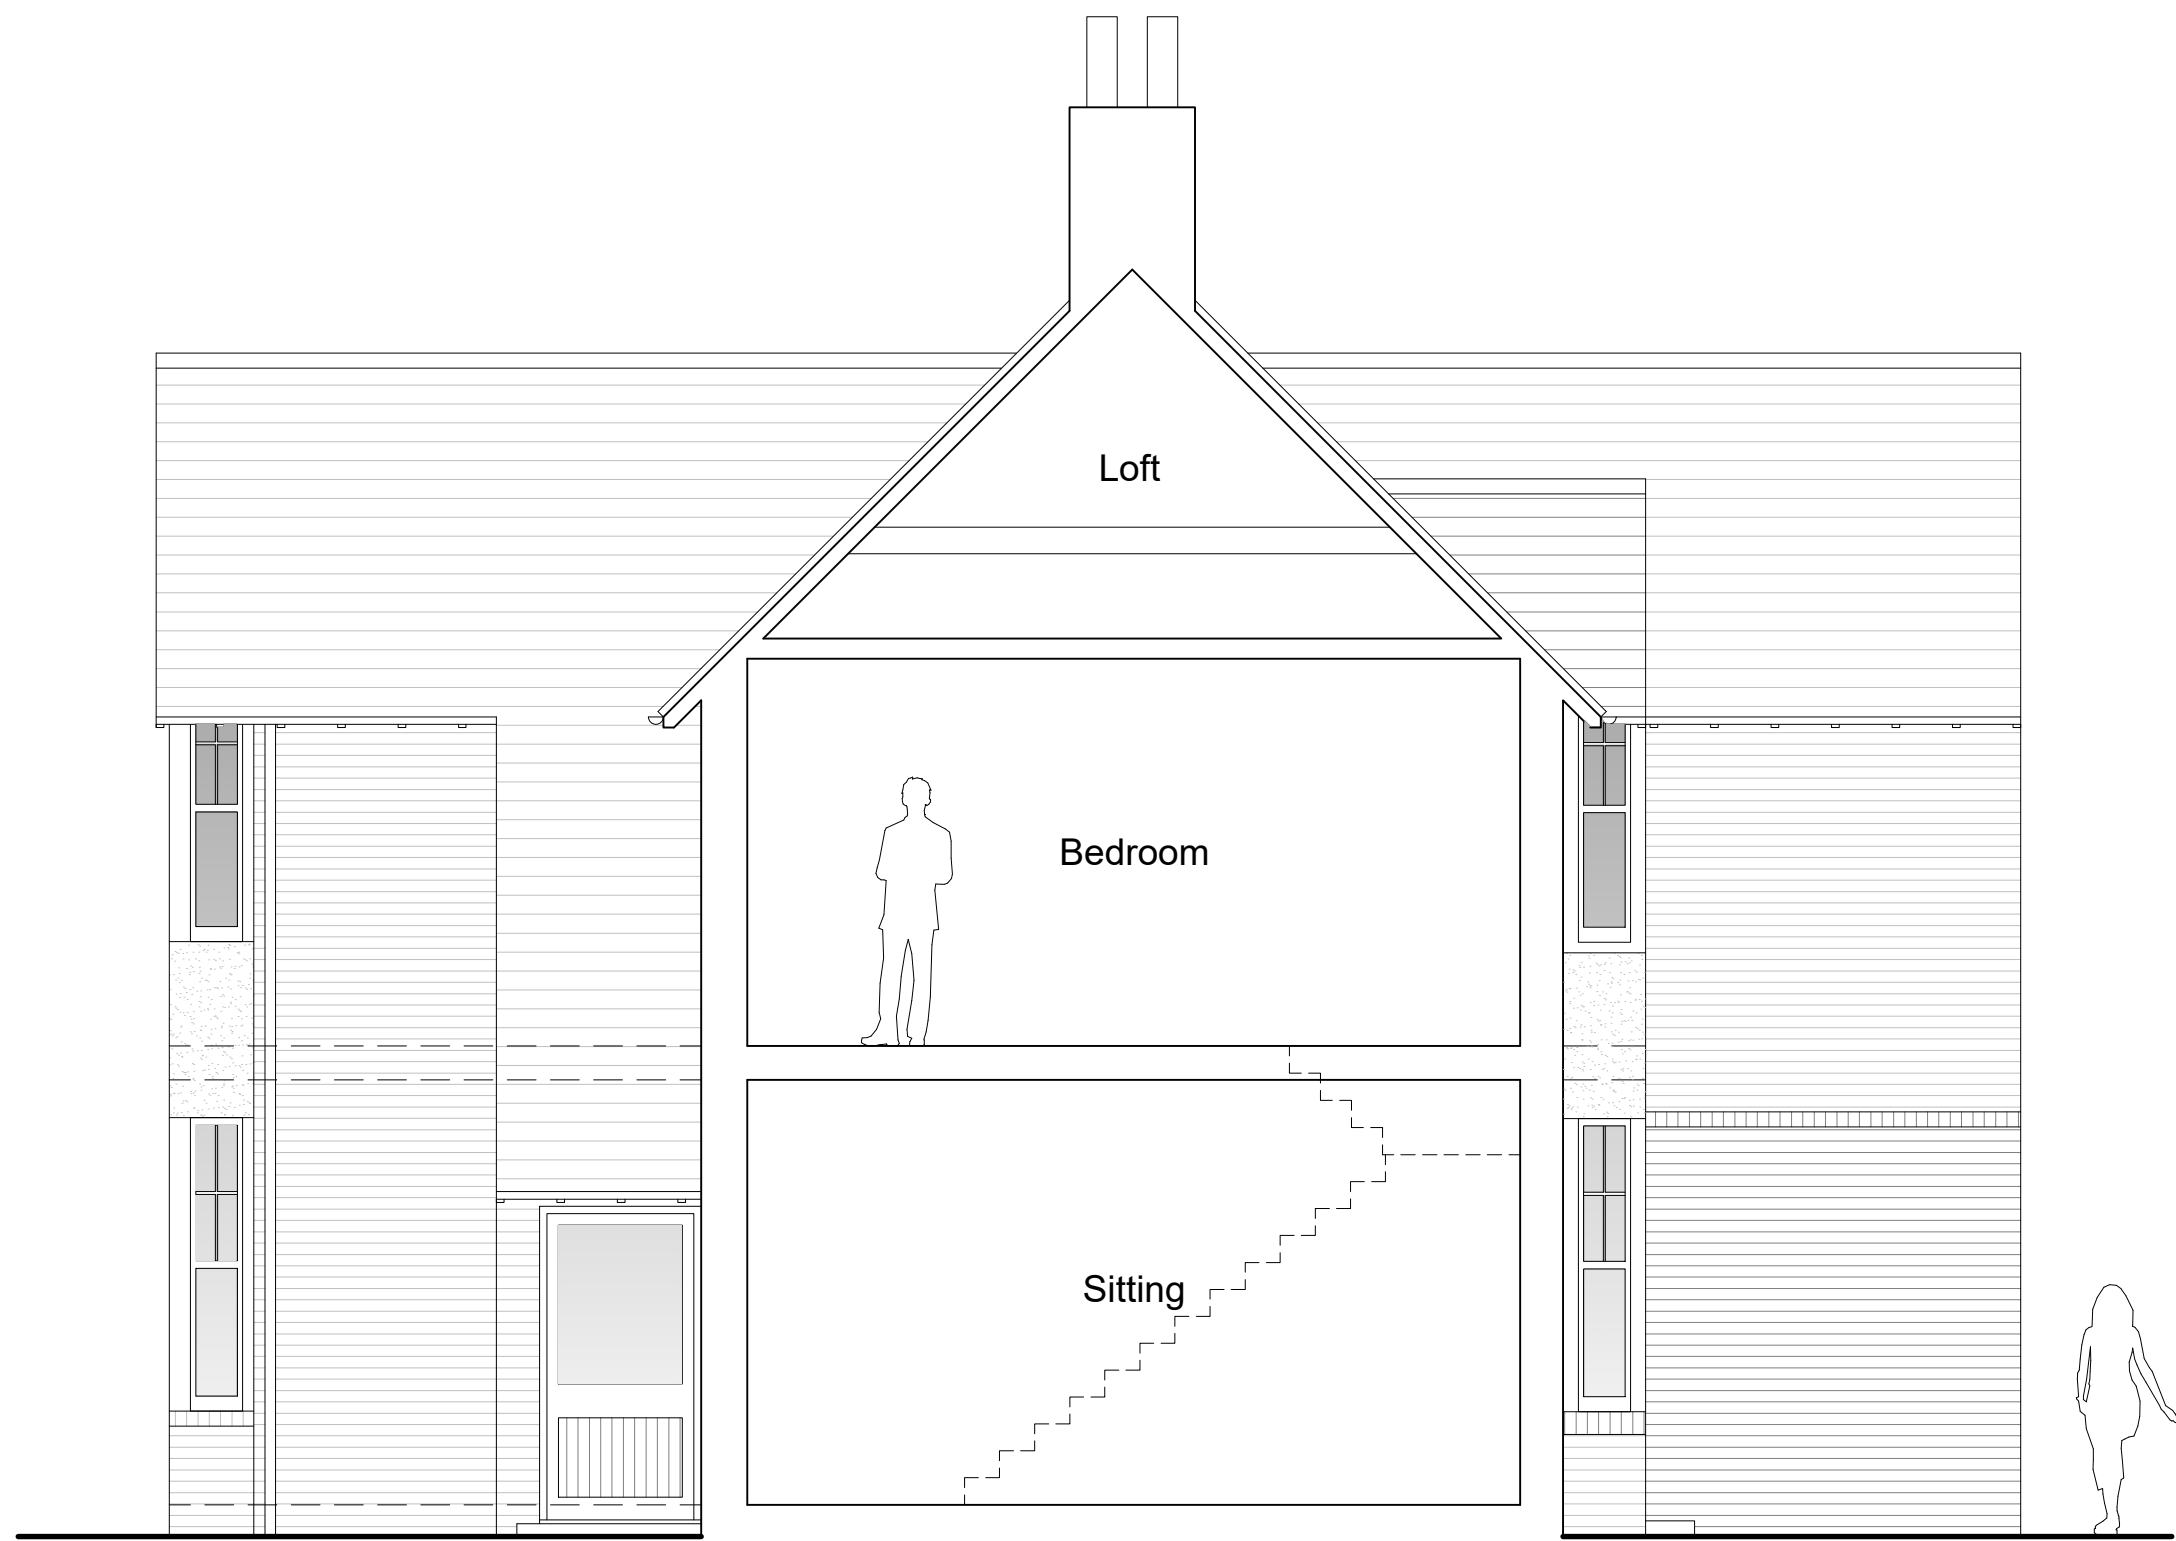

Existing Section A-A 1:50

0 1 2 3 4 5 6 7 8 9 10
Scale In Metres

TIMDEACON.
architect

timdeacon.architect@gmail.com

rev. date
amendments comment

client Sam Goldie & Jess Sessions
job 20 Homefield Road
Worthing
West Sussex
BN11 2HZ

dwg # 207.EX.02

dwg title Existing Elevations &
Section A-A

MEASURED SURVEY

scale Varies @ A1

date July 2025

RIBA work stage -

Do not scale off drawing unless solely for Planning purposes.
Check all dimensions on site before work commences.
All goods materials workmanship to conform with current building regulations BBS and CDP's.
© Copyright Tim Deacon, Architect