


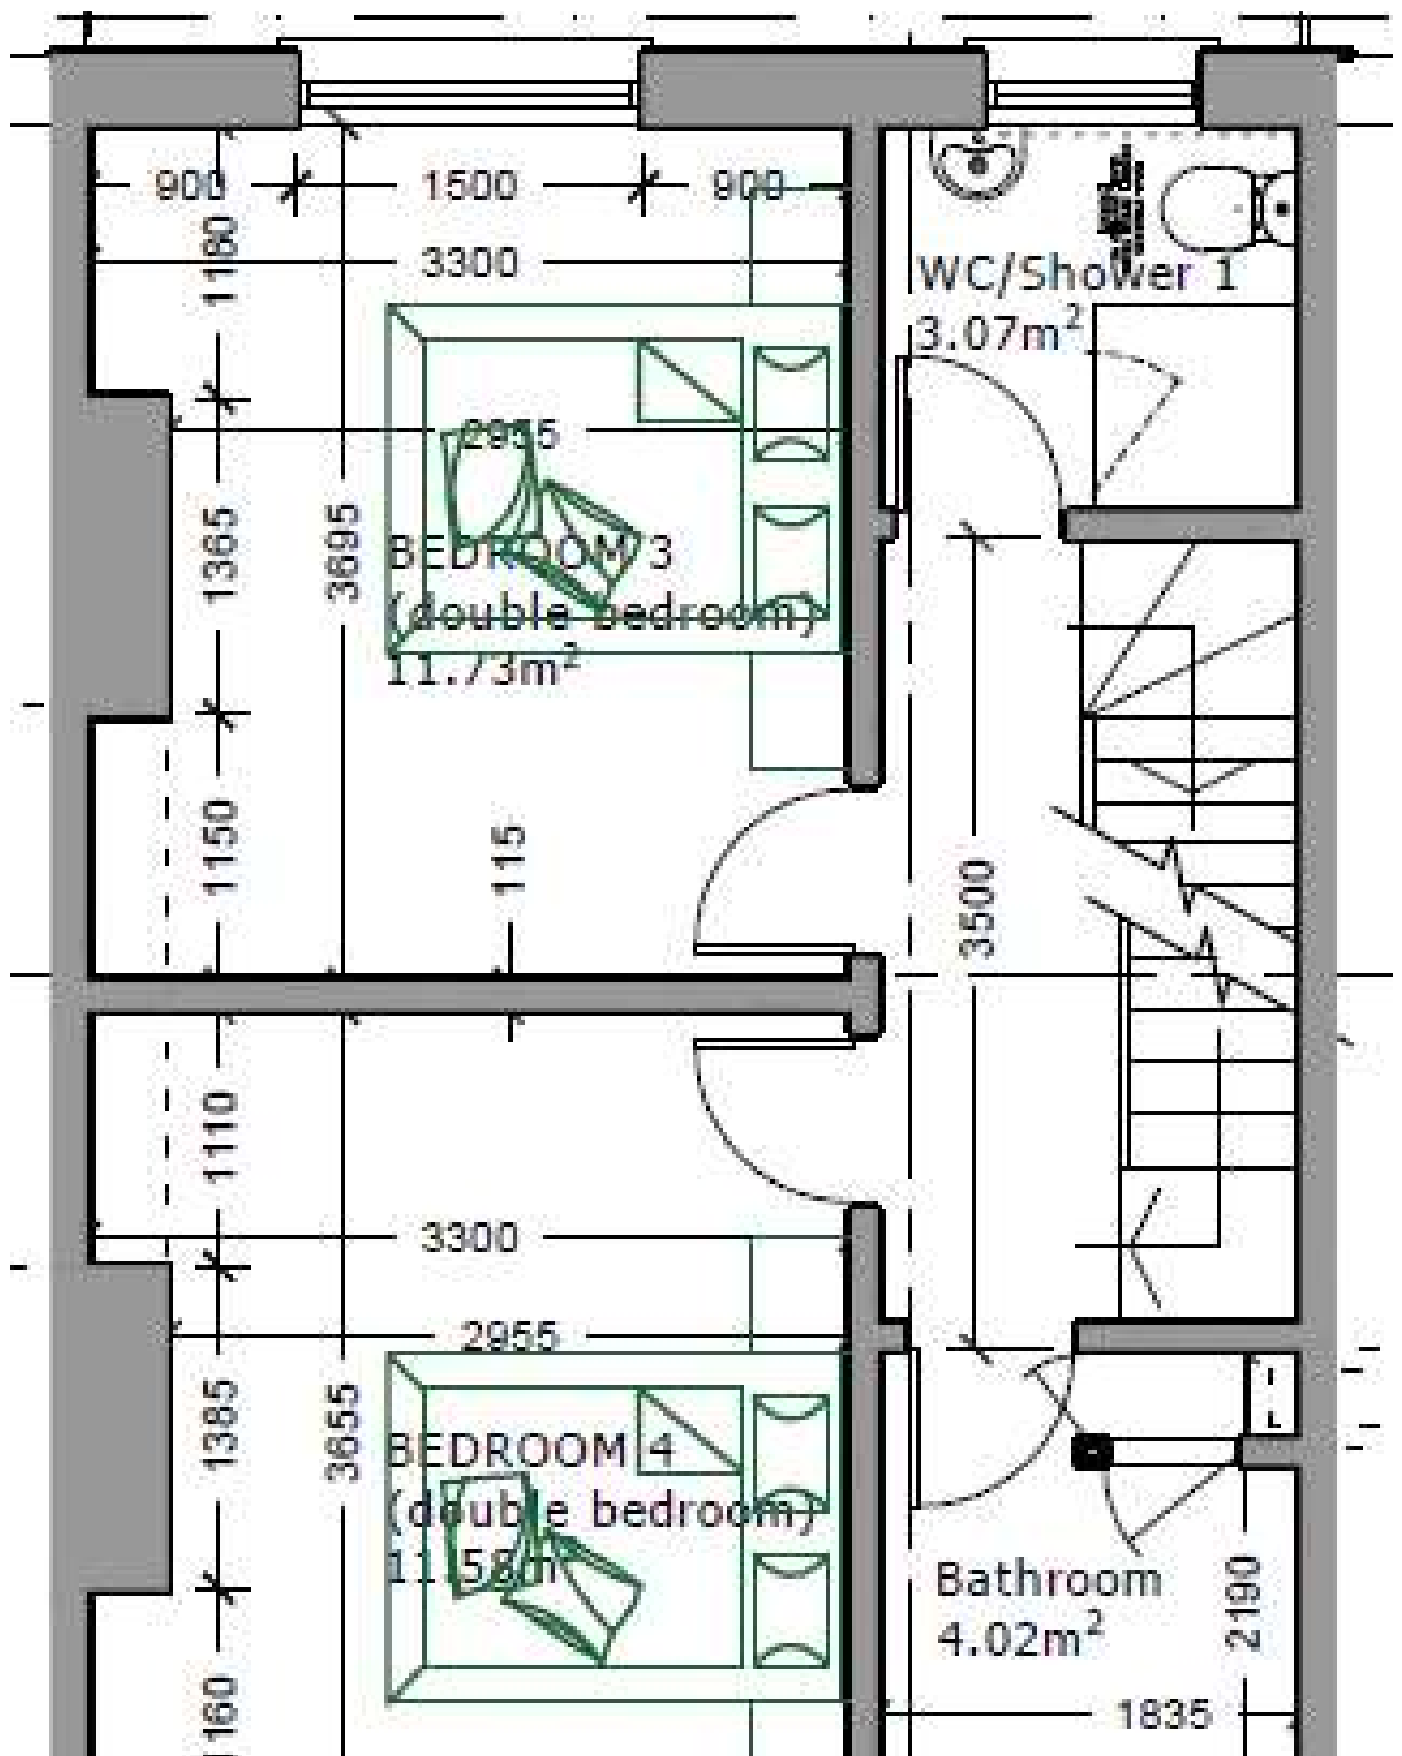

first floor plan - existing - no changes being made

Scale 1:50

