


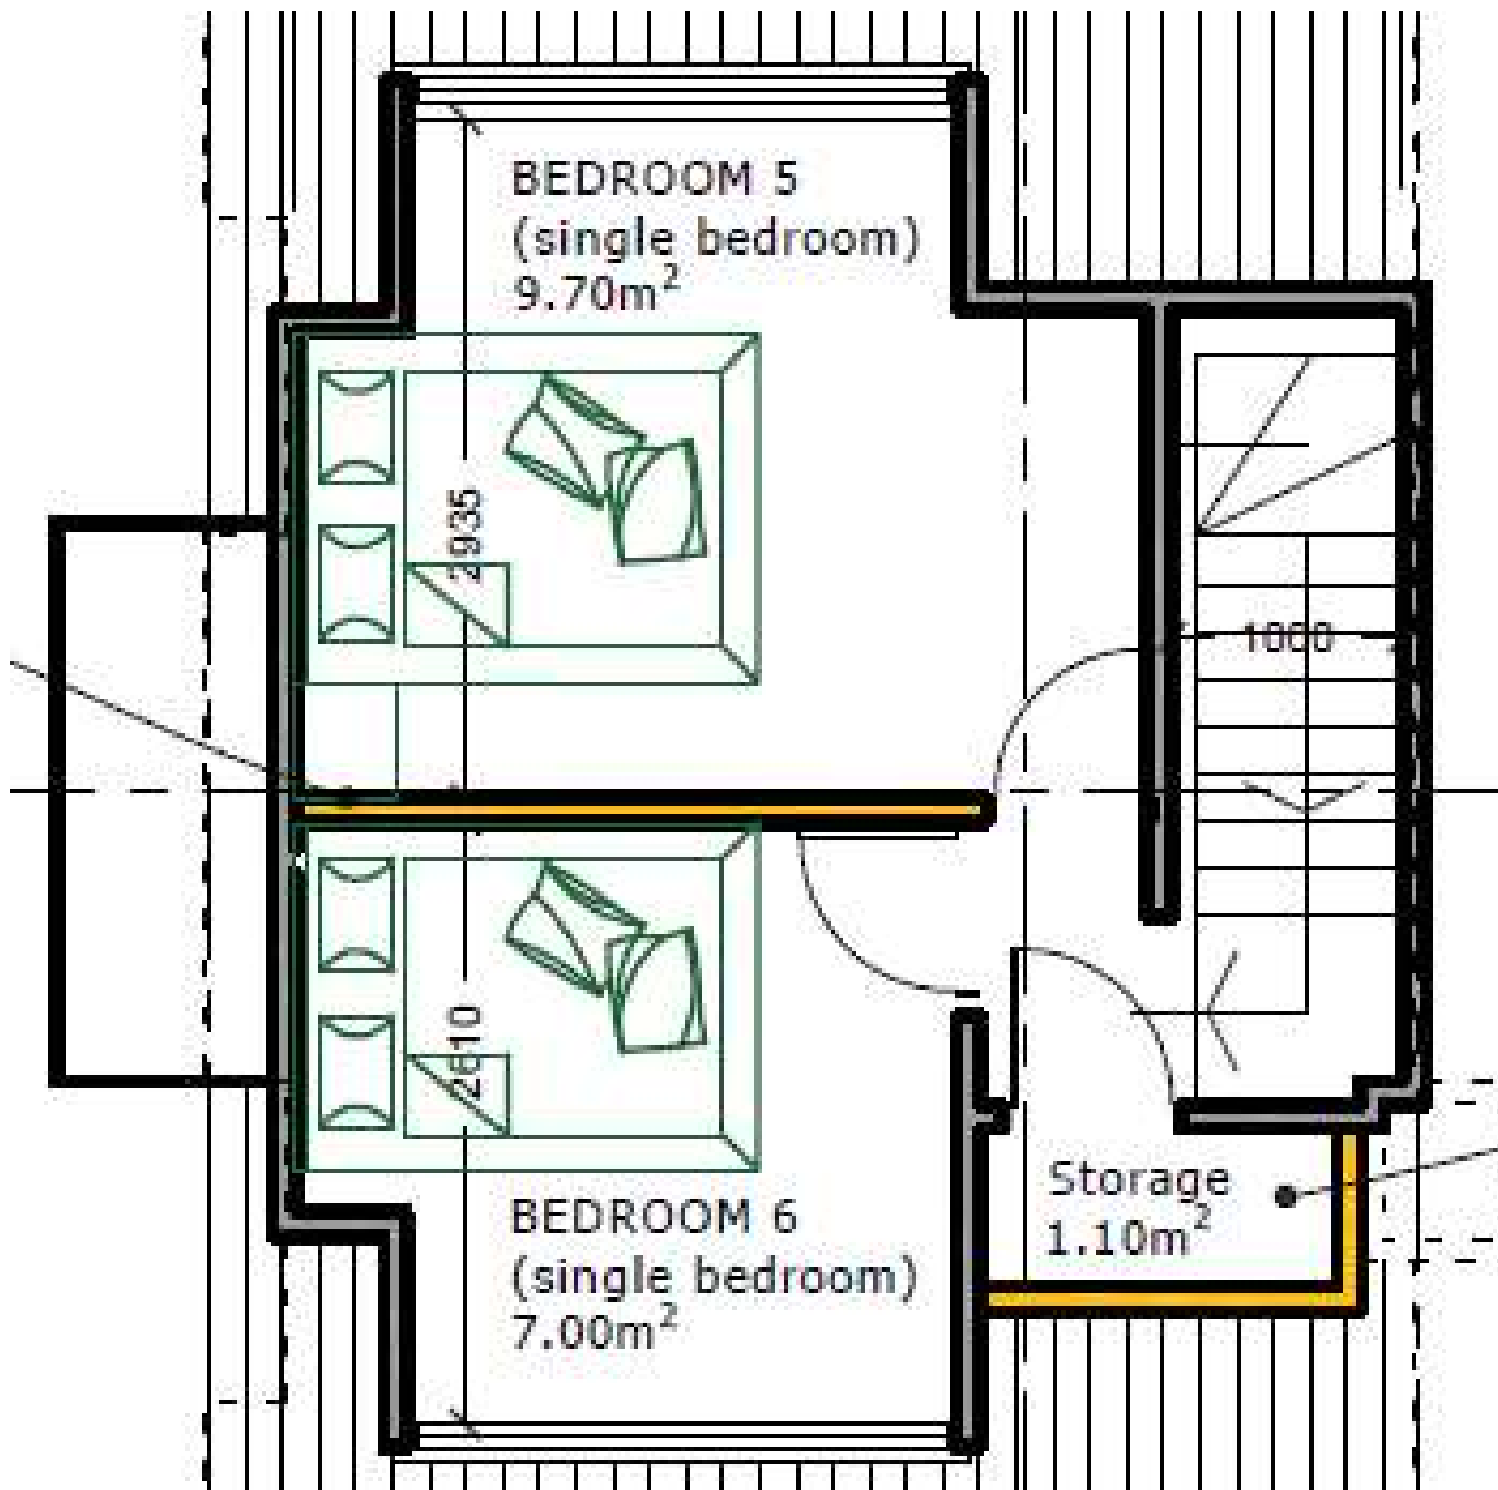

second floor plan - existing - no changes being made

Scale 1:50 (calibrated to 1m stair, mid-run)

