


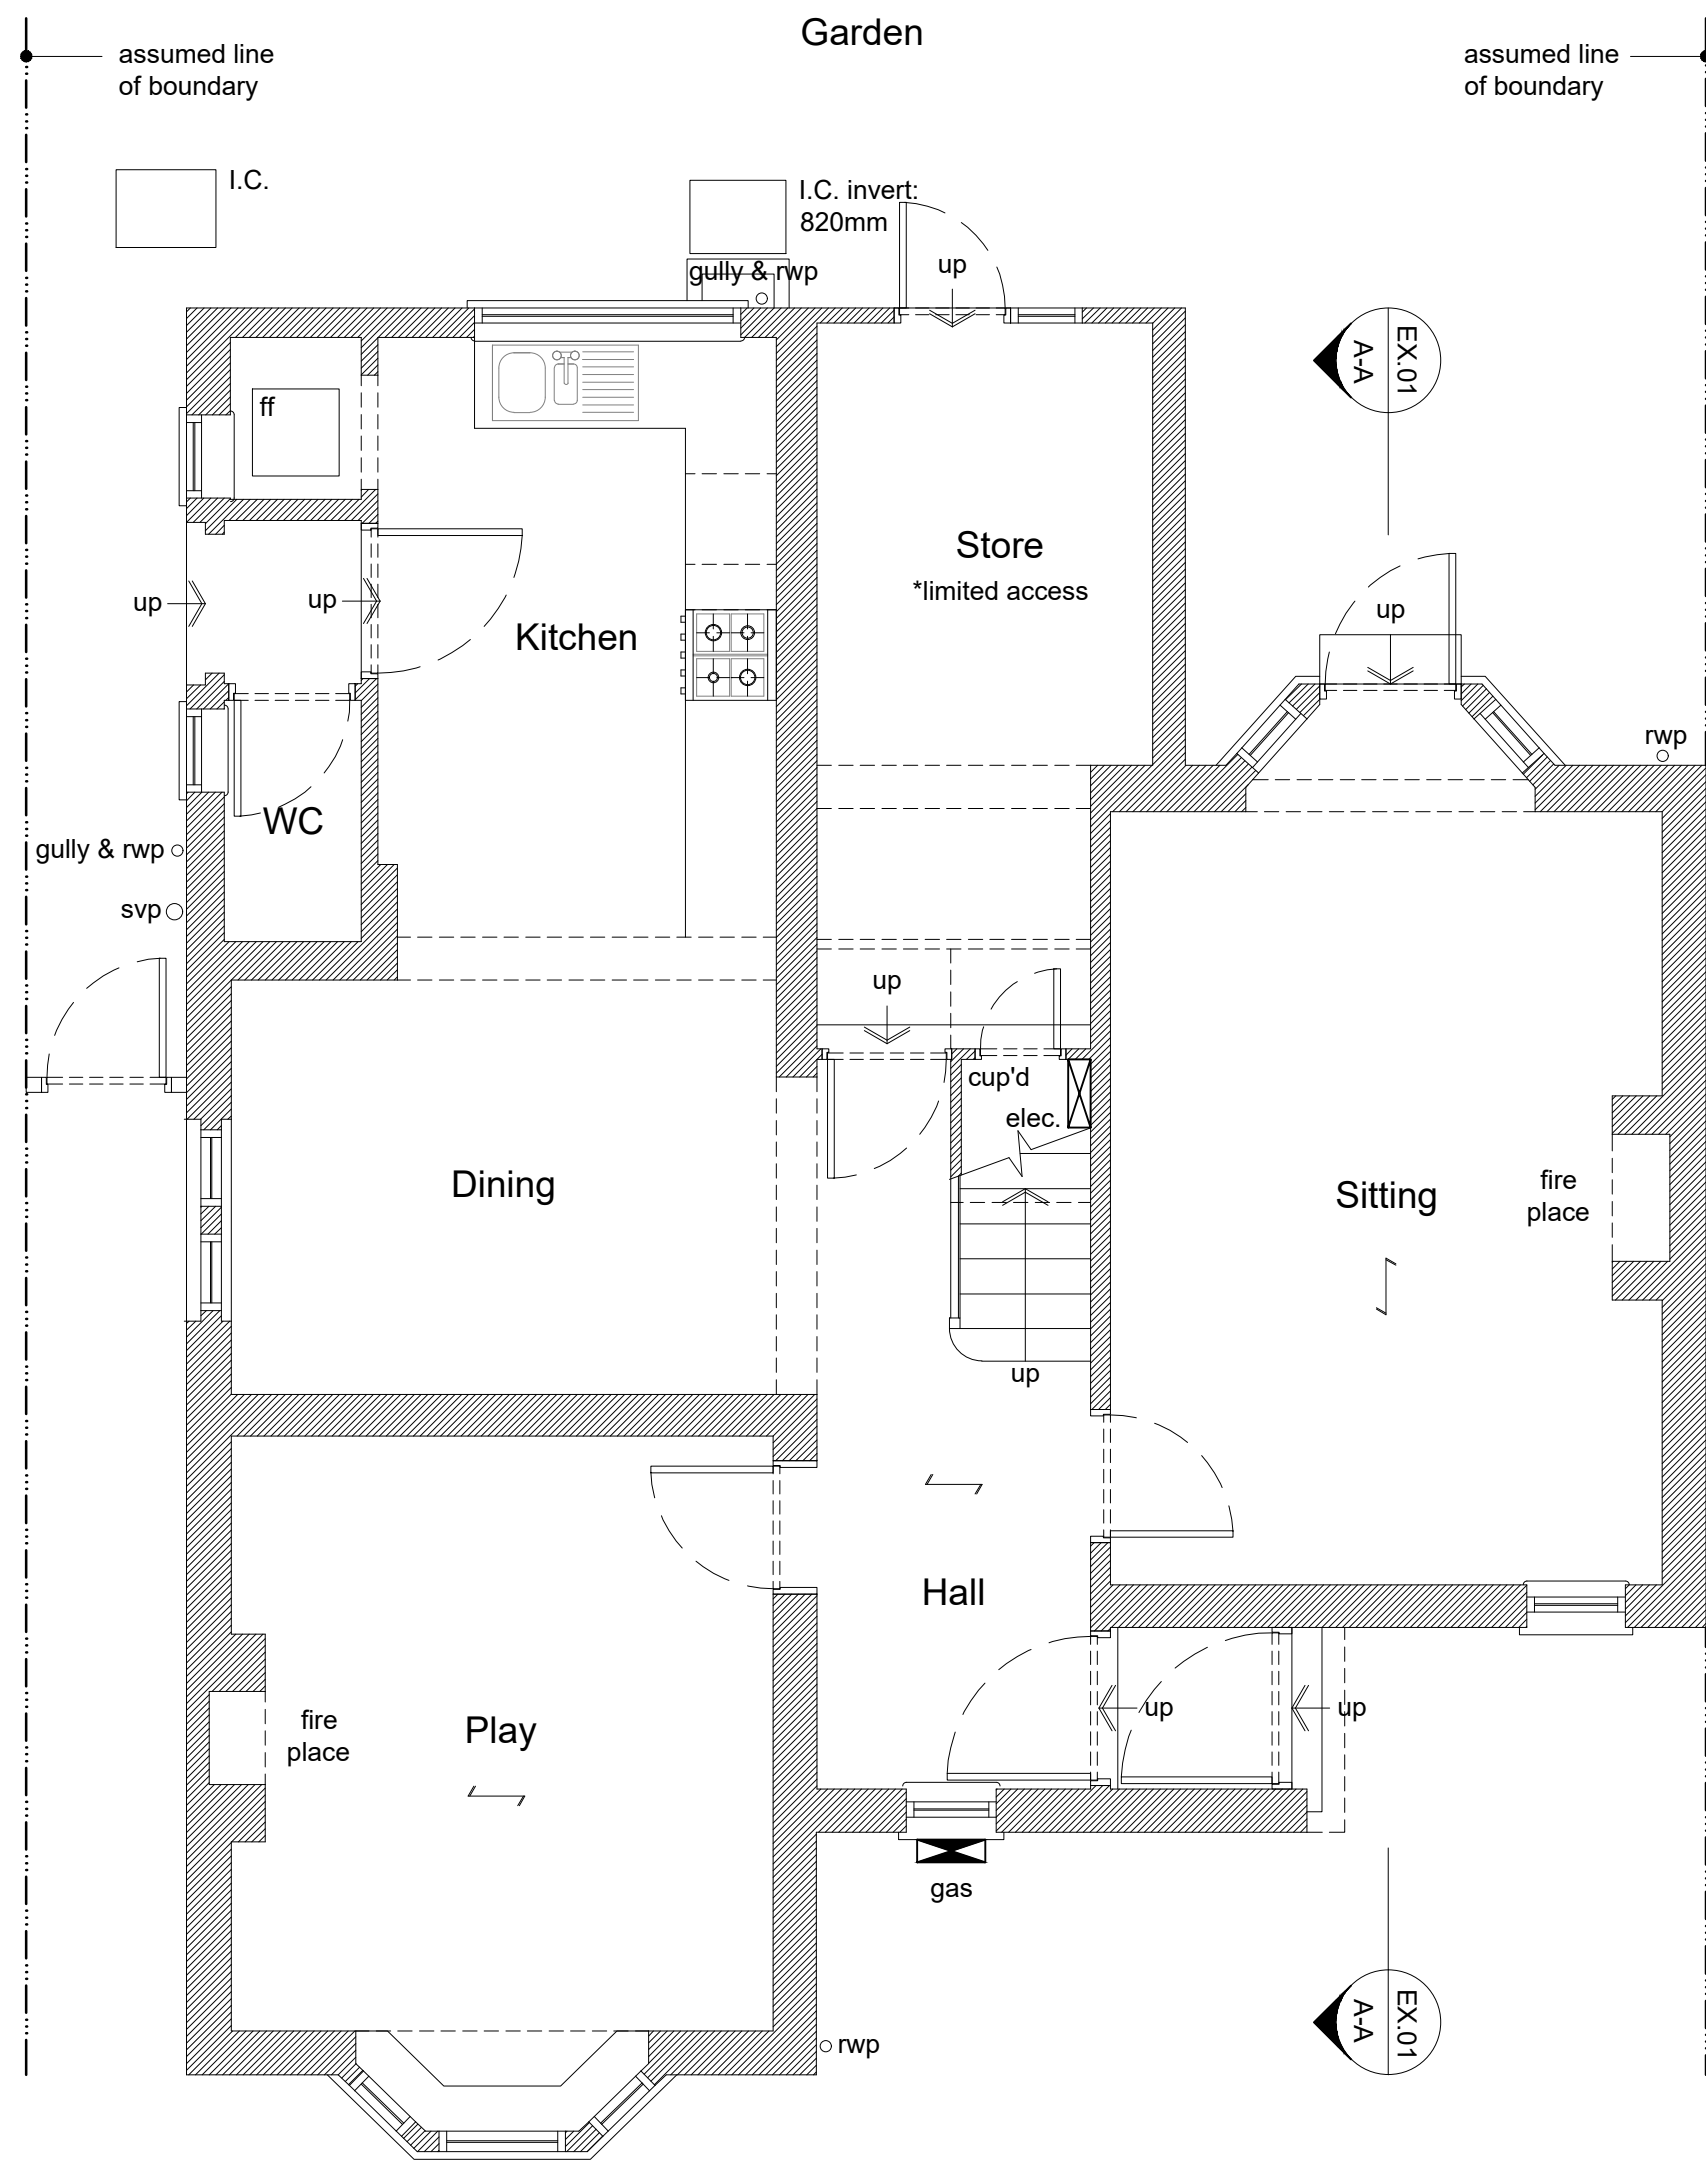
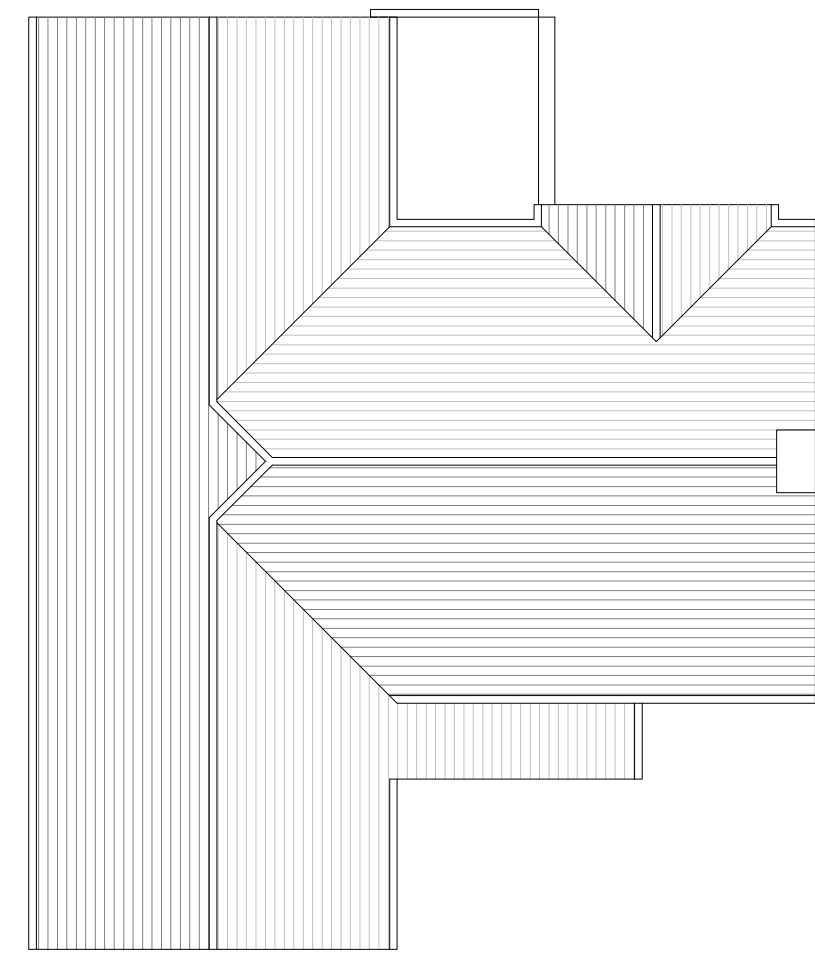


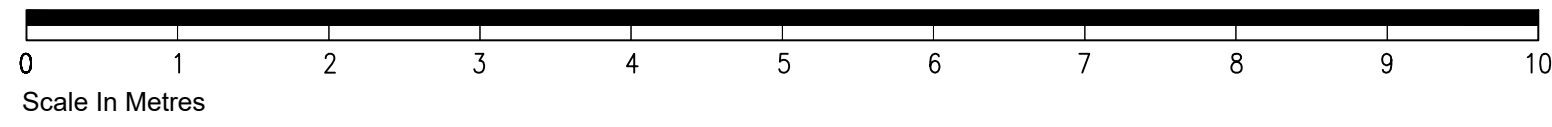


Existing Ground Floor Plan 1:50

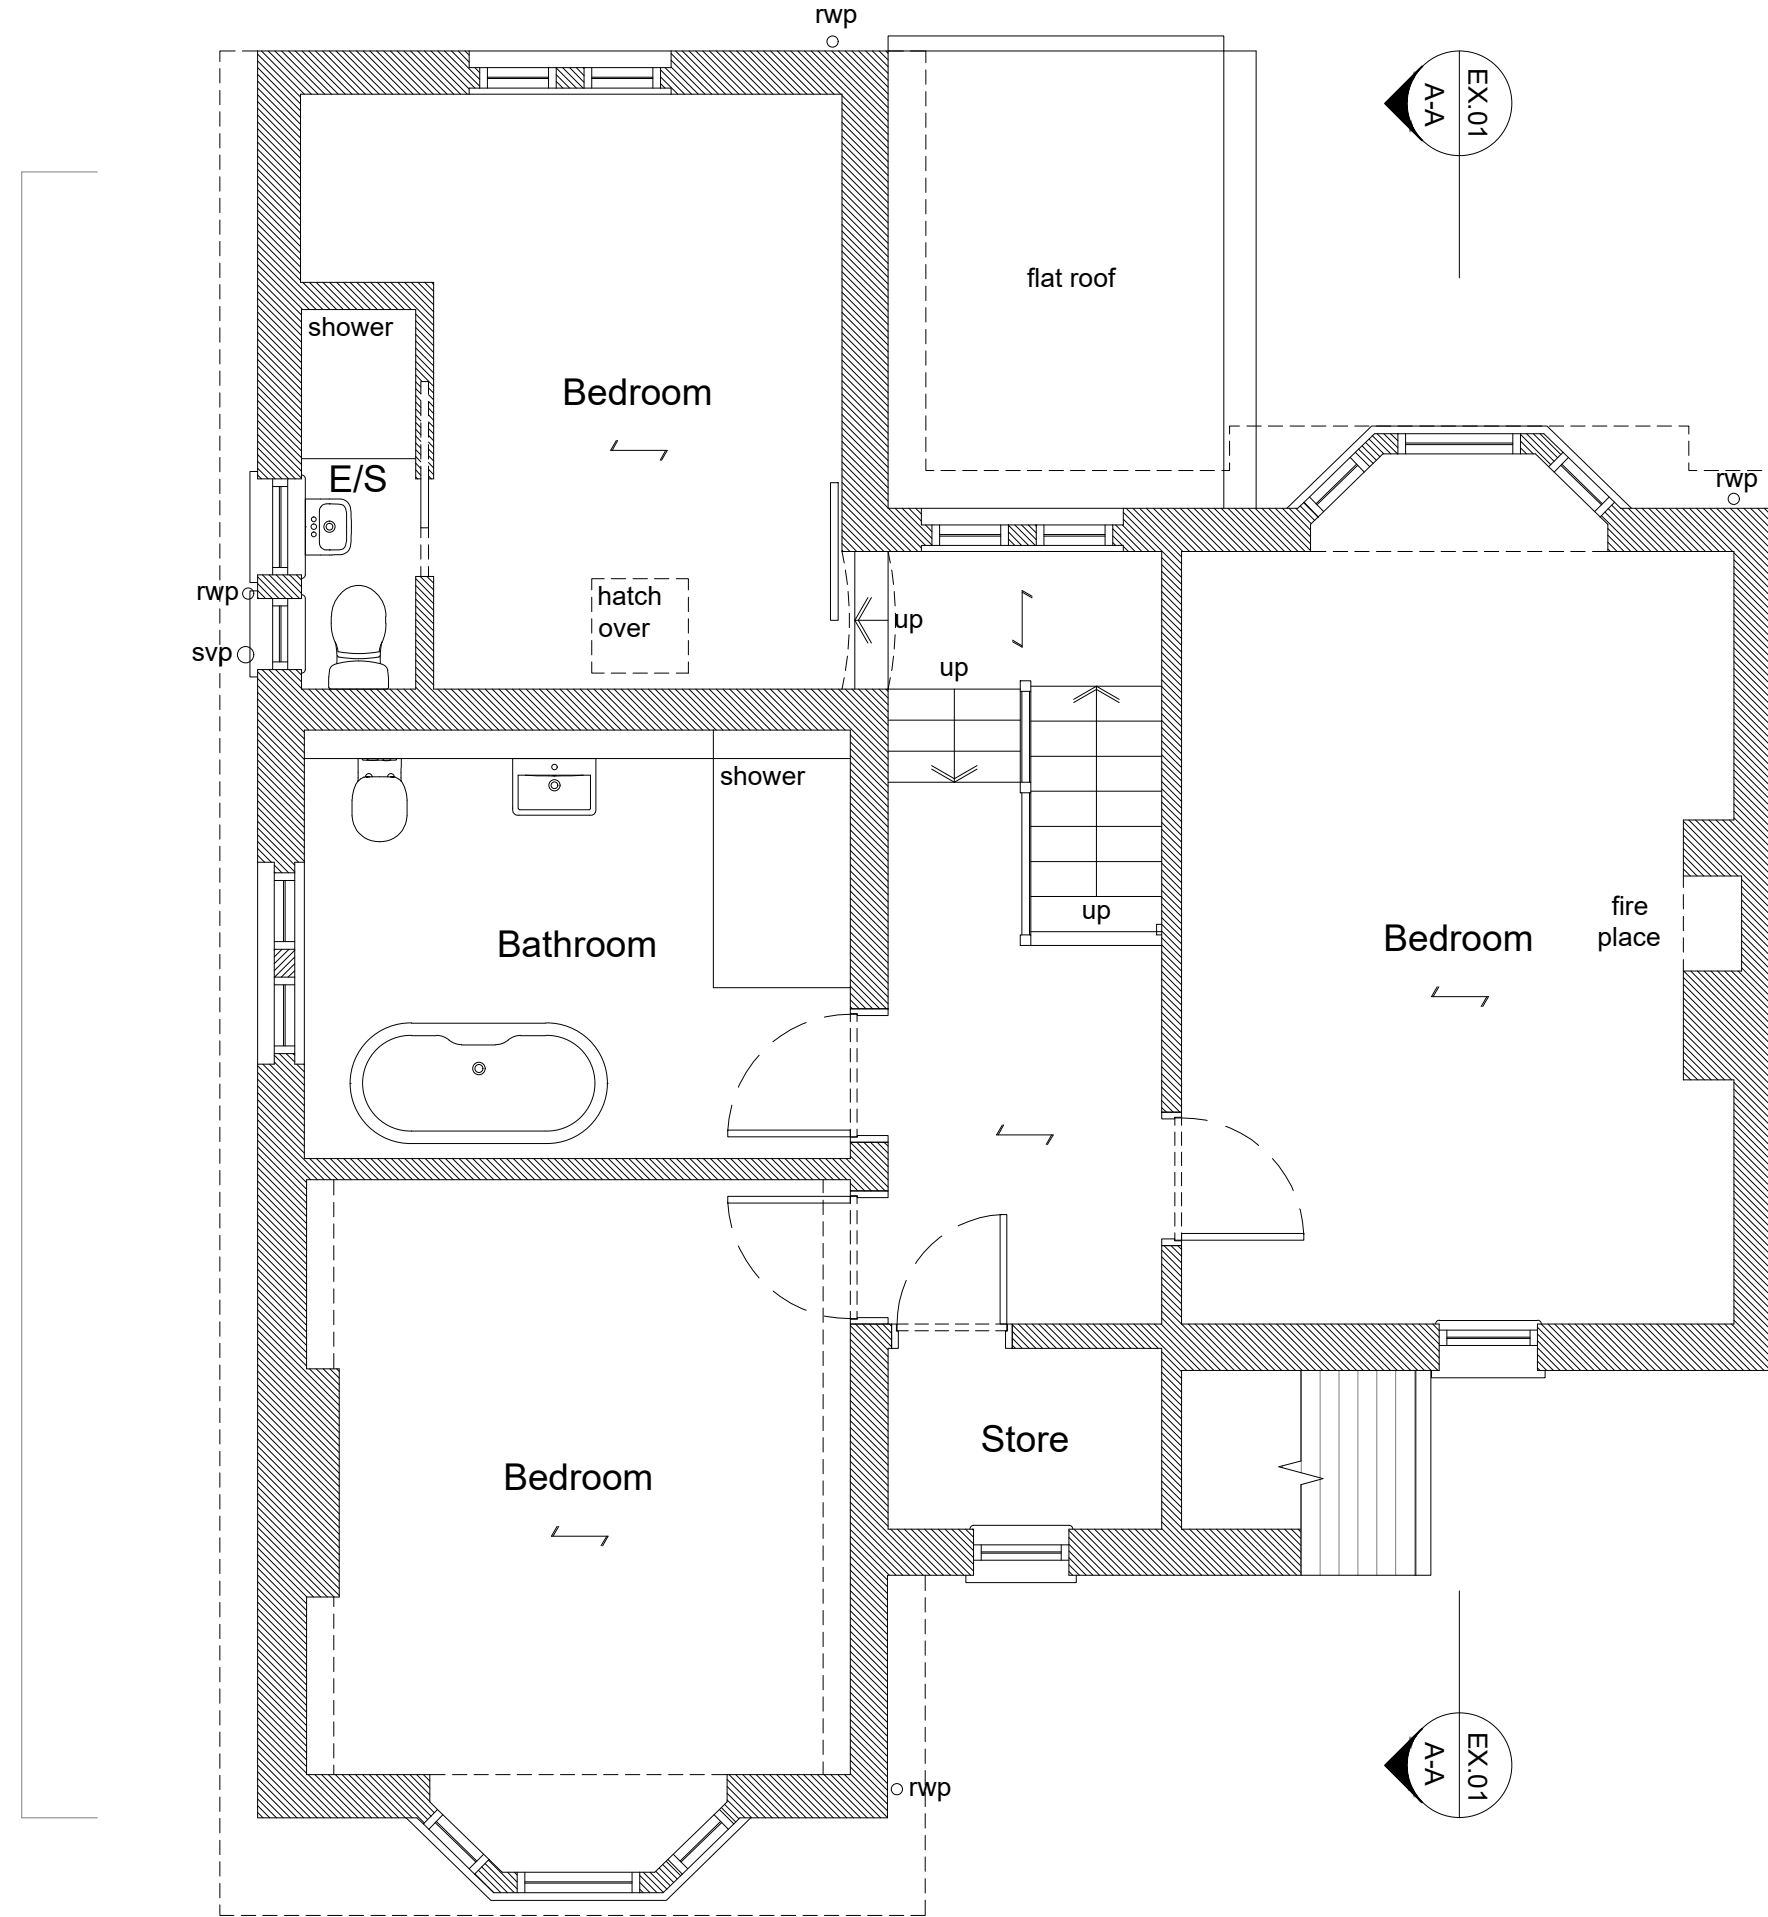

Existing Roof Plan 1:100

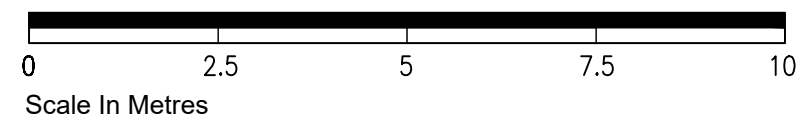


Existing First Floor Plan 1:50

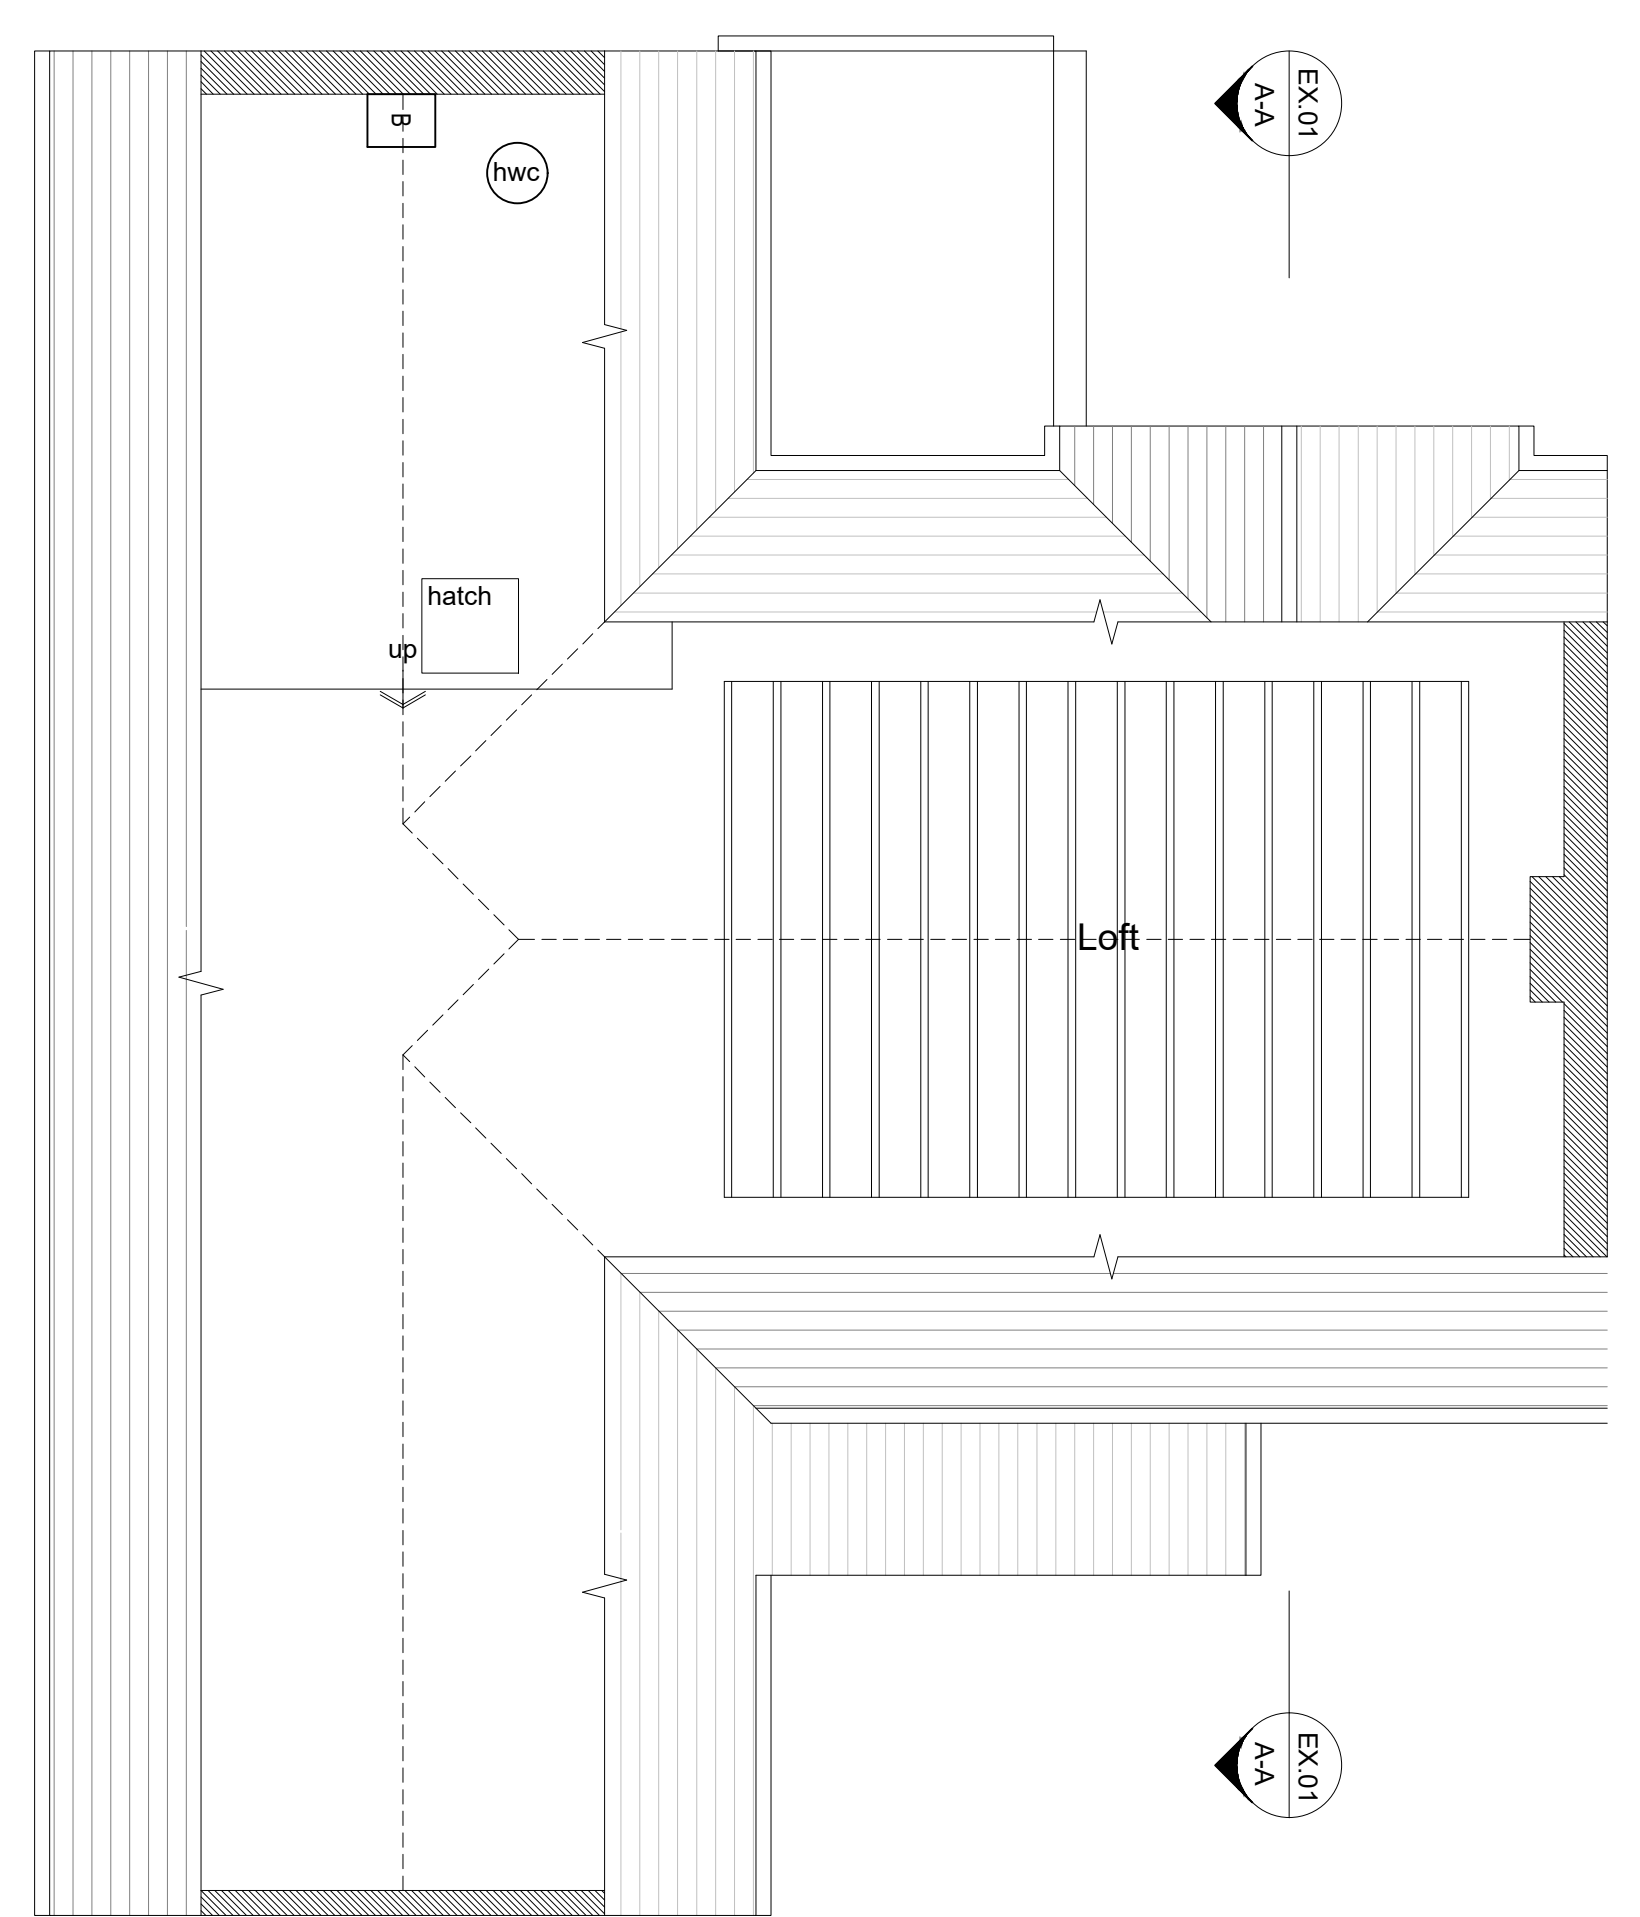


Existing Loft Plan 1:50



Location Plan 1:1250

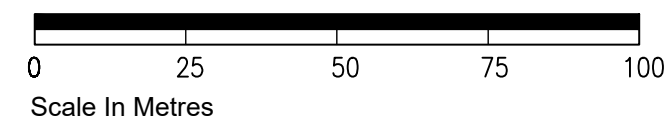

Site Plan 1:500

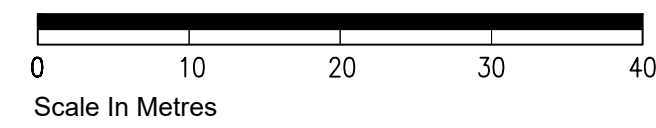

TIMDEACON.
architect

timdeacon.architect@gmail.com

rev. date
amendments comment

client Sam Goldie & Jess Sessions
job 20 Homefield Road
Worthing
West Sussex
BN11 2HZ

dwg # 207.EX.01
dwg title Existing Plans

MEASURED SURVEY
scale Varies @ A1

date July 2025 RIBA work stage

Do not scale off drawing unless solely for Planning purposes.
Check all dimensions on site before work commences.
All ground materials work according to conform with current building regulations BS5 and COP's
© Copyright Tim Deacon, Architect