




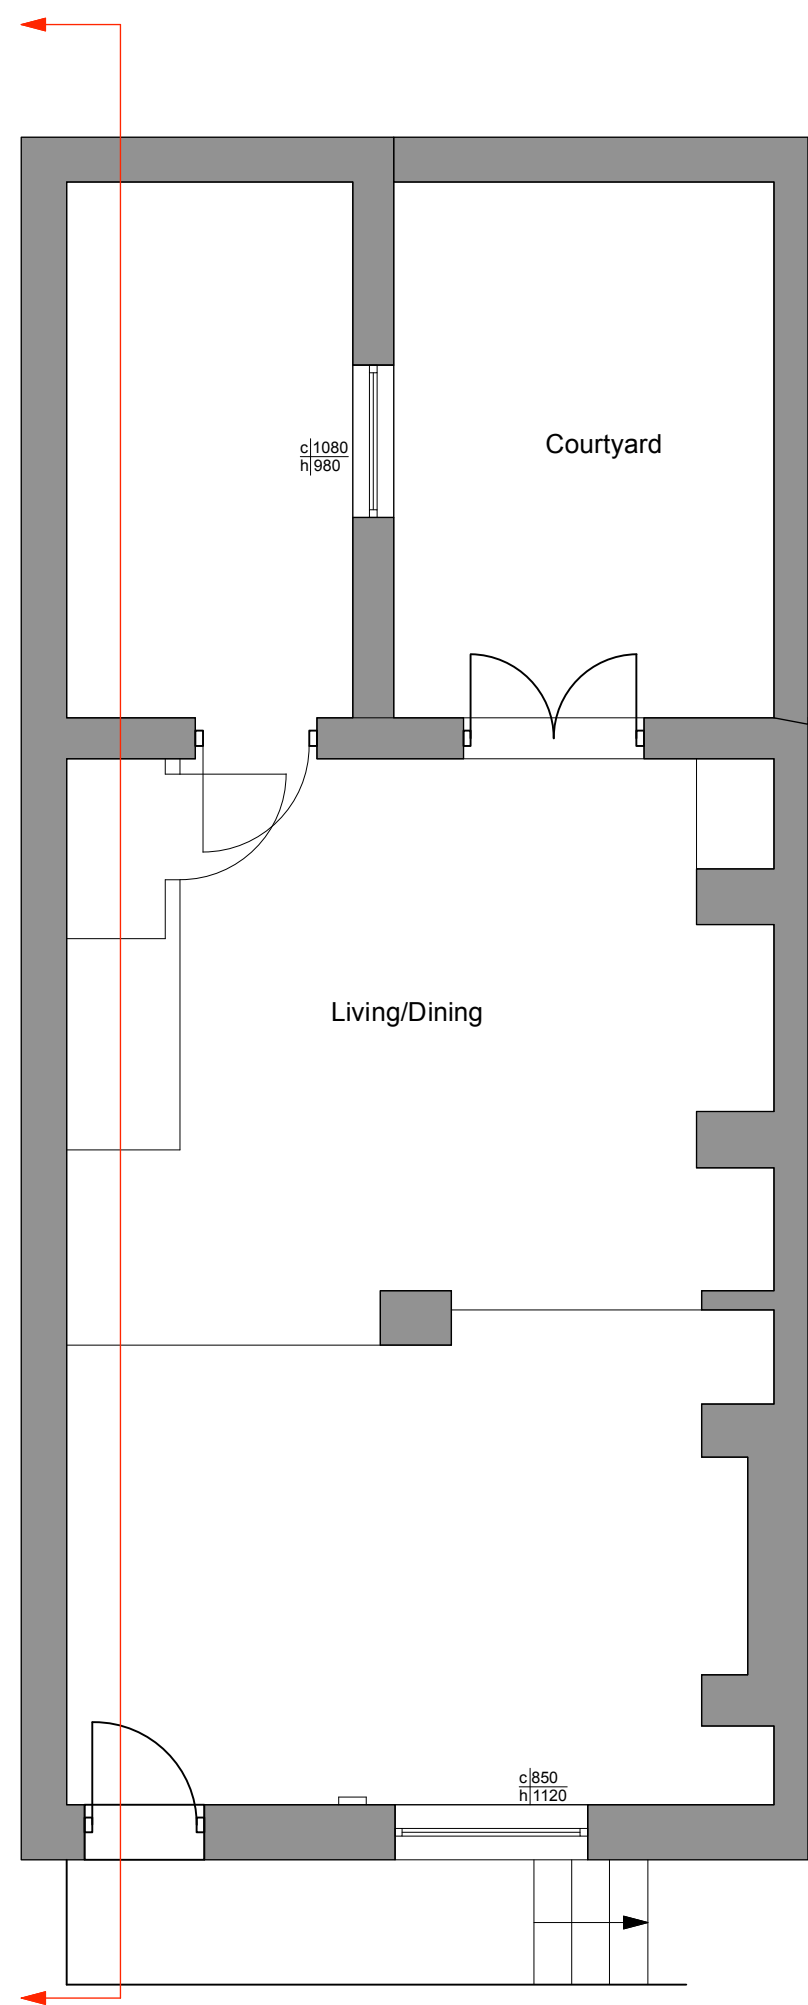


BASEMENT PLAN

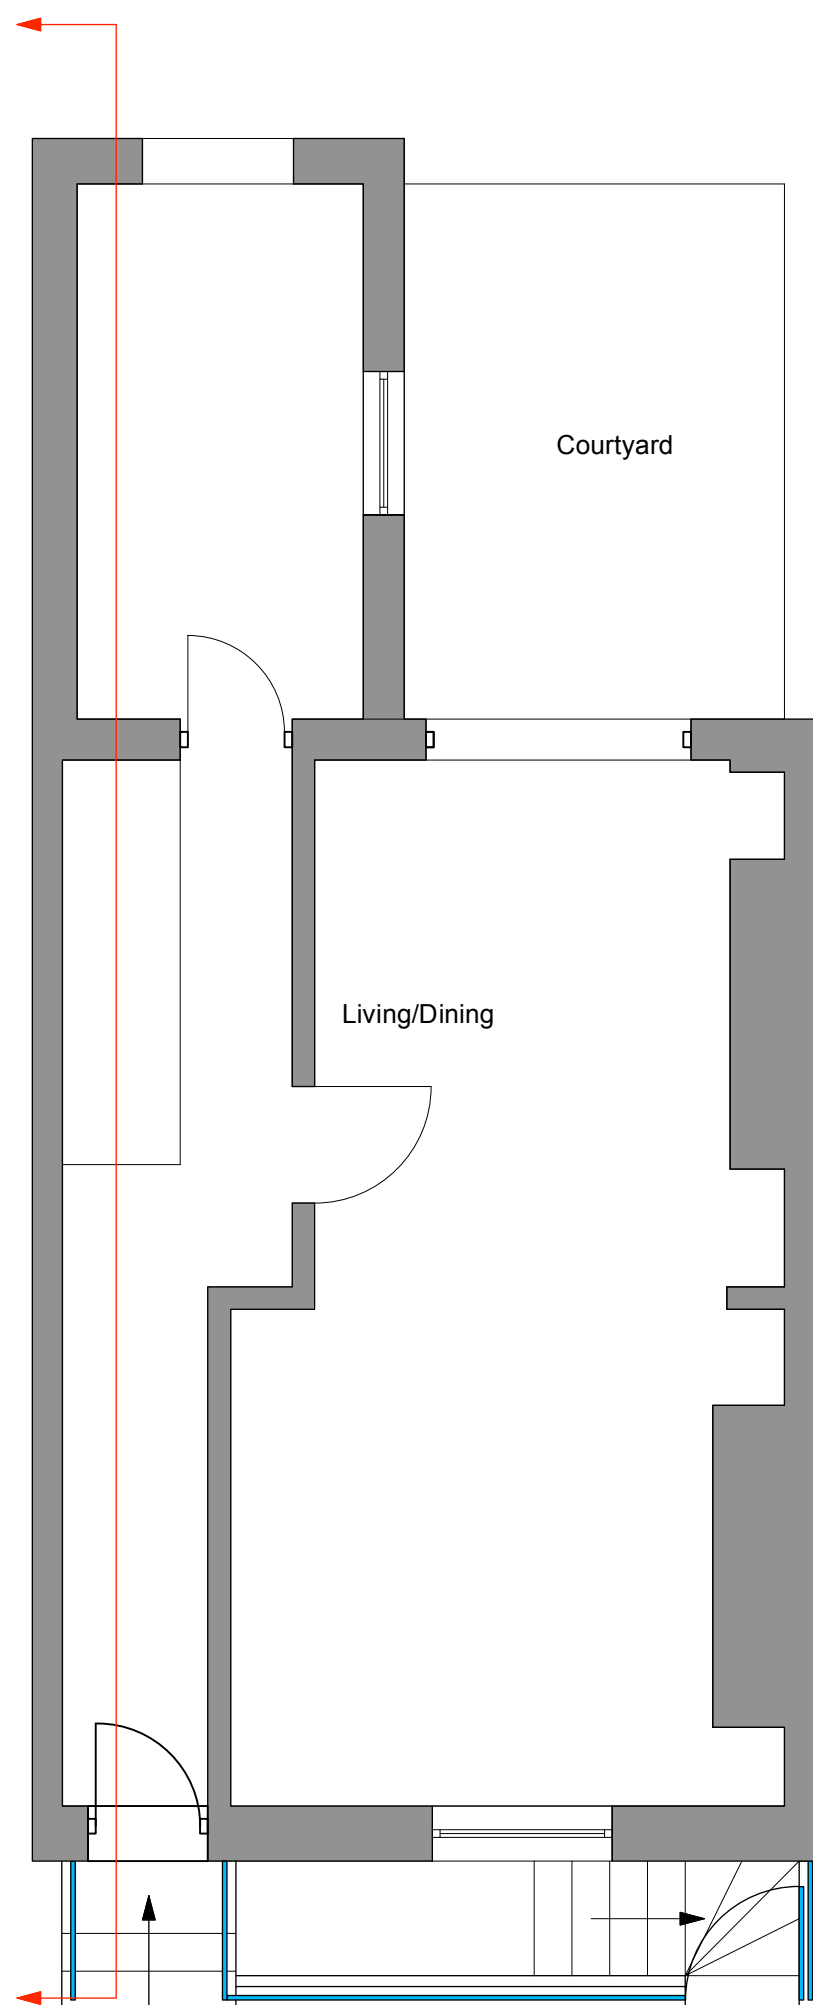


GROUND FLOOR PLAN

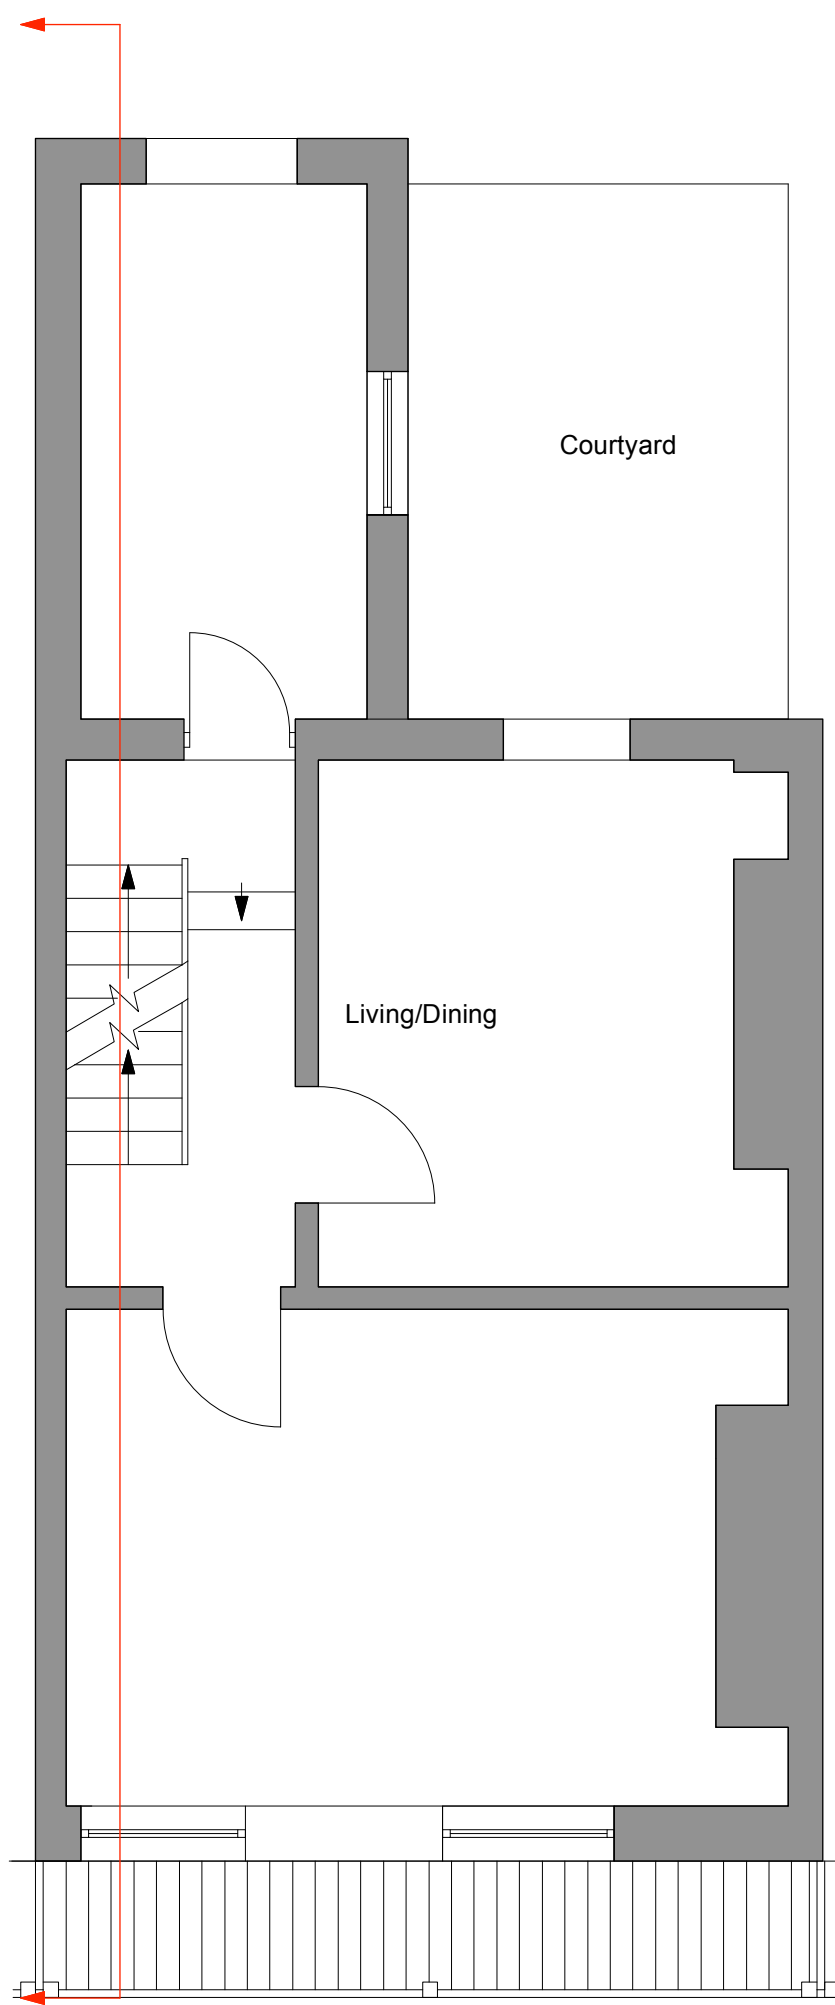


FIRST FLOOR PLAN

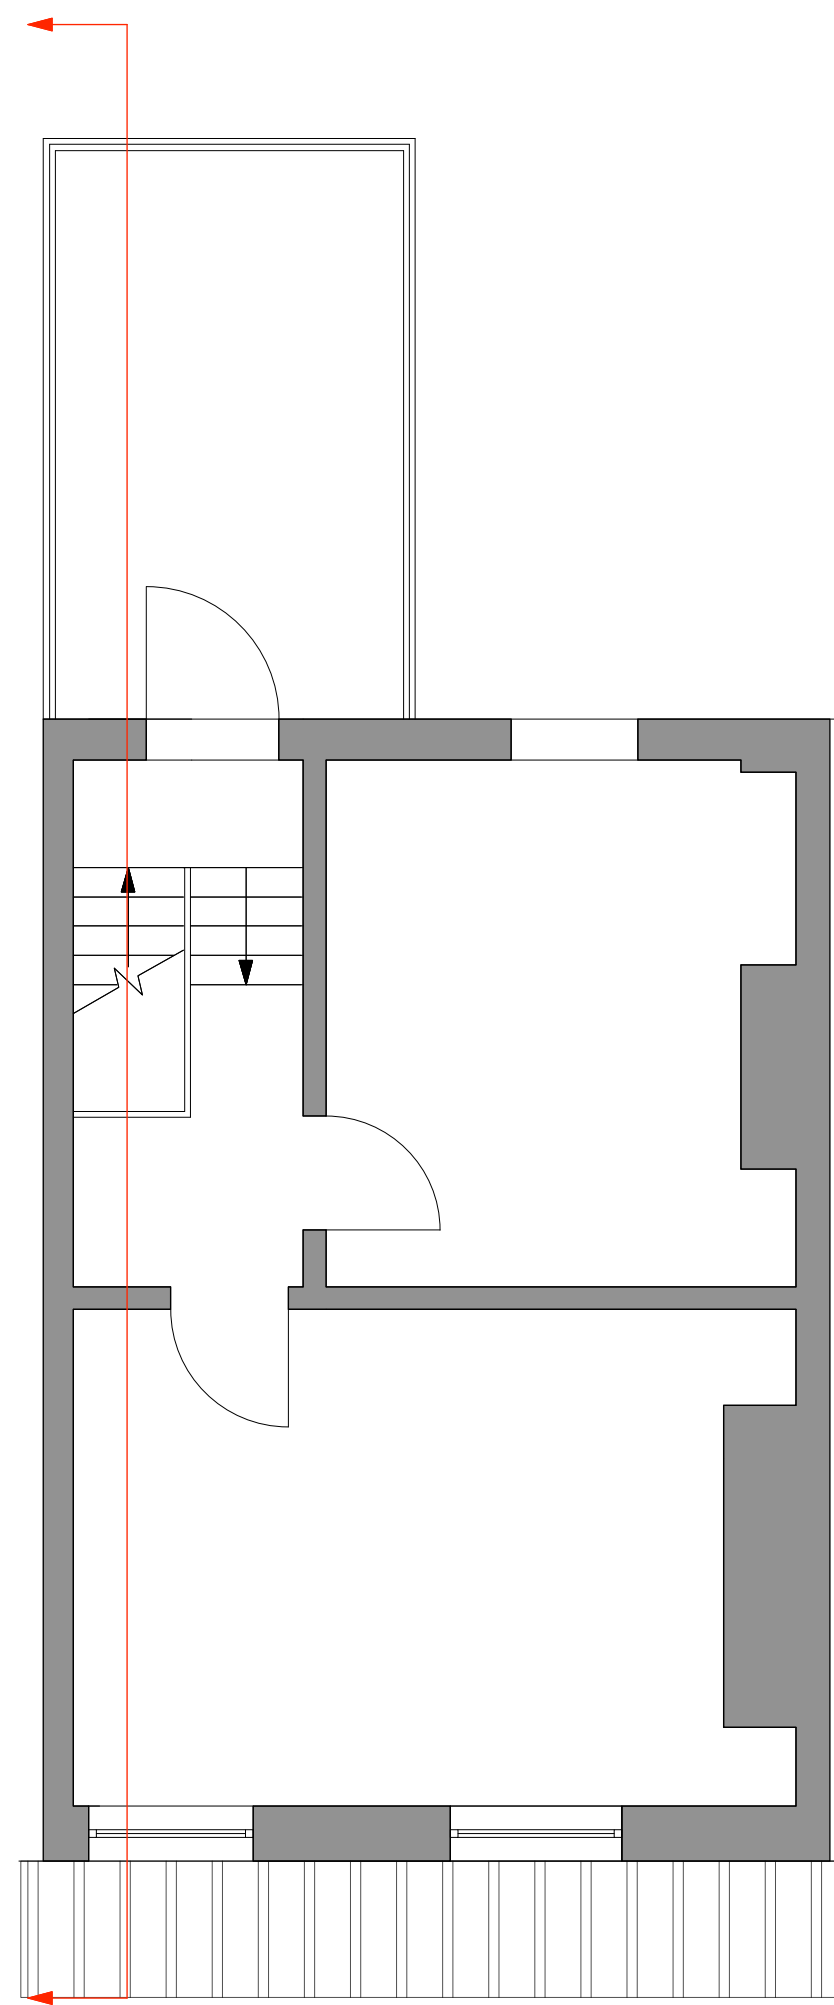

SECOND FLOOR PLAN

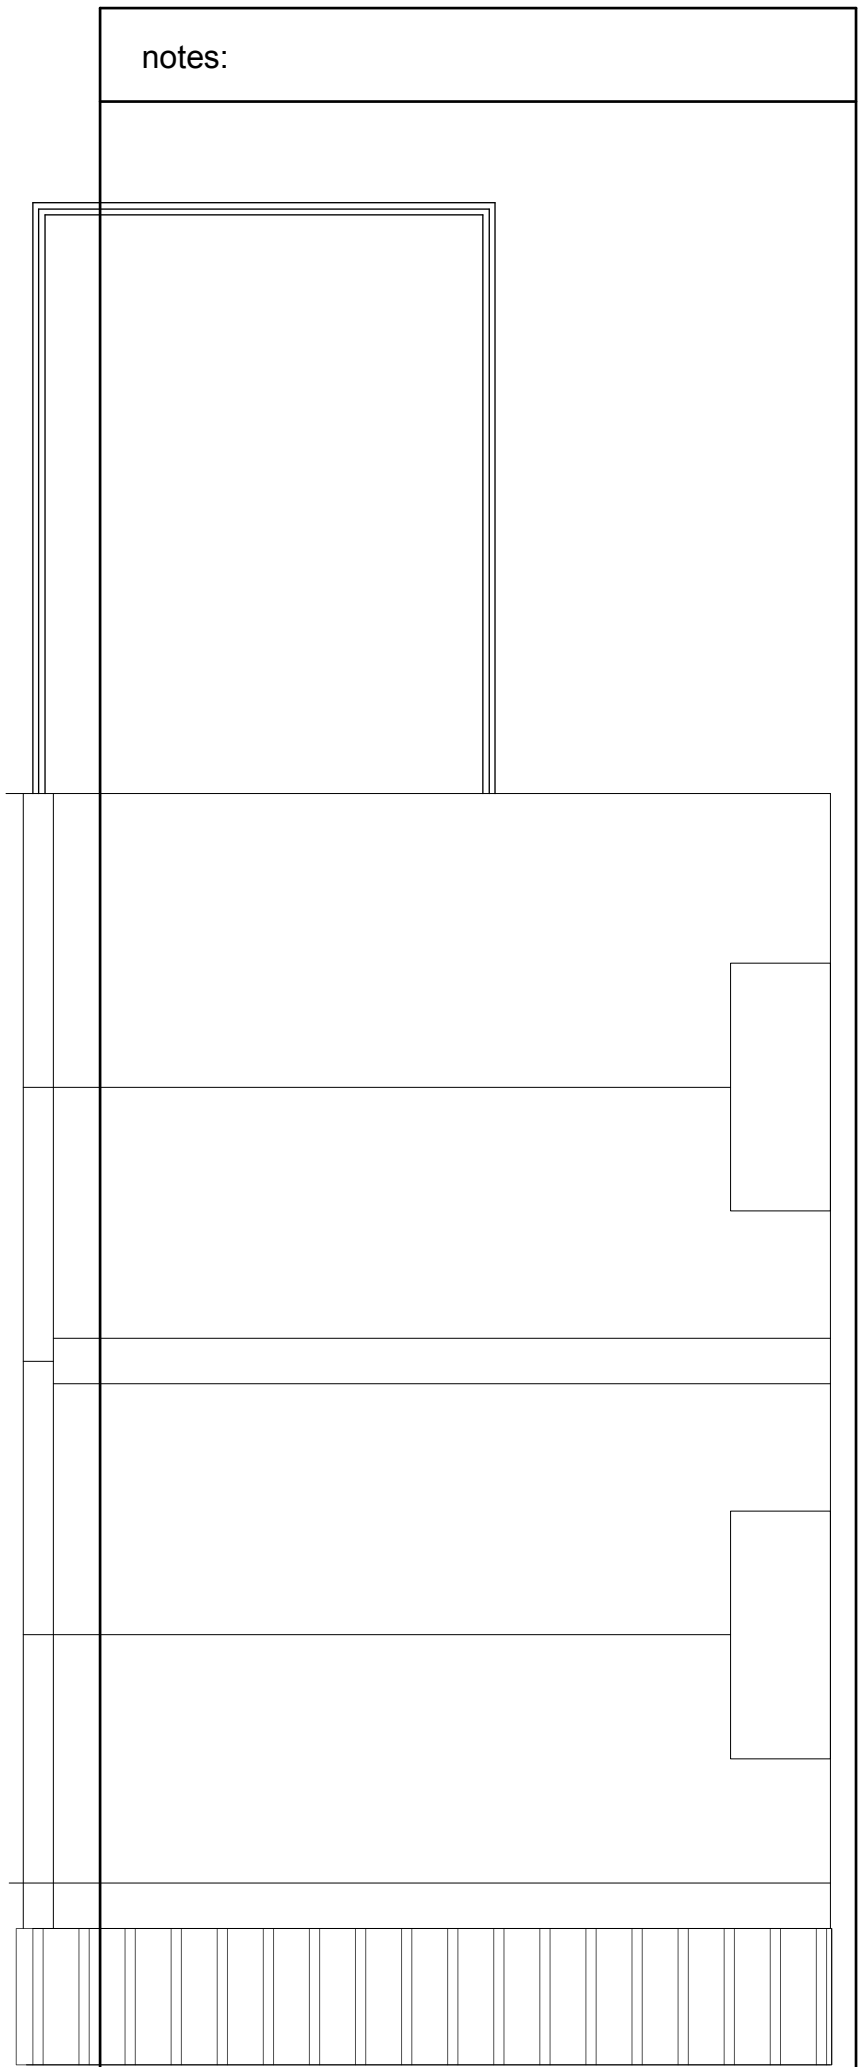

ROOF PLAN

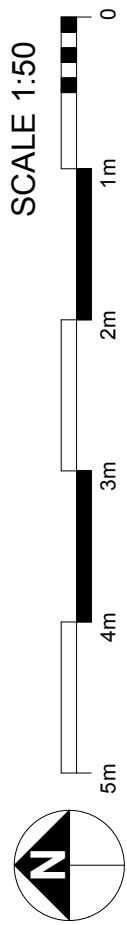

notes:

amendments:

X
xx.xx.xxxx

x

Felce & Guy Partnership LLP
Architects

Studio 5 | English Close | Hove | BN3 7ET
T: 01273 736217 E: info@felceandguy.co.uk

project: Internal alterations to improve accommodation.

location: 9 Warrick Road, Worthing

client: Mr S Jackson & Mrs S Johnson

drawing: Existing plans elevations and section

scale: 1:50

page: A1

drawn by:

checked by: SM

date:
Nov. 2025


drawing number:
2838 - 01

revision:
A


© Felce & Guy Partnership LLP




FRONT ELEVATION WEST

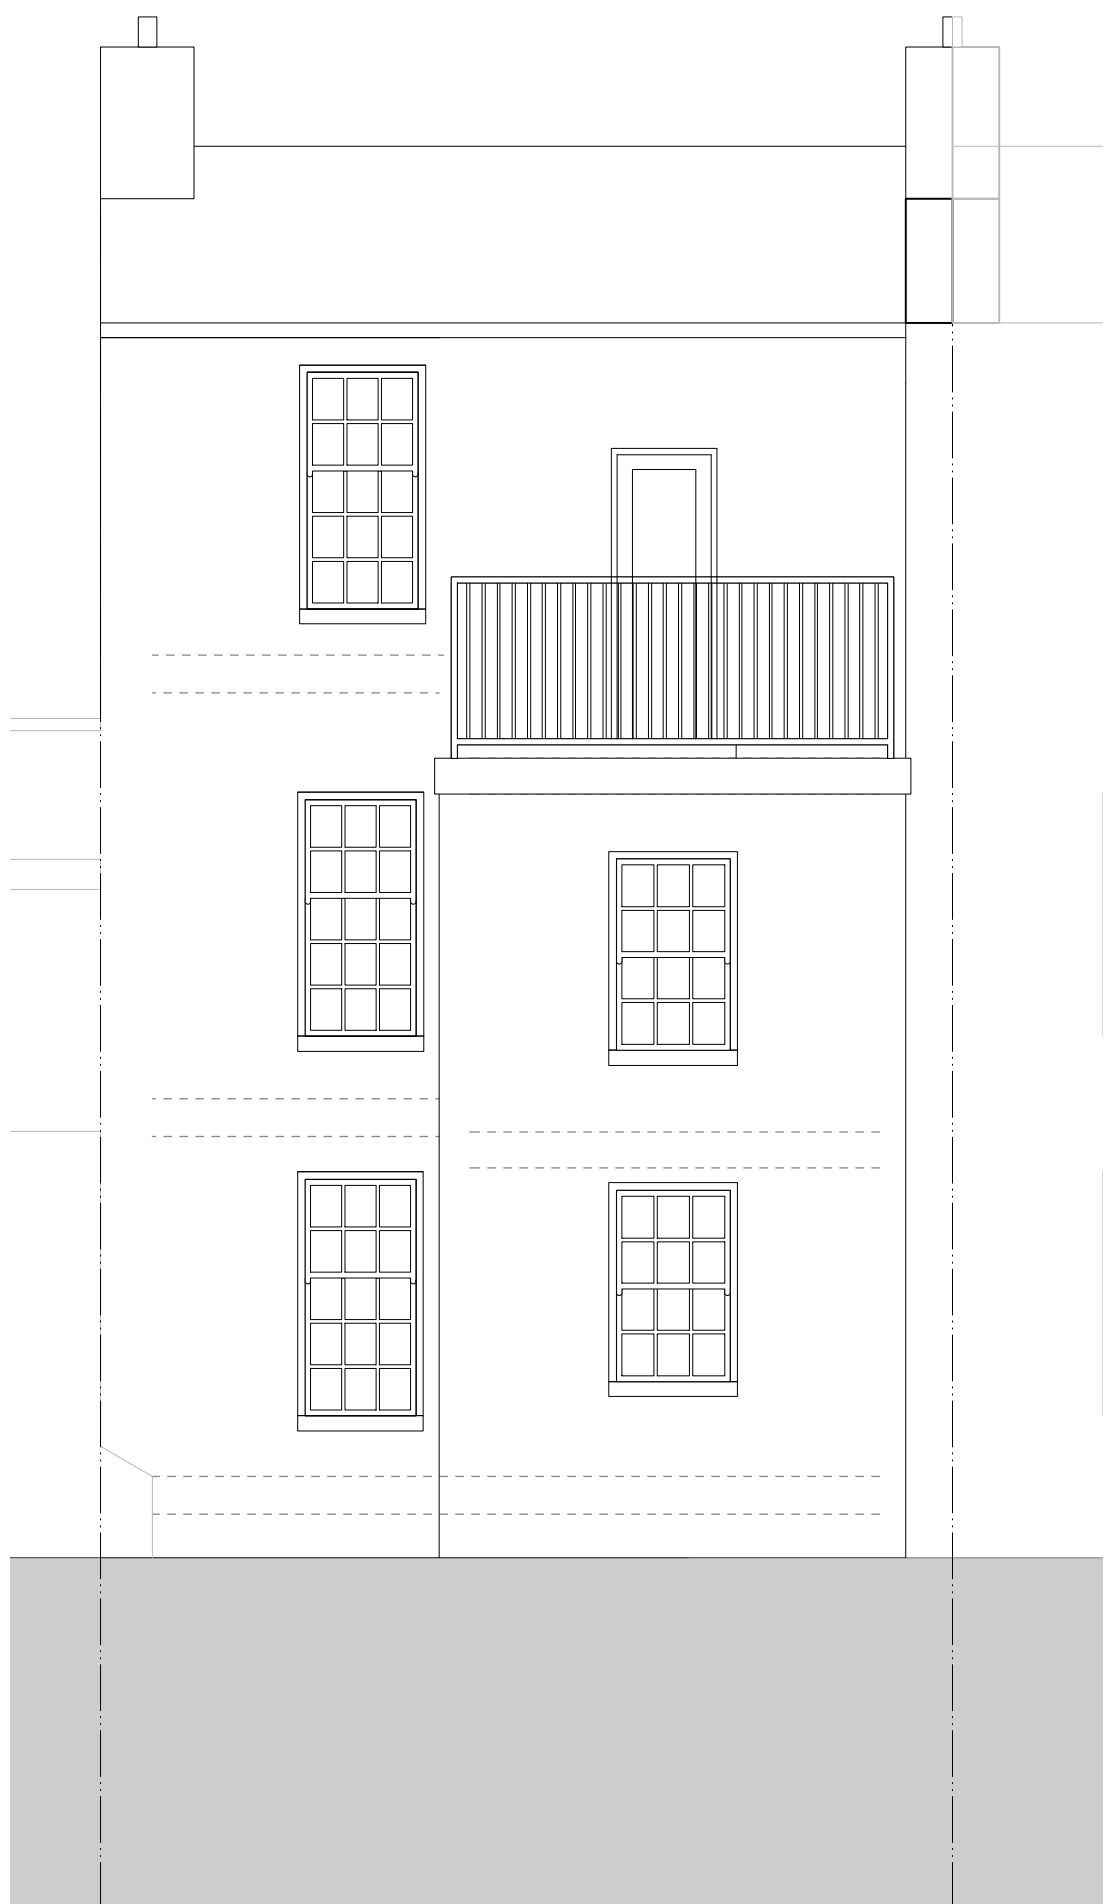

REAR ELEVATION EAST

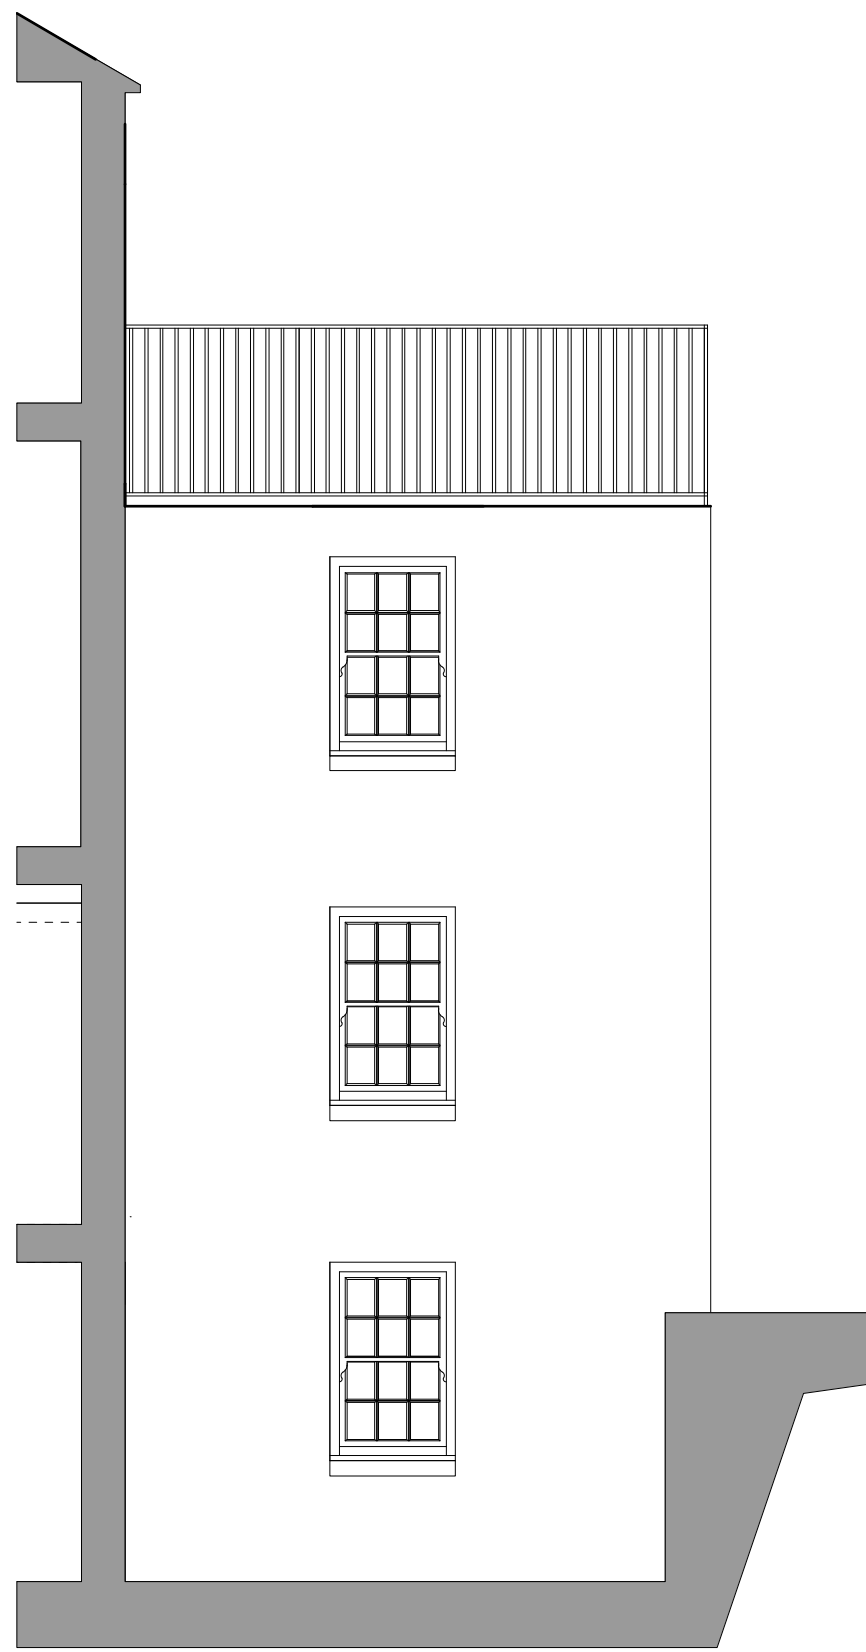

SIDE ELEVATION SOUTH

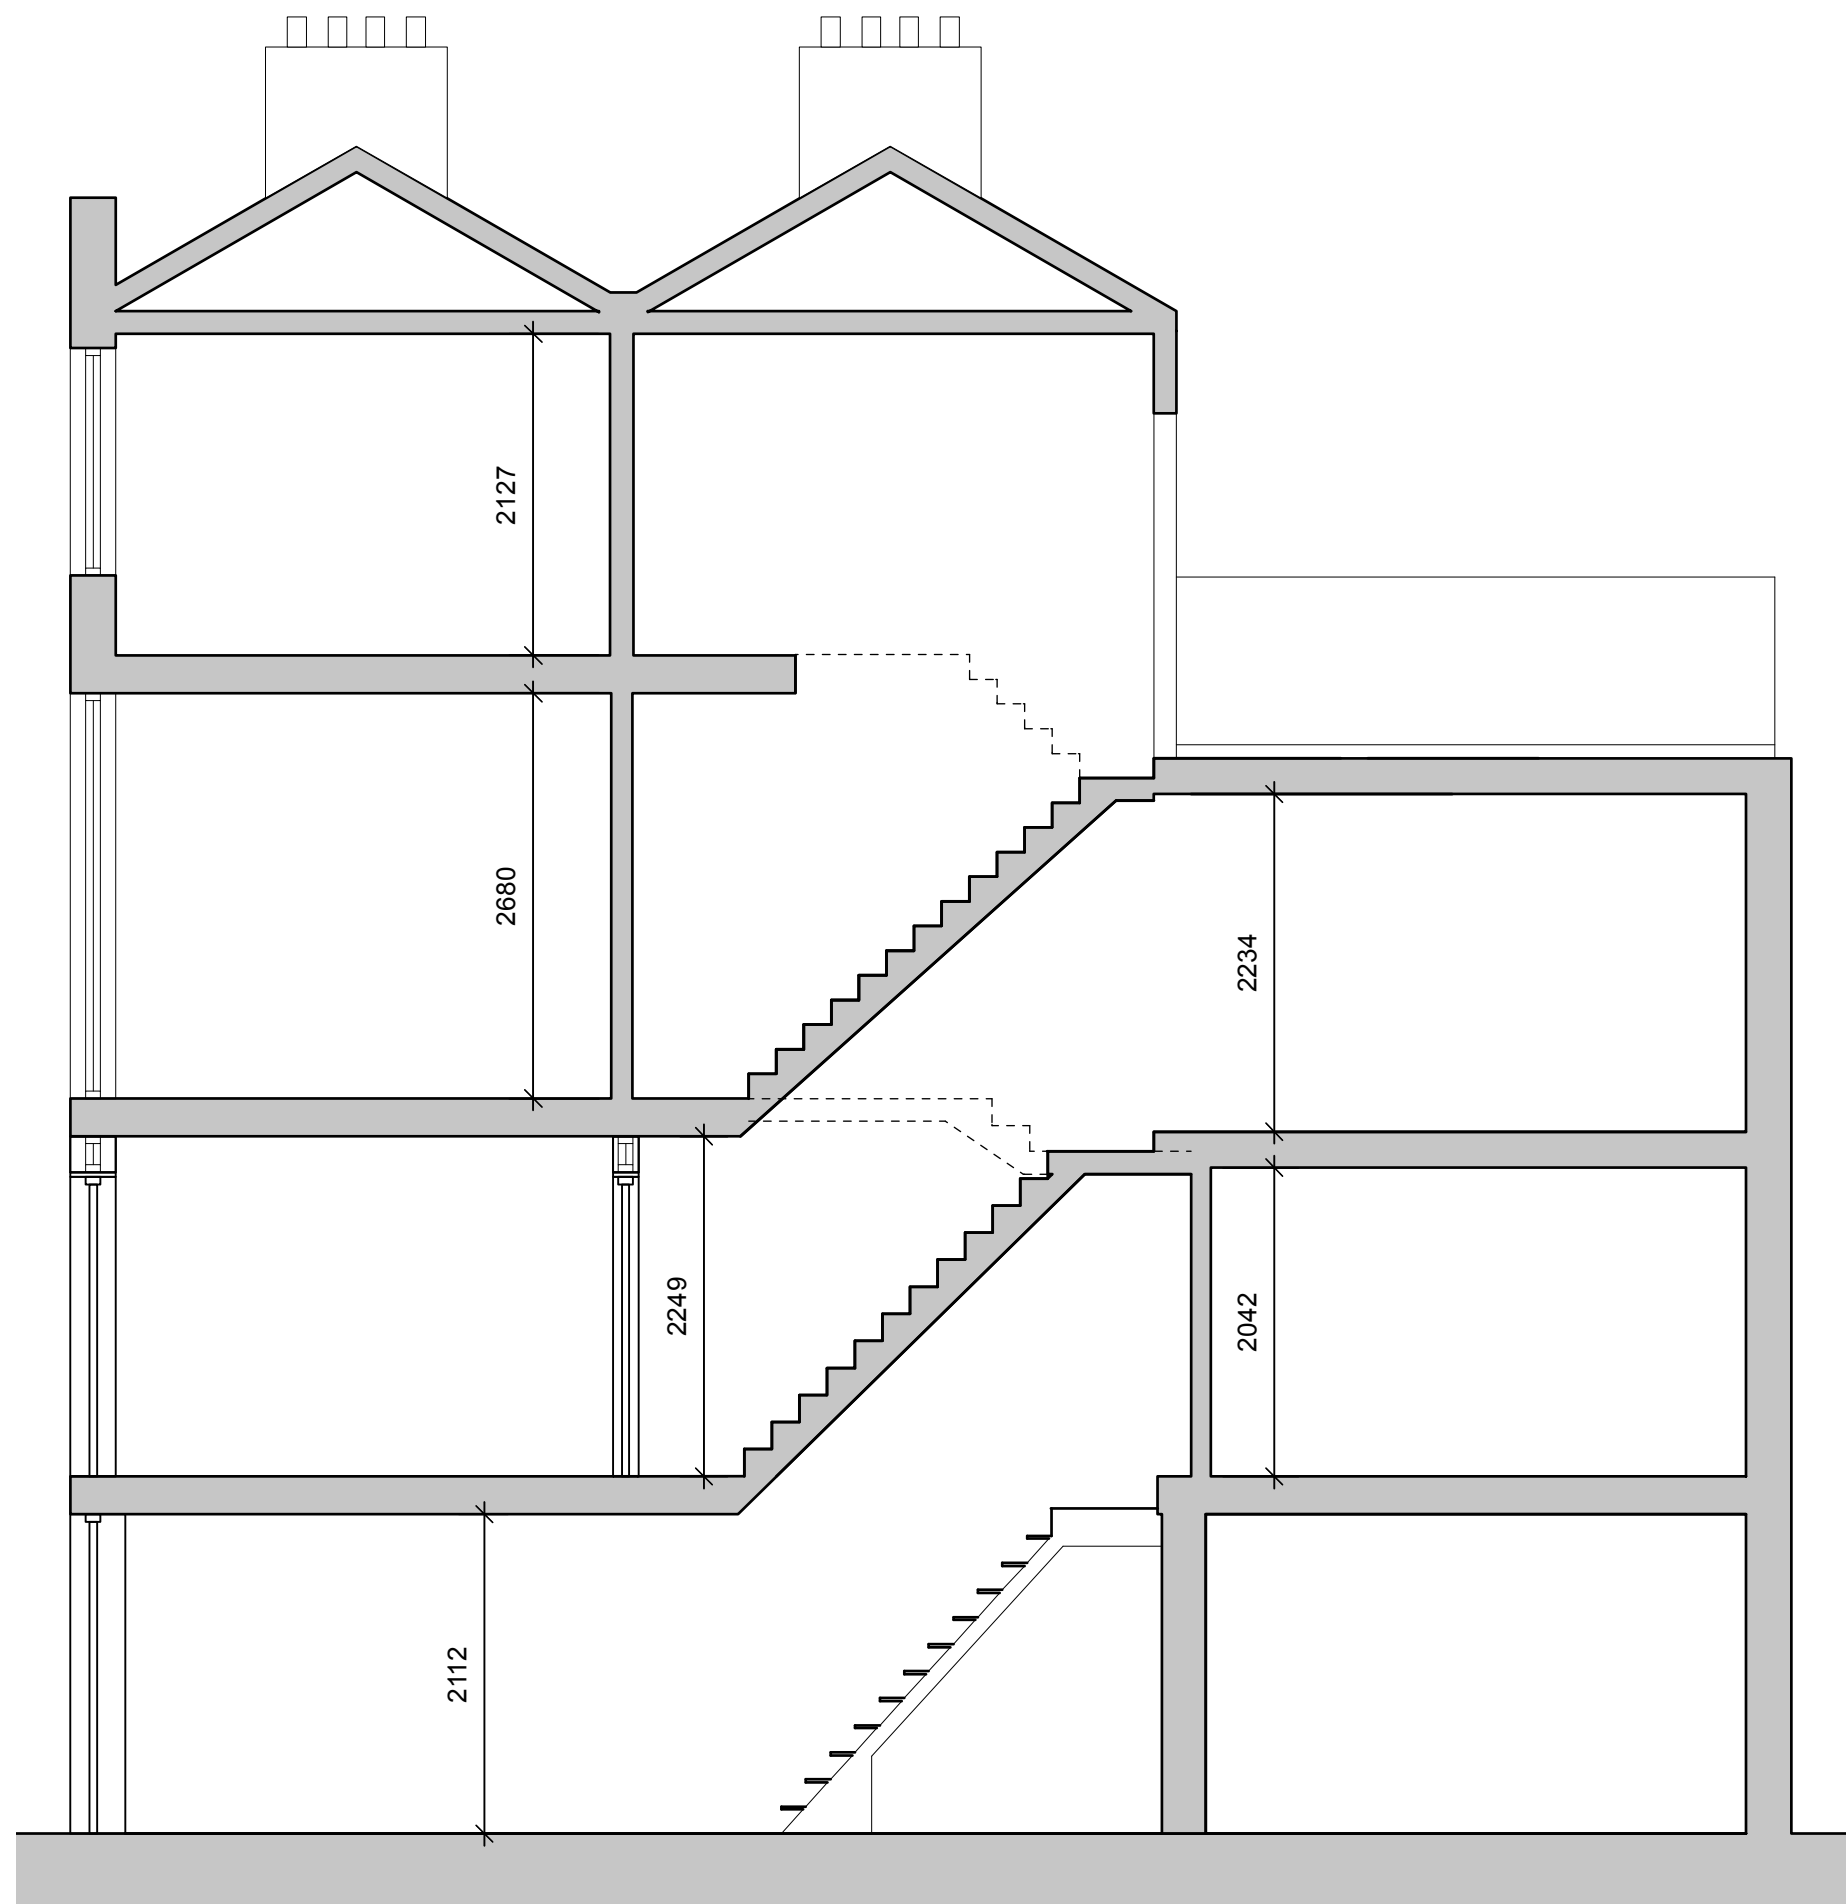

SECTION AA