
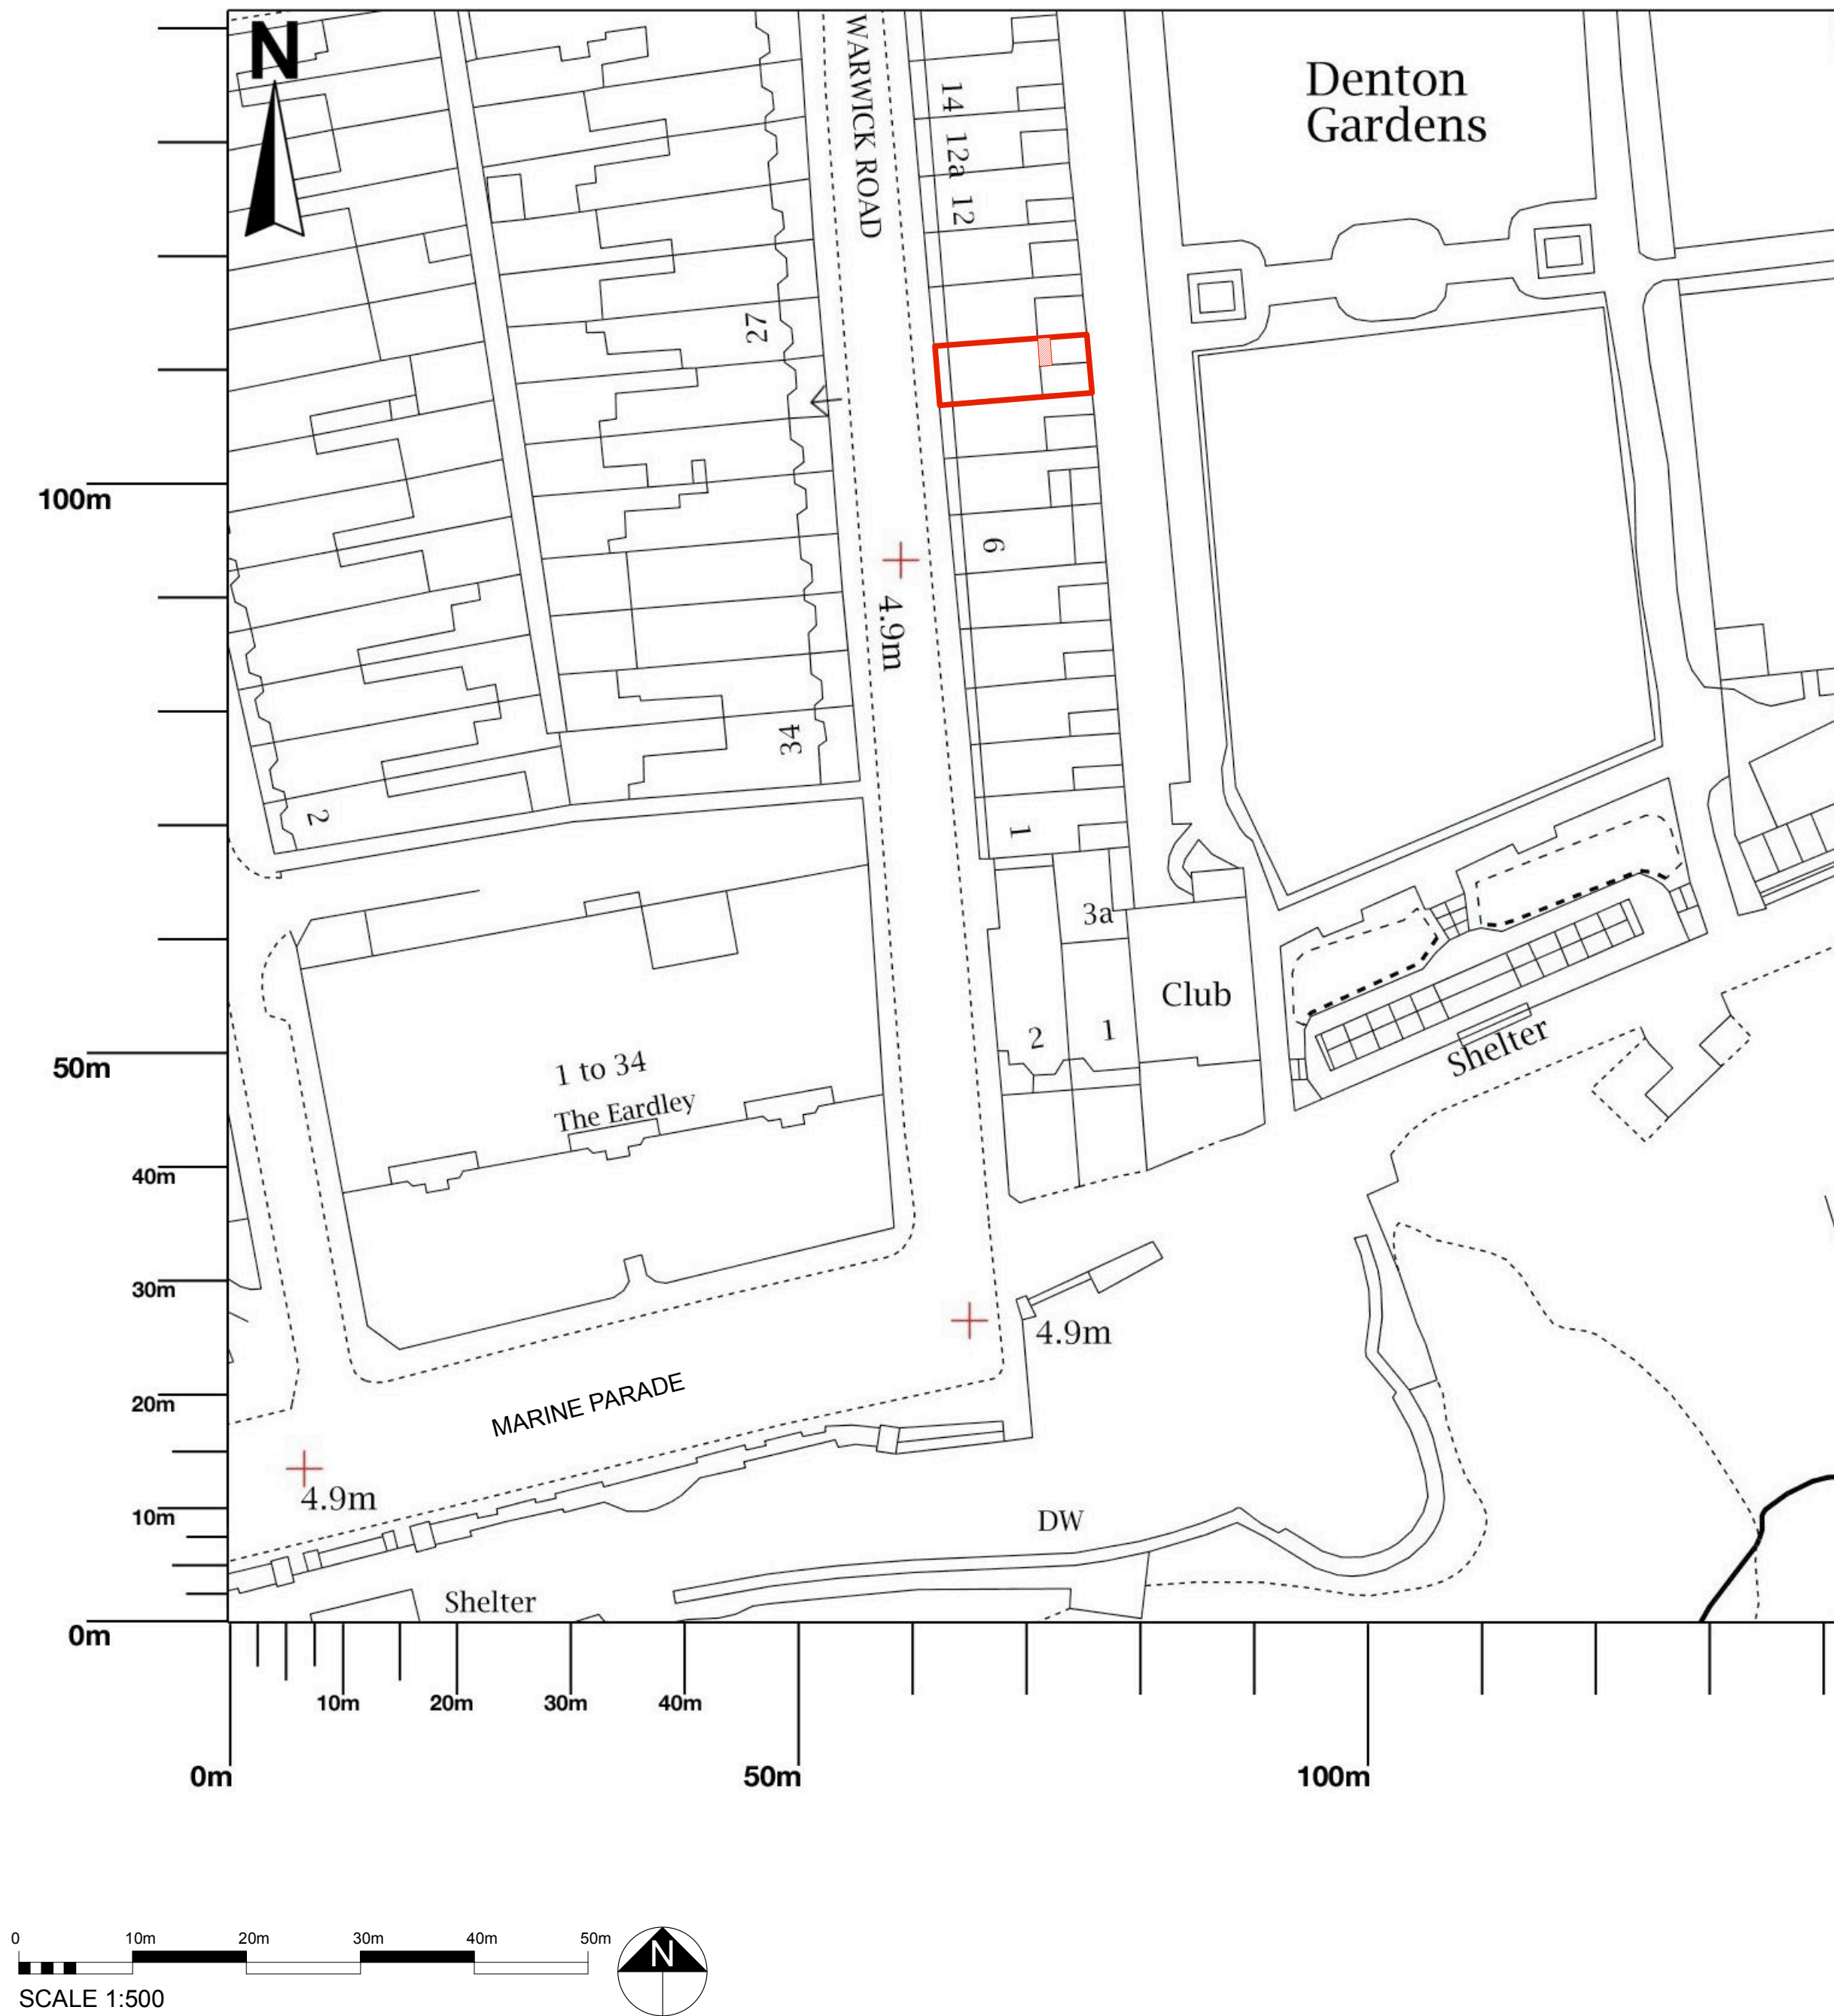


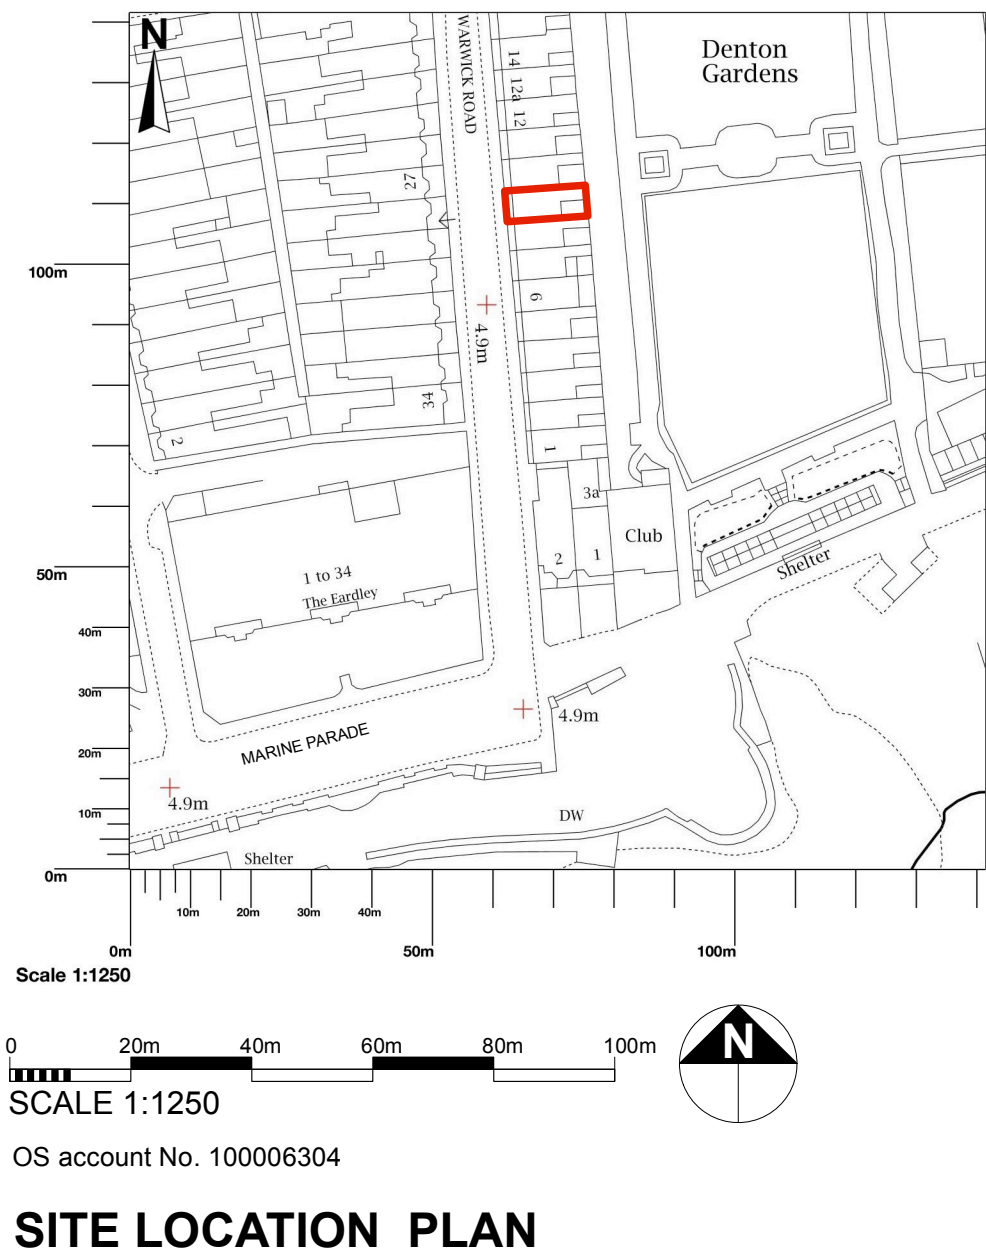

notes:			
amendments:			
 Studio 5 English Close Hove BN3 7ET T: 01273 736217 E: info@felceandguy.co.uk			
project:	Internal alterations to improve accommodation.		
location:	9 Warrick Road, Worthing		
client:	Mr S Jackson & Mrs S Johnson		
drawing:	Site Plan and Block PPlan		
scale:	1:500 & 1:1250	page:	A1
drawn by:	SM	checked by:	SM
date: Nov. 2025	drawing number: 2838 - 04	revision:	A
© Felce & Guy Partnership LLP			