



Notes:


1. THE COPYRIGHT OF THIS DRAWING IS VESTED IN ARCHEVOLVE AND IT MAY NOT BE REPRODUCED IN WHOLE OR PART OR USED FOR THE MANUFACTURE OF ANY ARTICLE WITHOUT THE EXPRESS PERMISSION OF THE COPYRIGHT HOLDERS.
2. WORK TO FIGURED DIMENSIONS ONLY.
3. THIS DRAWING IS TO BE READ IN CONJUNCTION WITH ALL RELEVANT ARCHITECT'S, SERVICE ENGINEER'S AND ARCHEVOLVE AND SPECIFICATIONS.

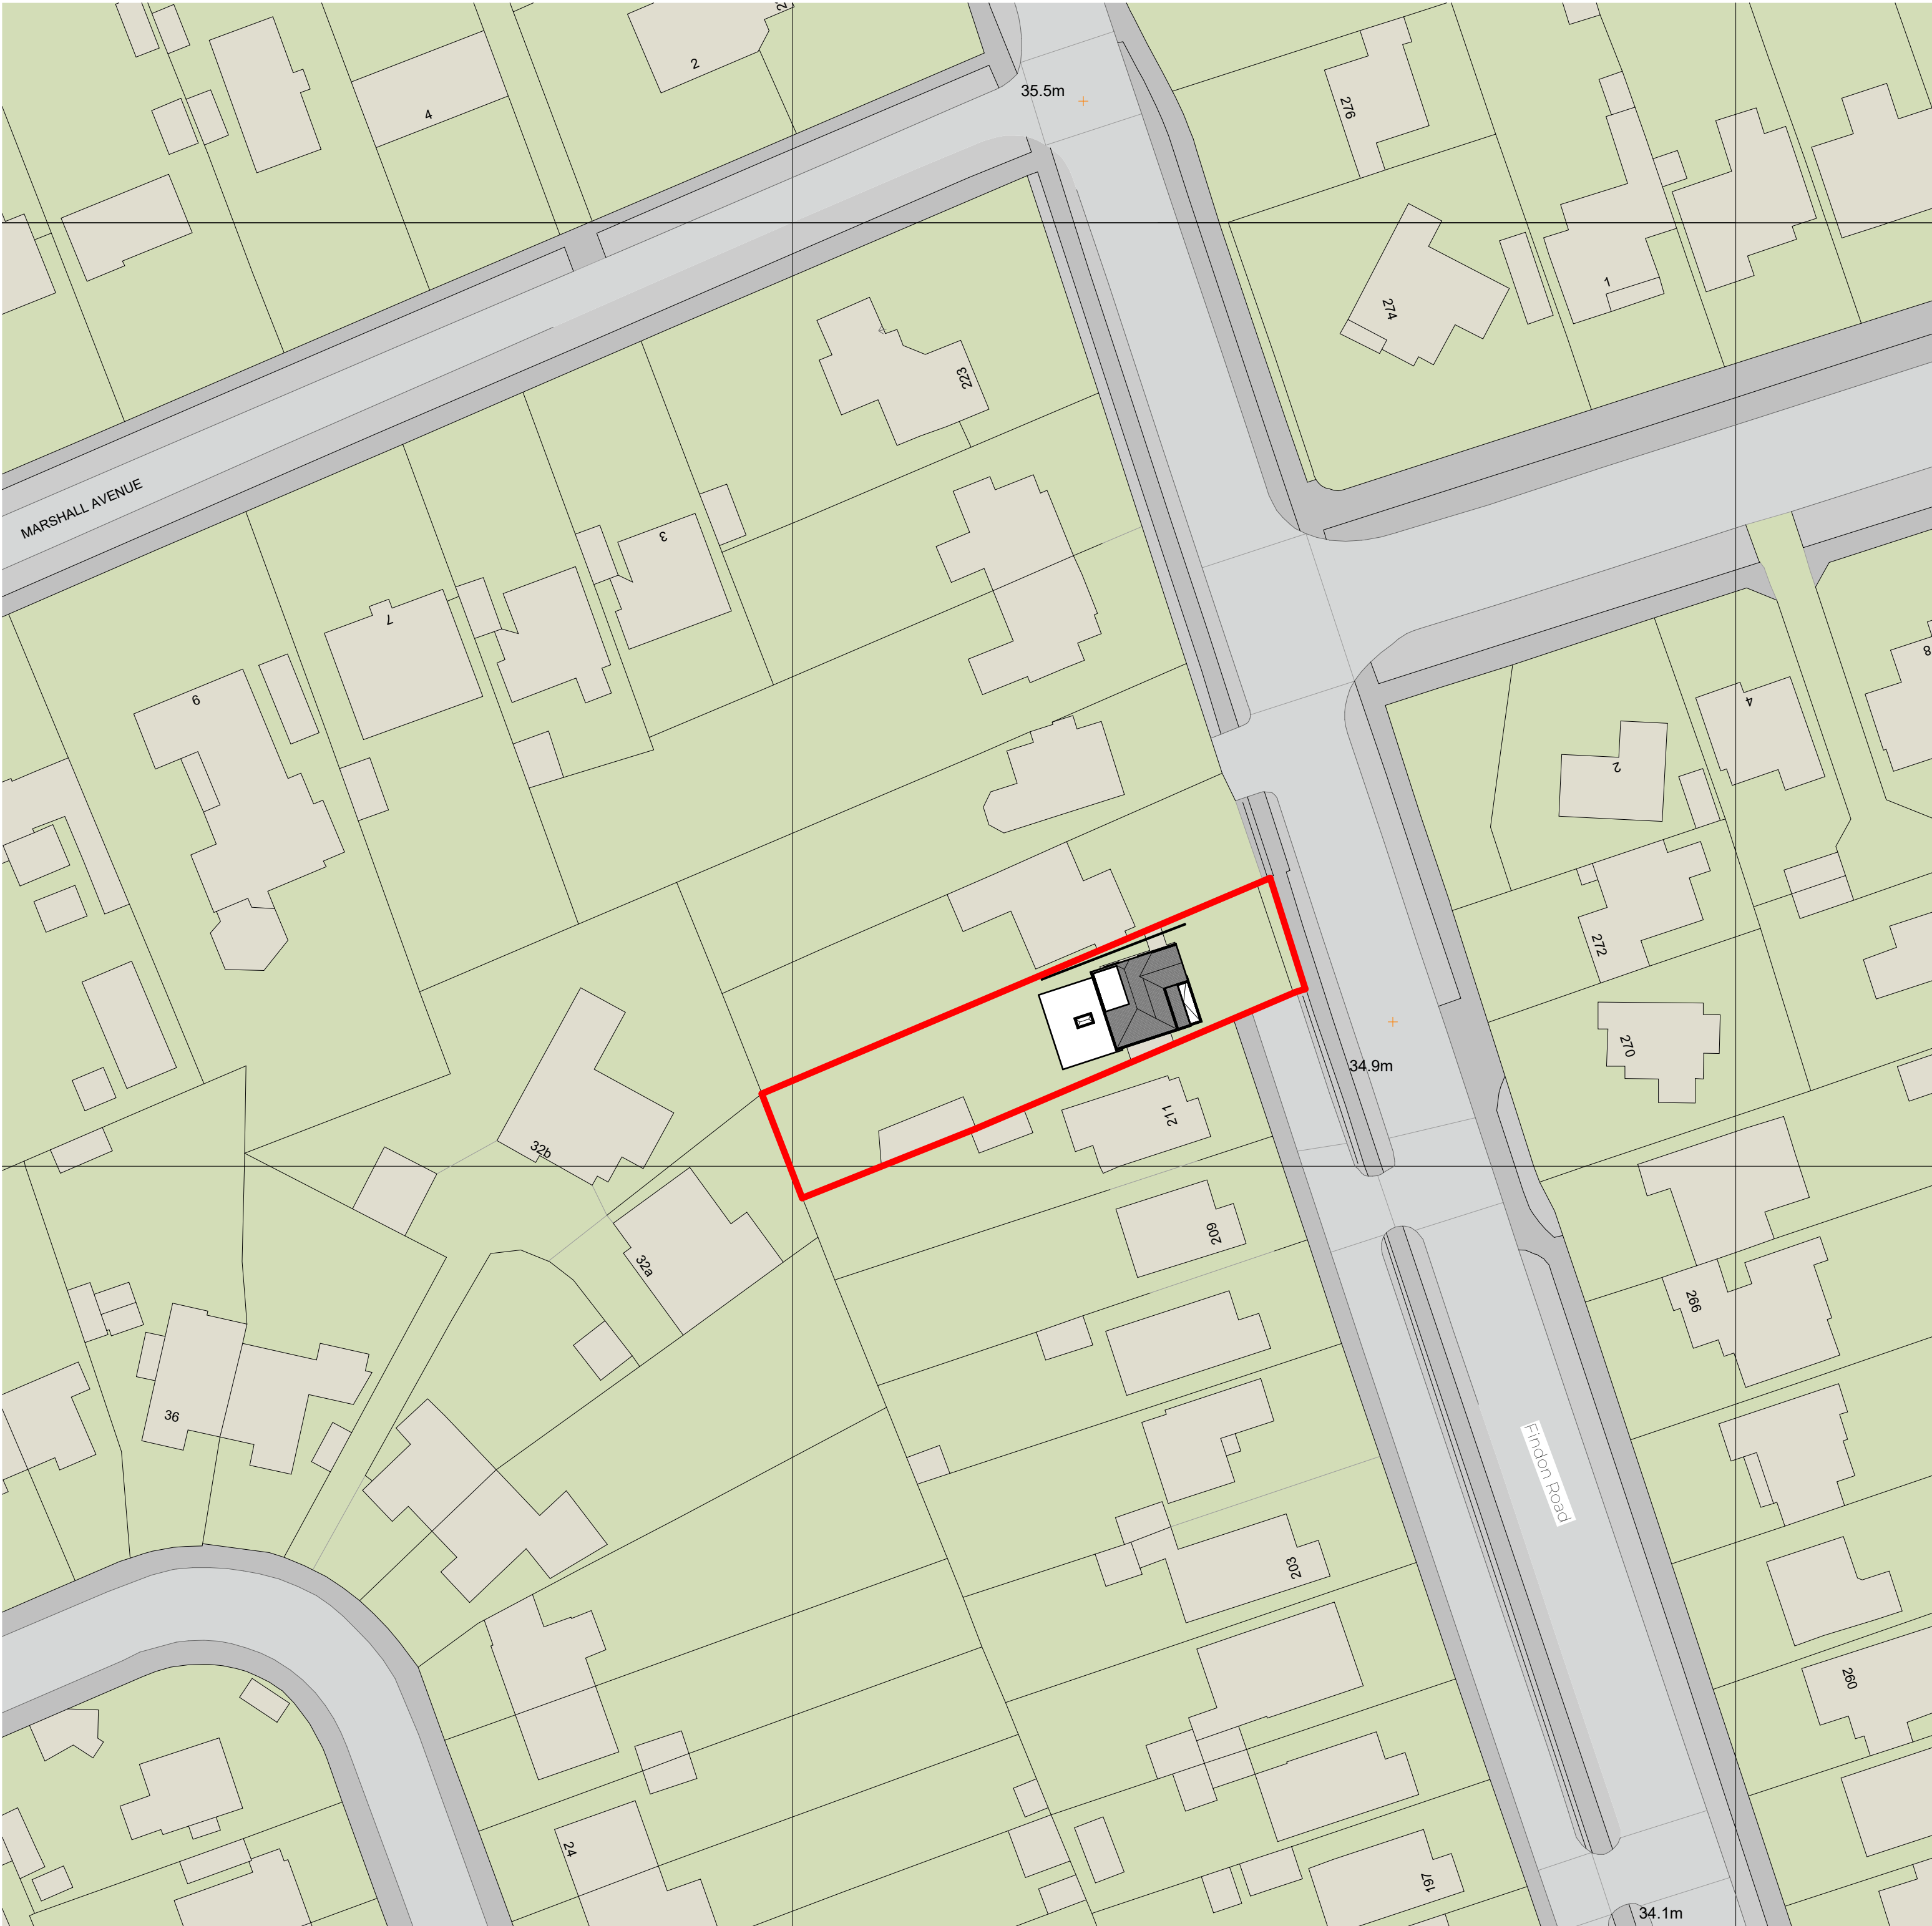


Proposed Site Plan
1 : 500

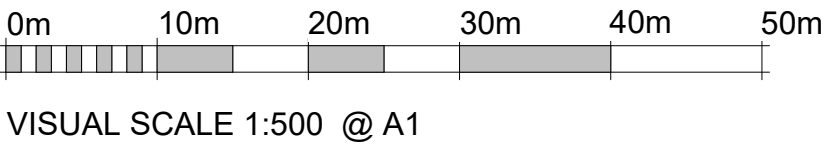

VISUAL SCALE 1:500 @ A1

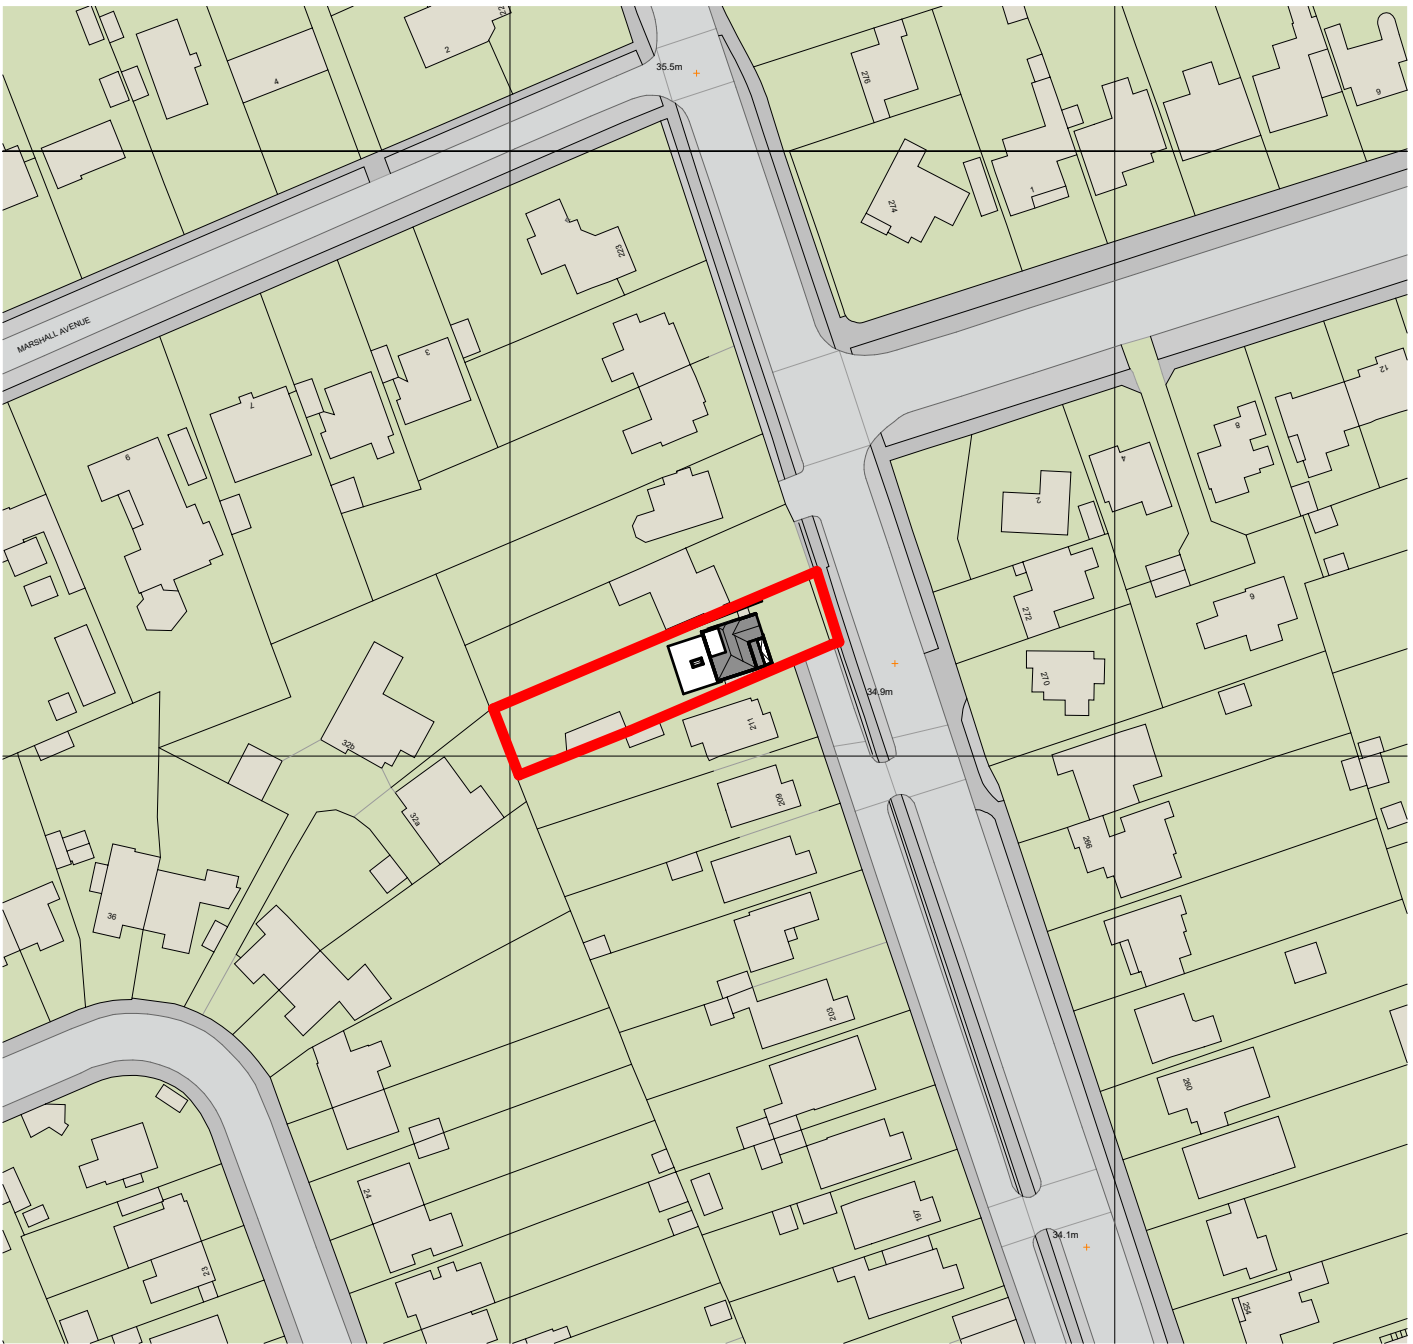

Proposed Location Plan
1 : 1250

 

VISUAL SCALE 1:1250 @ A1

Rev_A	Updated Plans with Comments from Planners		21/04/26
-------	---	--	----------

Revision Number	Revision Description	Issued by	Revision Date
-----------------	----------------------	-----------	---------------

DATE:	STATUS:	SHEET SIZE:
07/30/21	PLANNING ISSUE	A1

SCALE:	DRAWN:	CHECKED:
As indicated	AP	

CLIENT:	SITE ADDRESS:
Mr R Bennett 213 Findon Road Worthing BN14 0EP	

DRAWING:

TITLE:

PROJECT NO:

Single Storey Rear & Part Loft Extension

Proposed Location and Site Plan

213FindonRd

REVISION:

DRAWING NO:

Rev_A

APC/100/25/06



ARCHEVOLVE

✉ // design @archevolve.co.uk

WEB // www. archevolve.co.uk

☎ // 01798 879894

