



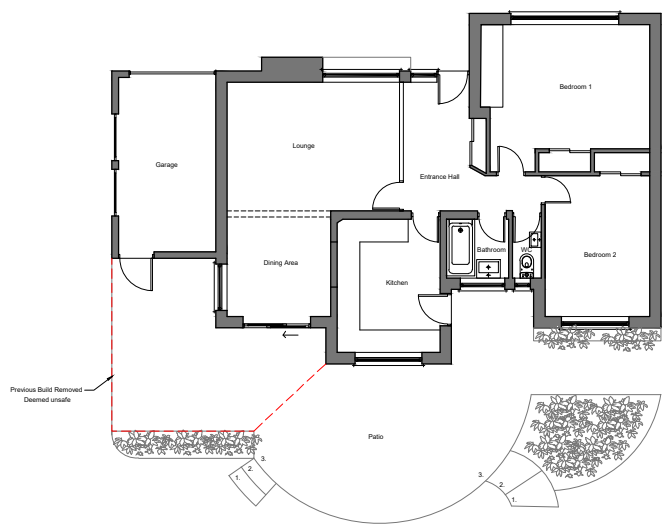

Existing

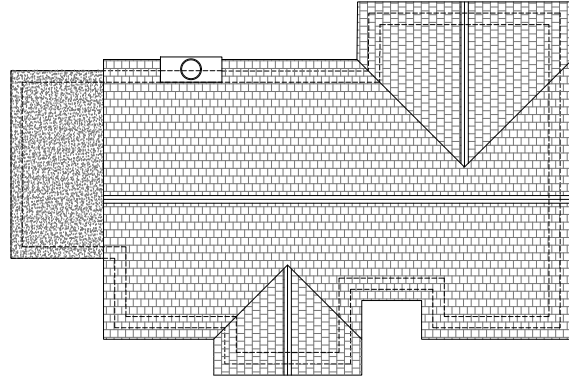

Ground Floor Plan



Roof Plan

0 2m 10m 20m
scale 1:200


Existing




North Elevation



South Elevation

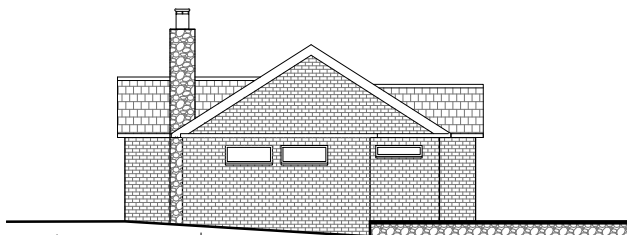


West Elevation

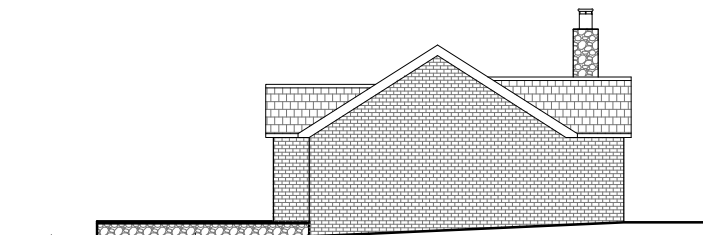

East Elevation

0 2m 10m 20m
scale 1:200

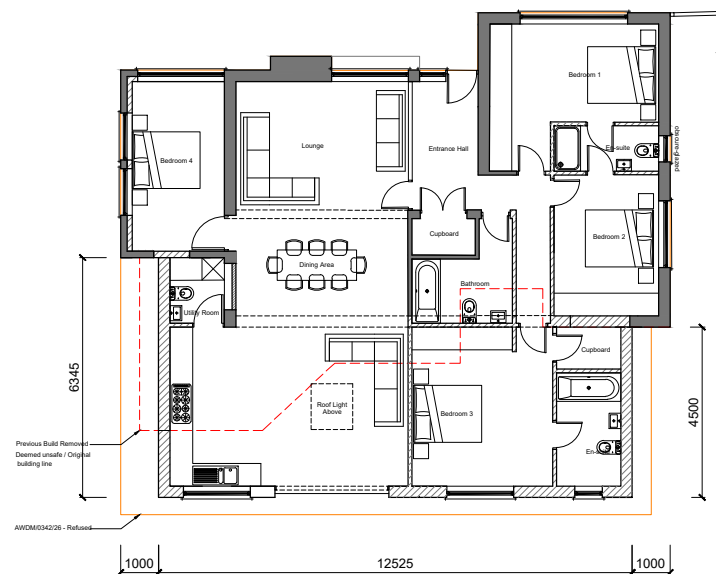

Proposed




Ground Floor Plan

0 2m 10m 20m
scale 1:200


Proposed




North Elevation

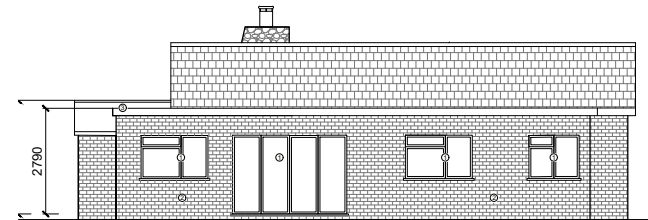

South Elevation

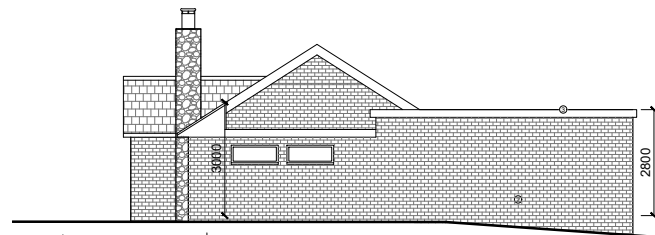

West Elevation

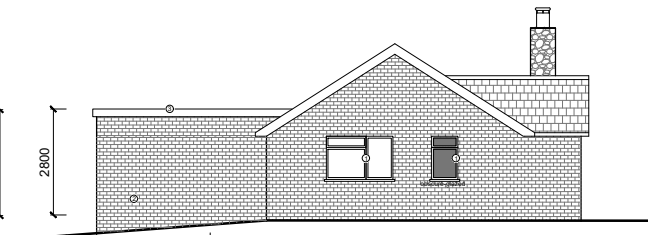

East Elevation

0 2m 10m 20m
scale 1:200

Finishes:

- 1.PVC Window/Door
- 2.Brick to match existing
- 3.Felt/GRP Roof
- 4.Roof Light



PROJECT 1479	DRAWING NO. P-300	SCALE 1:200 A3	29th	E
ADDRESS No.19 Hayling Gardens BN13 3AJ	DRAWING TITLE Existing & Proposed Plans & Elevations	DRAWN BY CRE8TIVE LINES - ROZ NOWAK	June 2026	

E: Cre8tivelines@outlook.com M:07500181917
22A Woodland Avenue, Worthing, BN13 3AF

THESE DRAWINGS ARE FOR PLANNING PERMISSION ONLY.
ALL MEASUREMENTS TO BE TAKEN ON SITE FOR BUILDING WORKS.