



PROPOSED DRAWINGS


01 | PROPOSED GROUND FLOOR PLAN
1:100

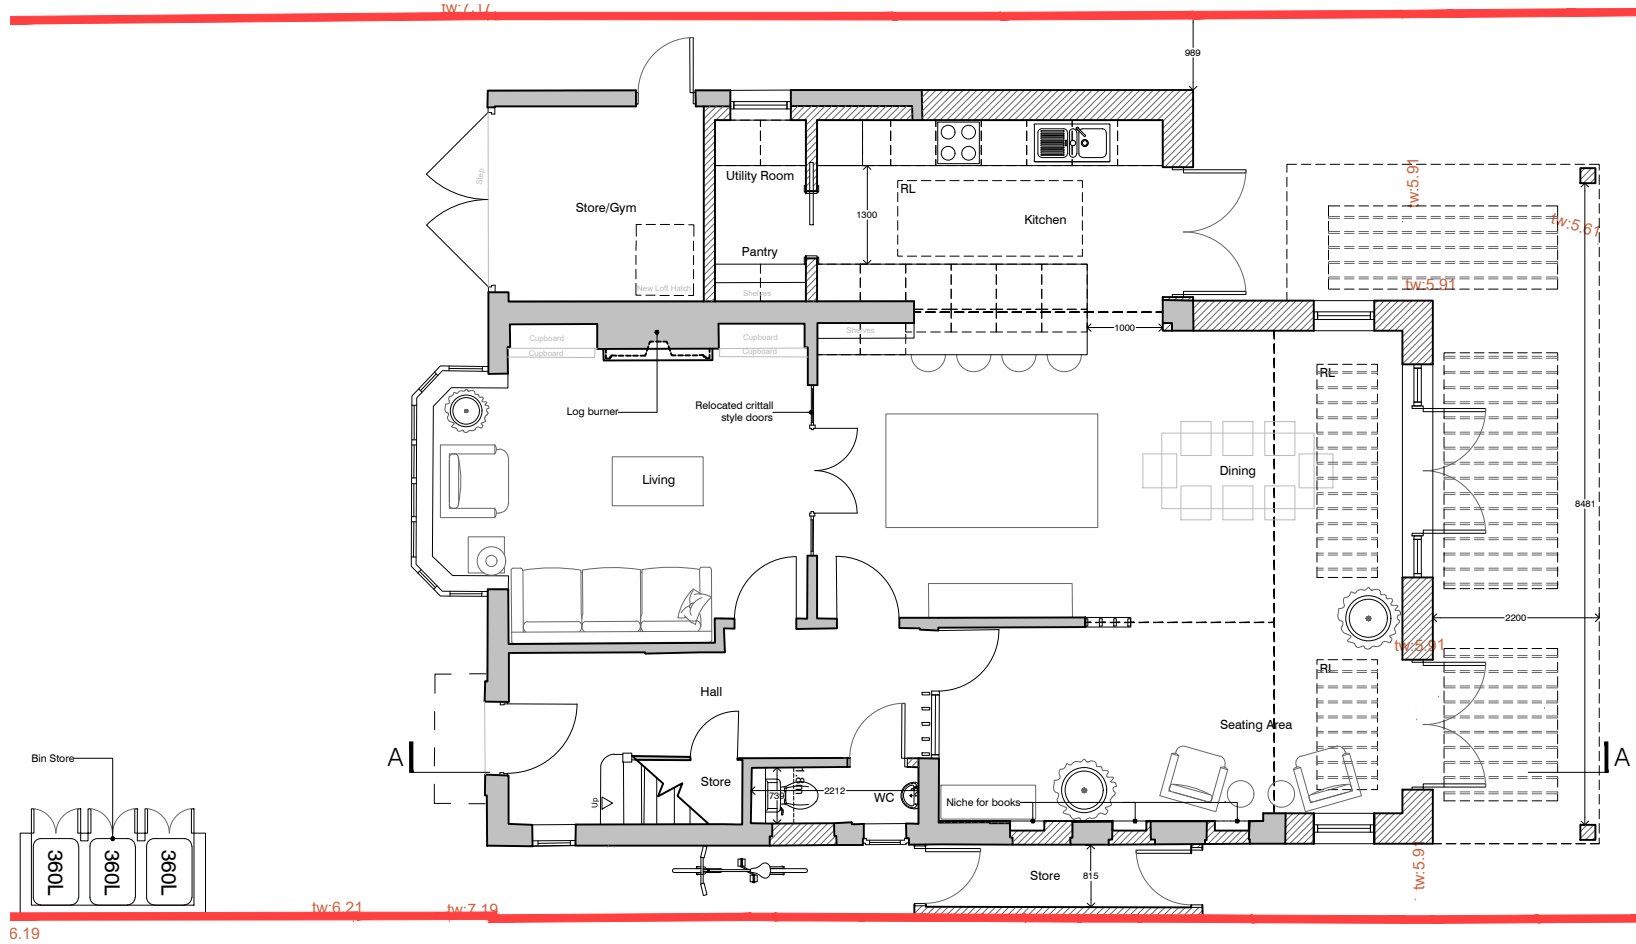

02 | PROPOSED FIRST FLOOR PLAN
1:100

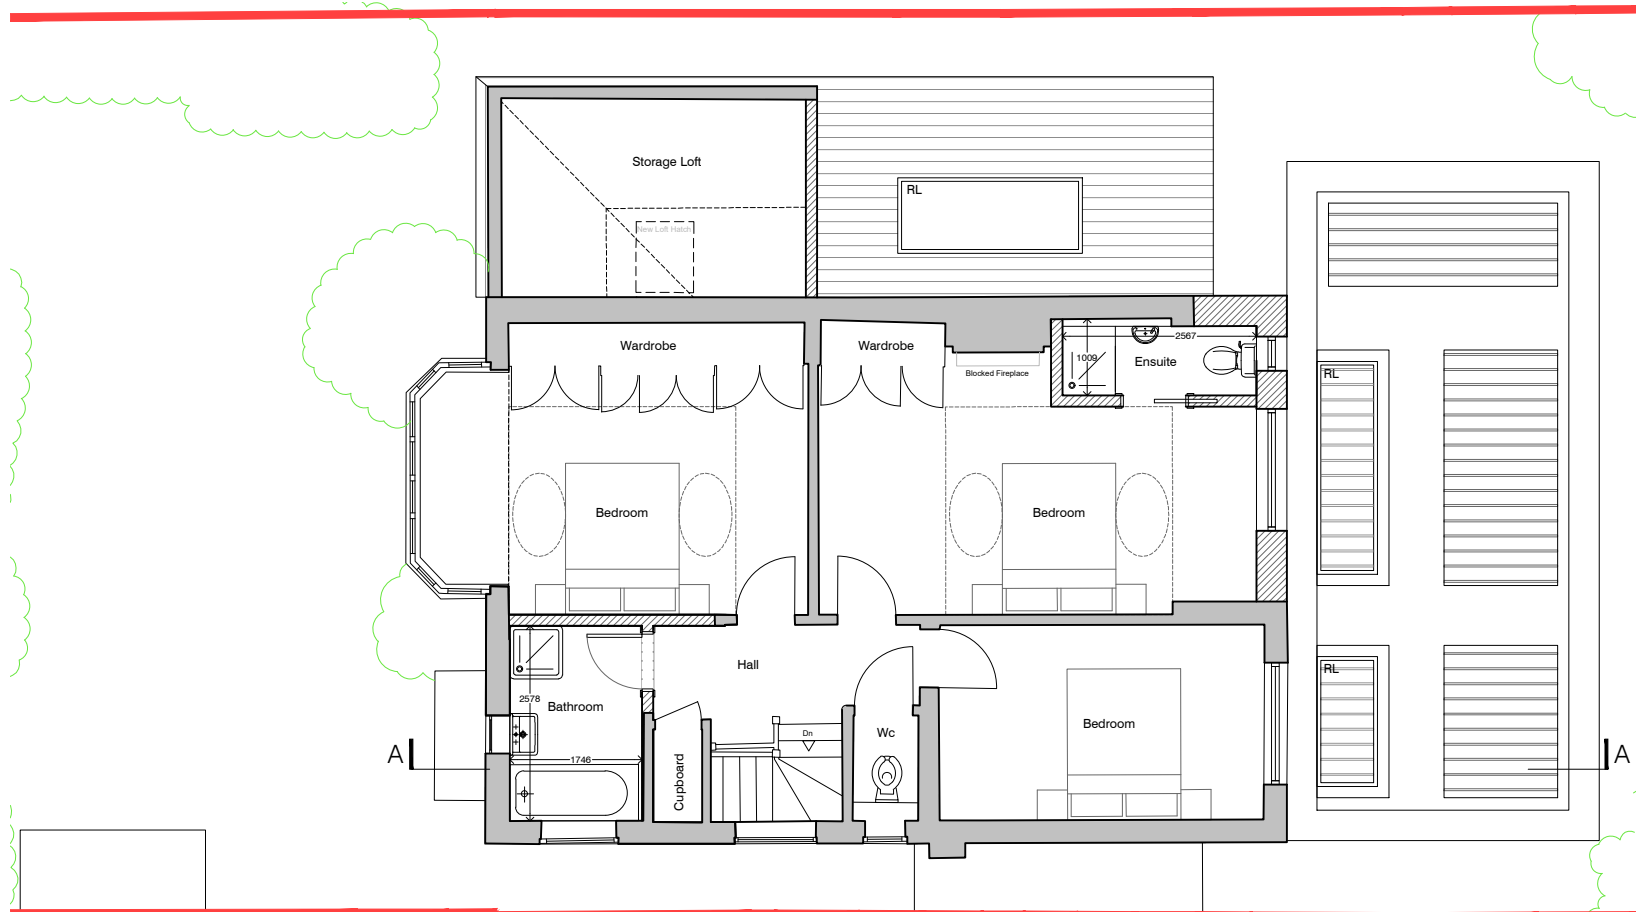

03 | PROPOSED ROOF PLAN
1:100

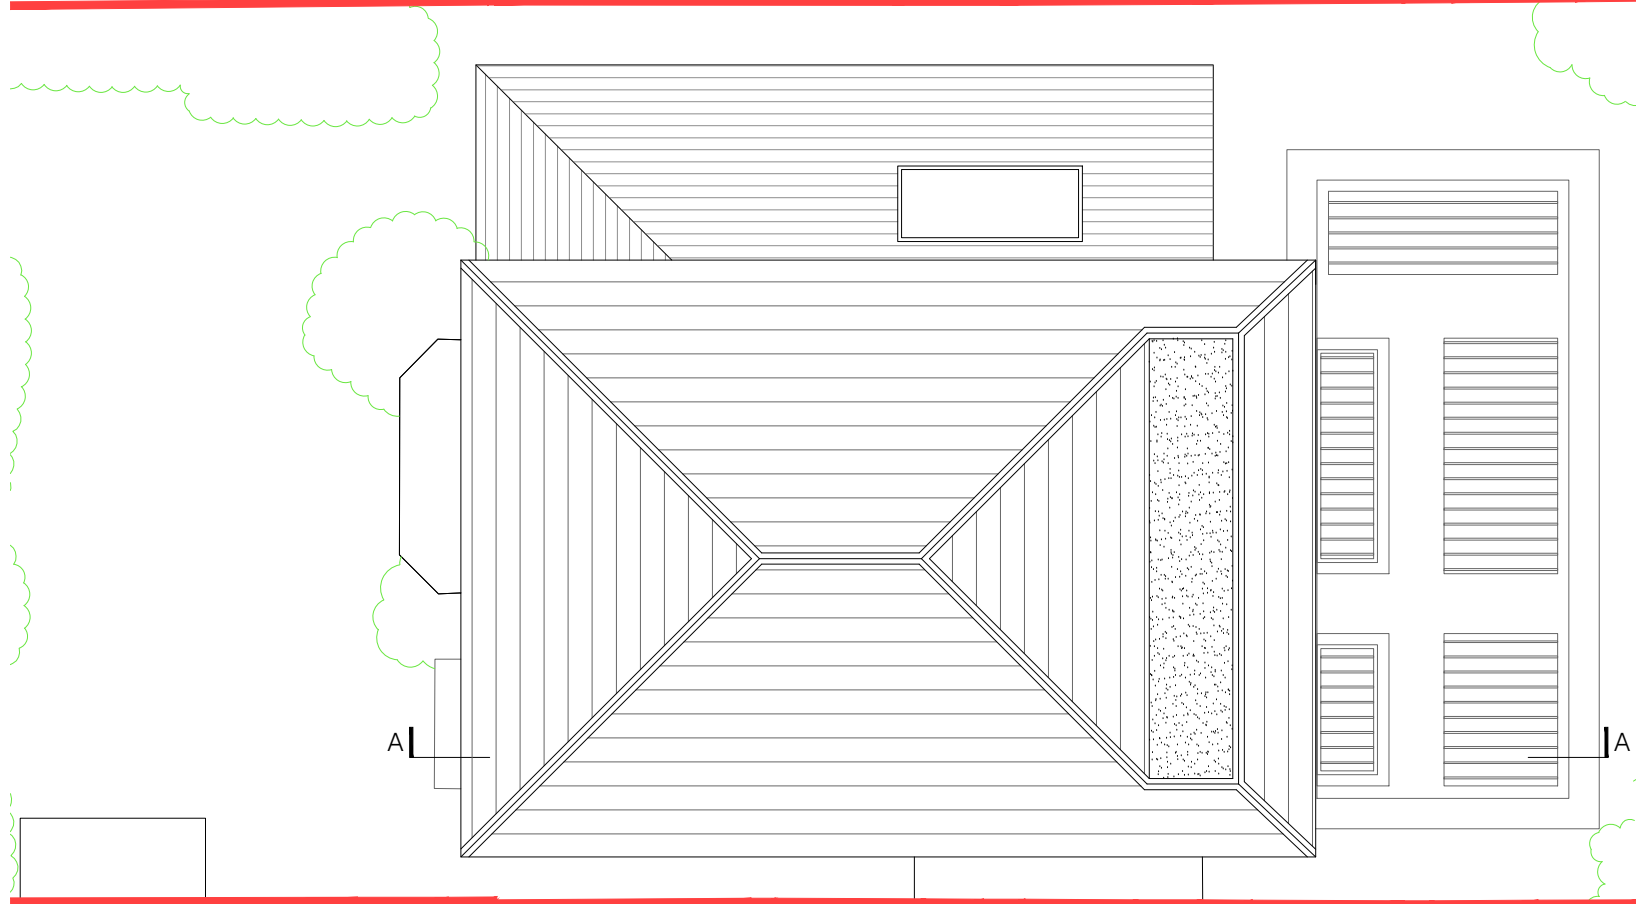


04 | PROPOSED FRONT ELEVATION (NORTH FACING)
1:100



05 | PROPOSED REAR ELEVATION (SOUTH FACING)
1:100




06 | PROPOSED SIDE ELEVATION (EAST FACING)
1:100

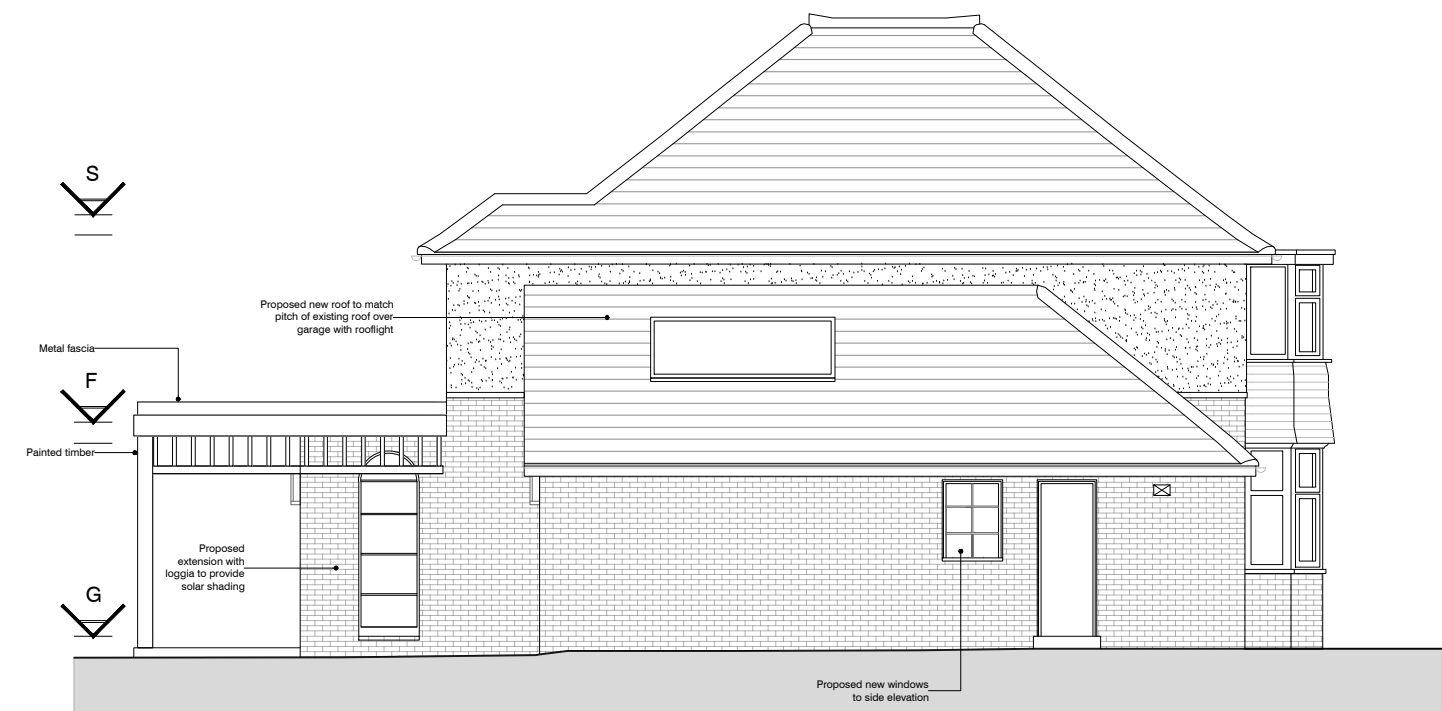

07 | PROPOSED SIDE ELEVATION (WEST FACING)
1:100




08 | PROPOSED SECTION AA
1:100

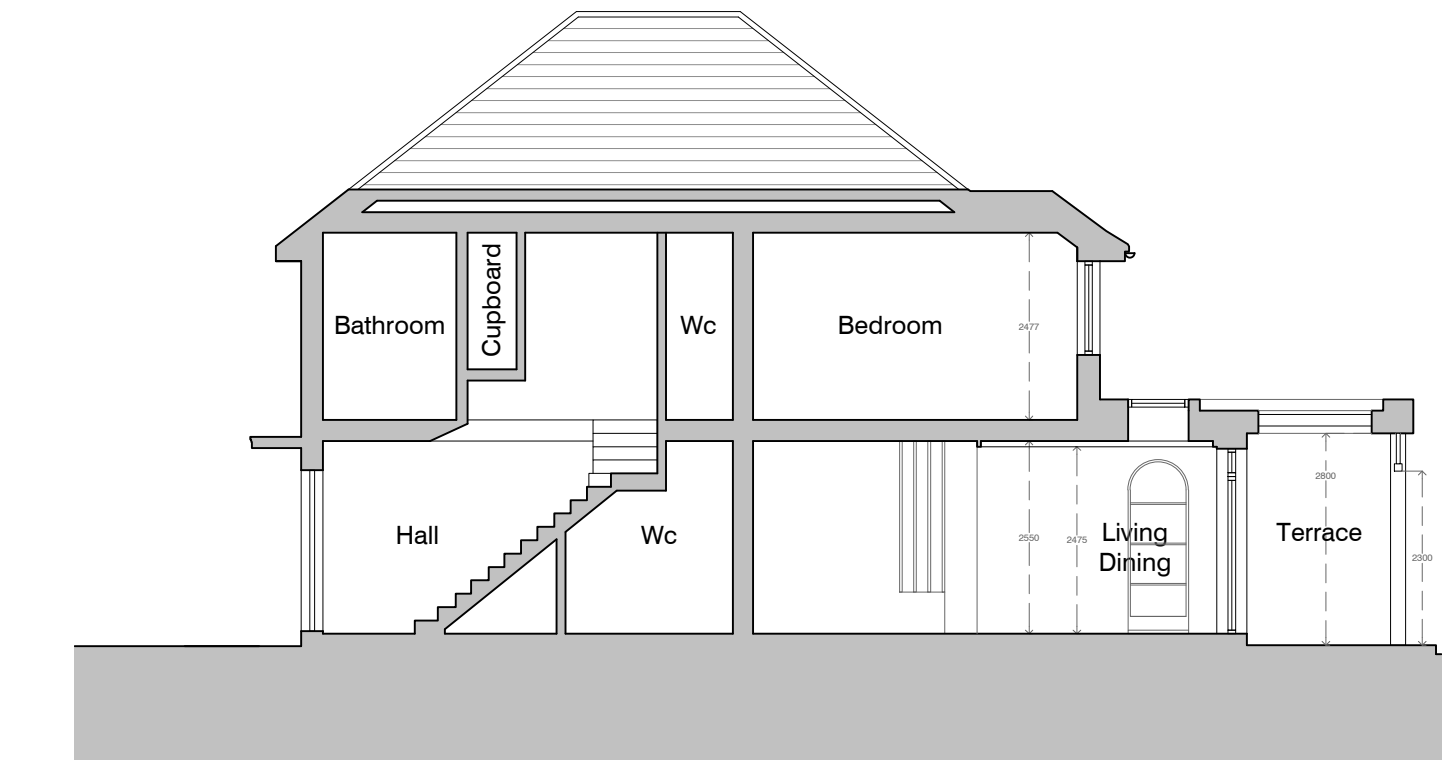

Important note:
The proposed ground and first floor rear extensions are to be read in conjunction with drawing P-002, which show the consented roof hip to gable extension. Drawing P-002 is not intended to be a planning drawing for approval, it shows the intended scheme in conjunction with the approved roof changes under application ref: **AWDM/1288/25**

THE CONTRACTOR MUST VERIFY ALL DIMENSIONS ON SITE BEFORE MAKING SHOP DRAWINGS OR COMMENCING WORK OF ANY KIND. NO DIMENSIONS TO BE SCALED FROM THE DRAWING.

1. THE BOUNDARIES SHOWN ARE BASED ON INFORMATION BY OTHERS. ALL BOUNDARIES TO BE VERIFIED ON SITE PRIOR TO COMMENCING CONSTRUCTION.
2. TOPOGRAPHICAL LEVELS TO BE CONFIRMED.
3. DESIGN & QUOTED AREAS ARE SUBJECT TO DESIGN DEVELOPMENT & STATUTORY CONSENTS.
4. ALL SURVEY INFORMATION SHOWN IS SUBJECT TO FURTHER SITE INVESTIGATION DURING DEMOLITION.

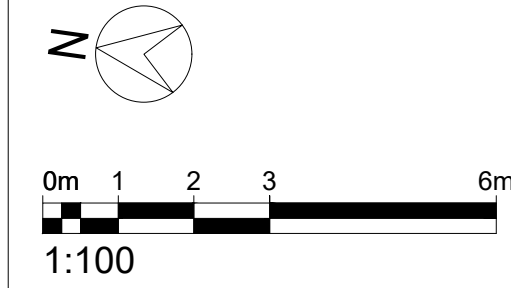

C	18.02.26	Planner comments	MC
B	06.02.26	Planner comments	MC
A	18.12.25	Elevation orientations added.	MC
REV	DATE	REVISIONS	CHK

mohsin cooper
ARCHITECTS
MOHSIN COOPER LIMITED, 7 HIVE MANOR PARADE,
HIVE STREET, HIVE, EAST SUSSEX, BN1 2ZF
www.mohsincooper.com
© COPYRIGHT EXISTENCE ON THE DESIGN
AND INFORMATION SHOWN ON THIS DRAWING

PROJECT :
19 Hailsham Road, Worthing, BN11 5PA
CLIENT :
Emma & Elton
DRAWING TITLE :
PROPOSED PLANS, ELEVATIONS & SECTION AA

SCALE :	DRAWN :	MC	DATE :	DEC 25
1:100 @ A1	CHECKED :	MC	DATE :	DEC 25

NUMBER:	REVISION:
0586-P-001	C

STATUS:	PLANNING APPLICATION
S2	