


THE CONTENTS OF THIS PLAN INCLUDING
THE PRINTED NOTES ARE COPYRIGHT AND
REPRODUCTION IN WHOLE OR PART IS NOT
PERMITTED WITHOUT PRIOR CONSENT OF
MERVE TAY ARCHITECTURE IN WRITING.

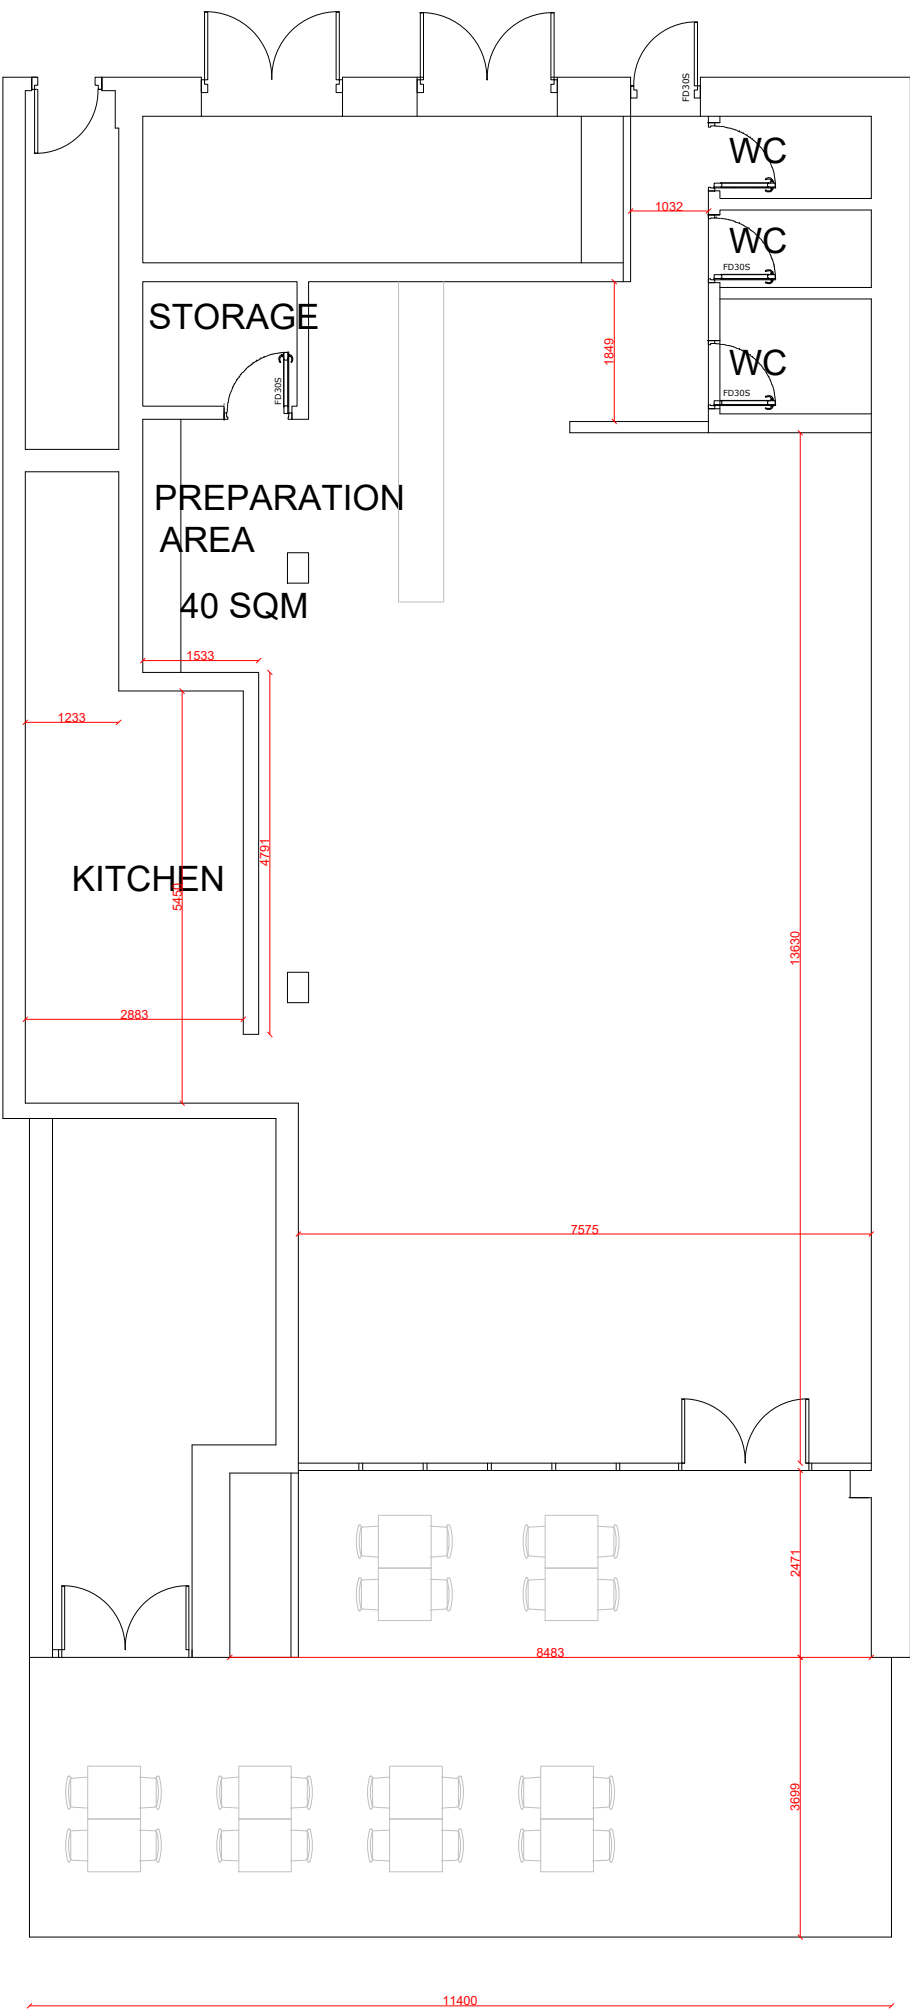

GROUND FLOOR PLAN
SCALE: 1/100 @A3

Merve Tay Architecture&Design +447515 884719 info@mervetay.com	
Address	14-16 Portland Rd Worthing BN11 1QN
Project	INTERIOR ALTERATIONS
Drawing Title	Ground Floor Plan
Project Number	Date
Drawn by Merve Tay	
Scale 1:100@A3	Revision
Drawing No	