


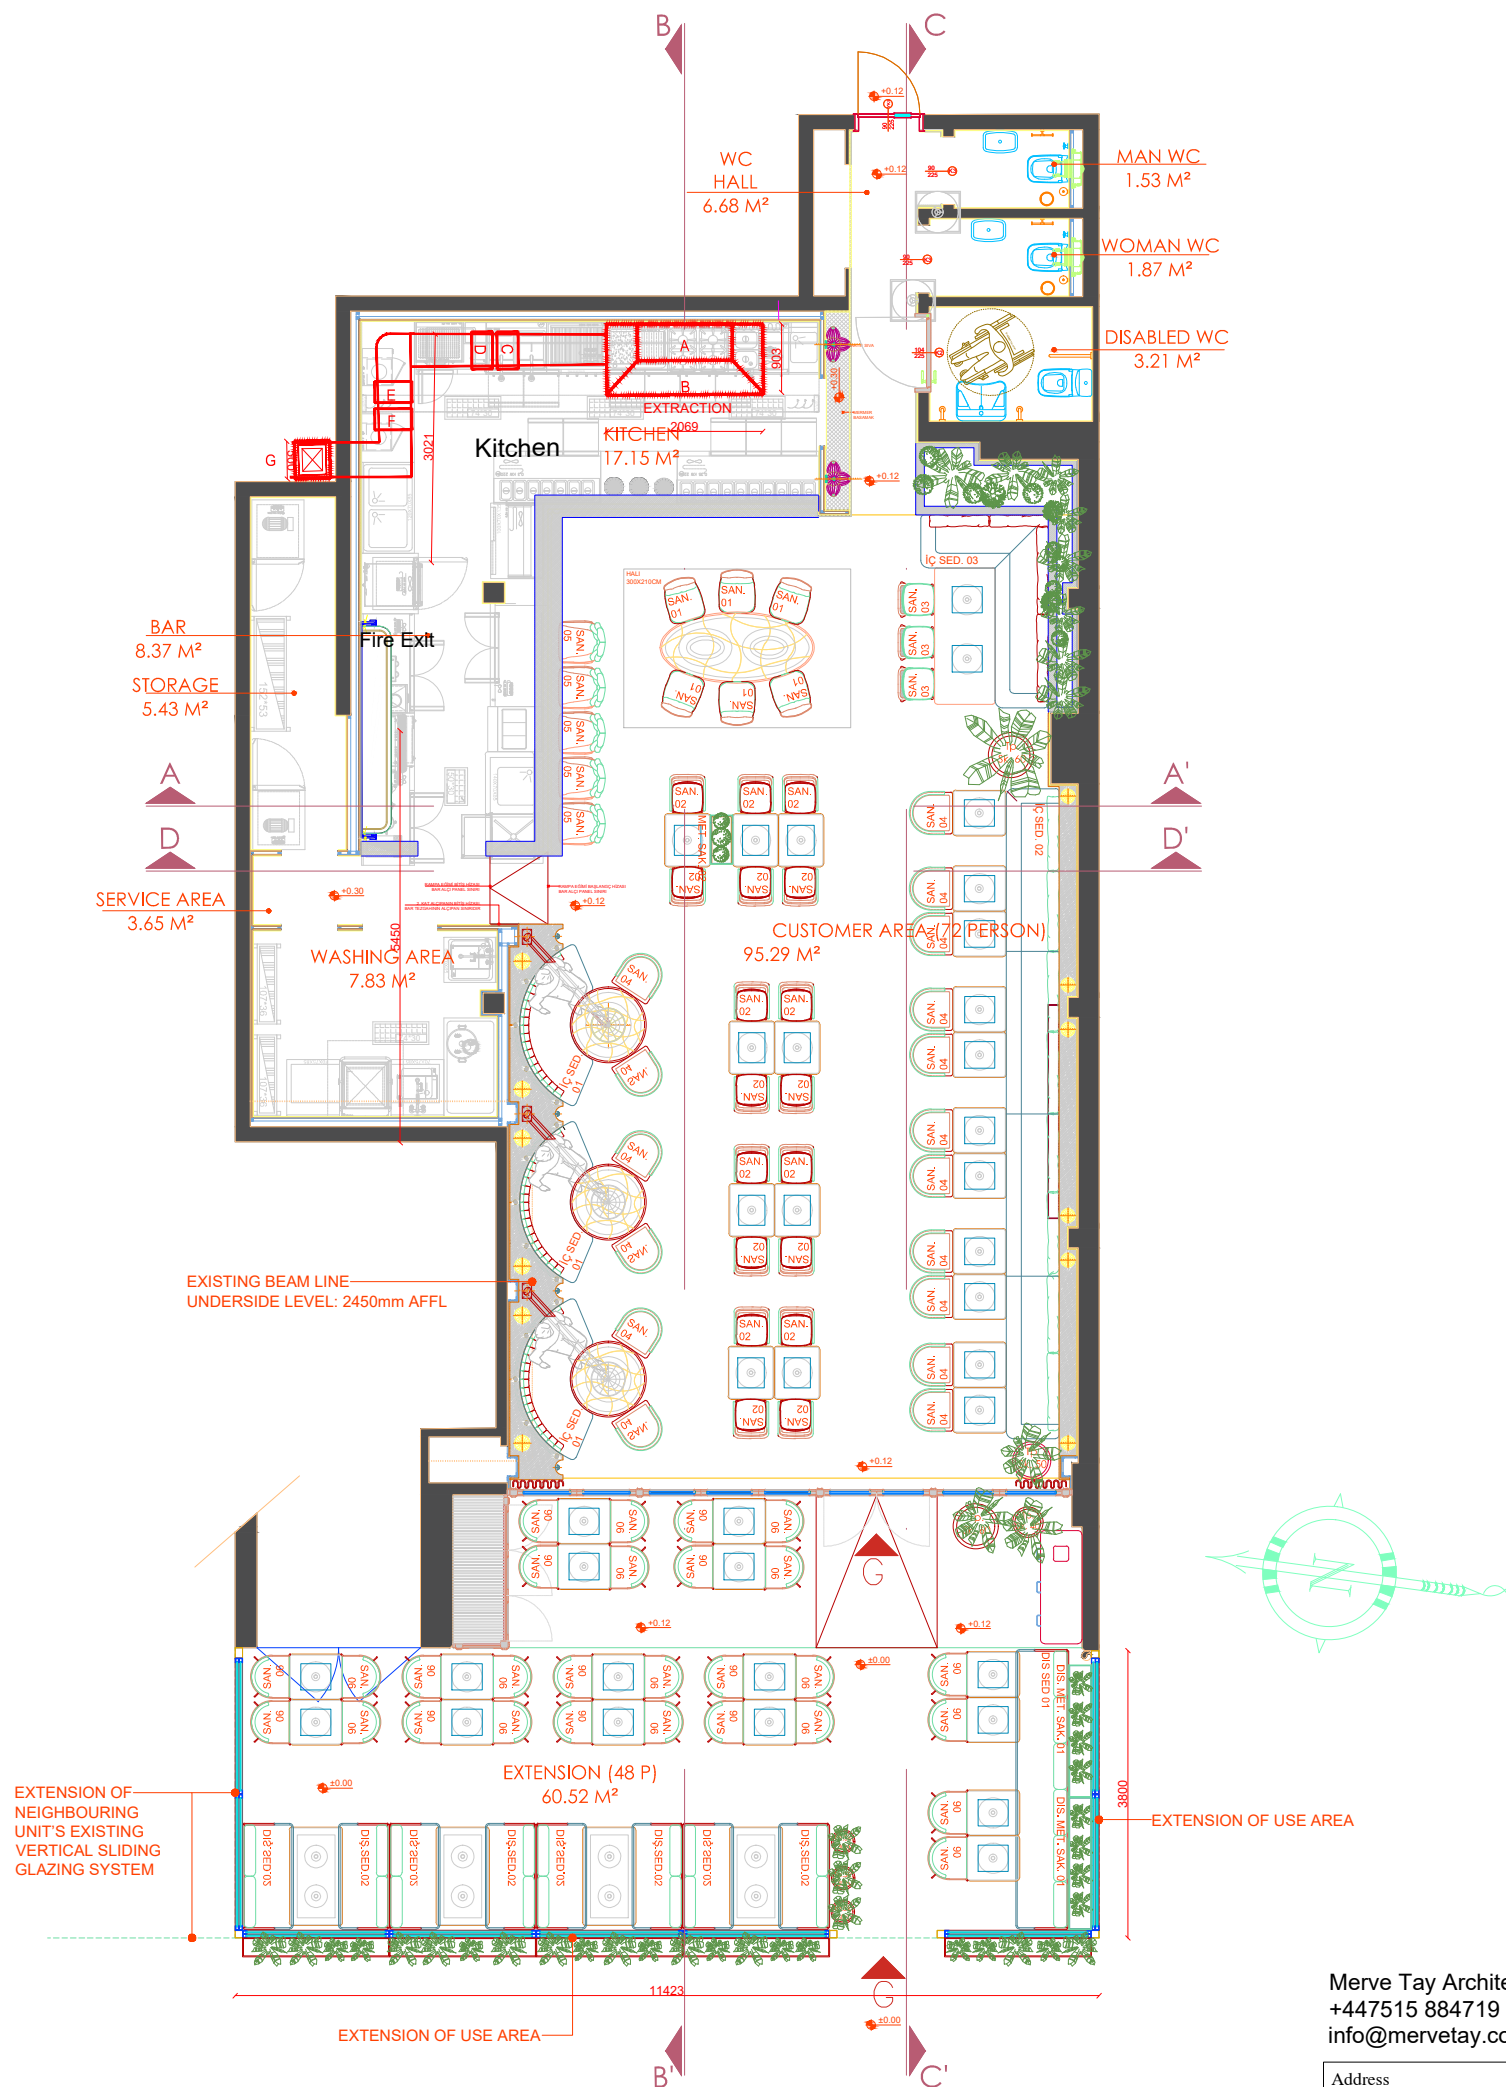

PROPOSED GROUND FLOOR PLAN
SCALE: 1/100 @A3

- KEY TO FIGURE
- A. COOKING AREA
 - B. COOKER HOOD/CANOPY
 - C. GREASE FILTERS
 - D. COARSE PRE-FILTER
 - E. FINE PRE-FILTER
 - F. ACTIVATED CARBON FILTERS
 - G. FAN/MOTOR UNIT

Merve Tay Architecture&Design
+447515 884719
info@mervetay.com

Address	
14-16 Portland Rd Worthing BN11 1QN	
Project	INTERIOR ALTERATIONS
Drawing Title	Proposed Ground Floor Plan
Project Number	Date
Drawn by	Merve Tay
Scale	Revision
1:100@A3	
Drawing No	P02