




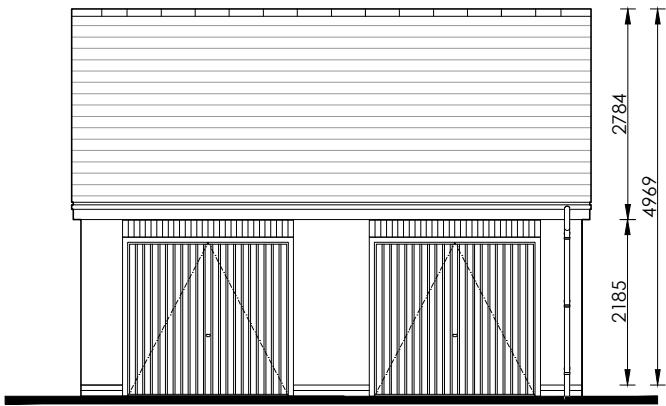


Front Elevation
Side Gable

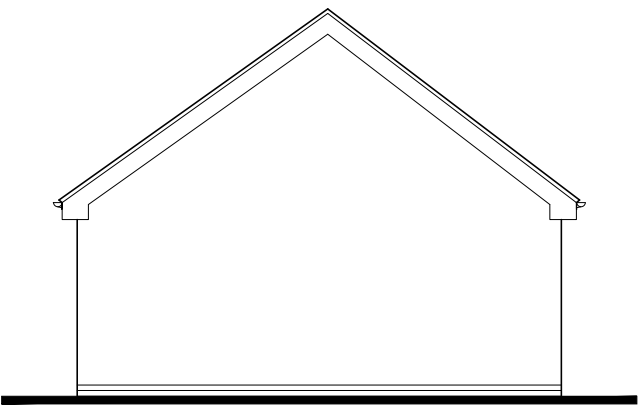


Side Elevation
Side Gable

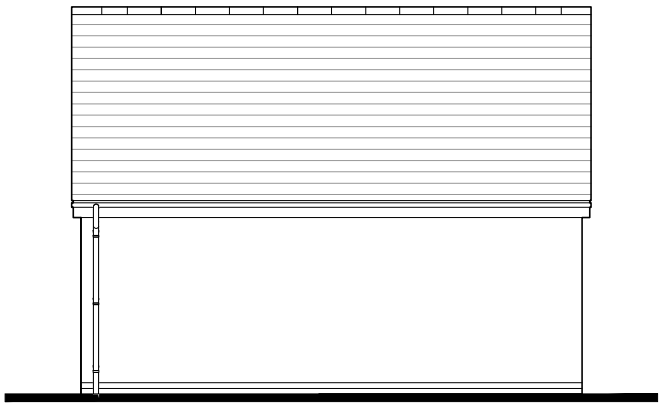


Rear Elevation
Side Gable

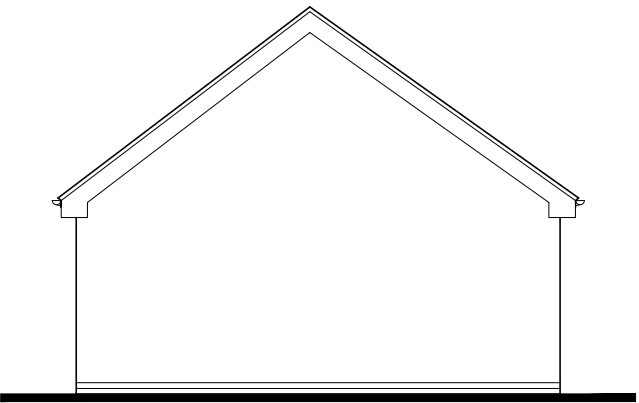

Side Elevation
Side Gable

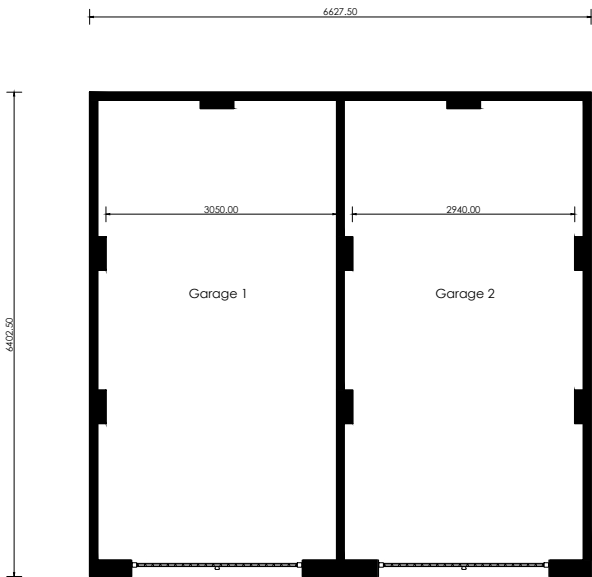

Proposed Plan

 

		Project Title Twin Garage Plans, Elevations & Section		
Drawing Title Proposed Plans & Elevations	Date 28.04.2022	Scale 1:00 @ A3	Drawn GdD	
Drawing Status Construction	Dwg. Ref. Ga2.2_MA_R25	901	Rev. -	