

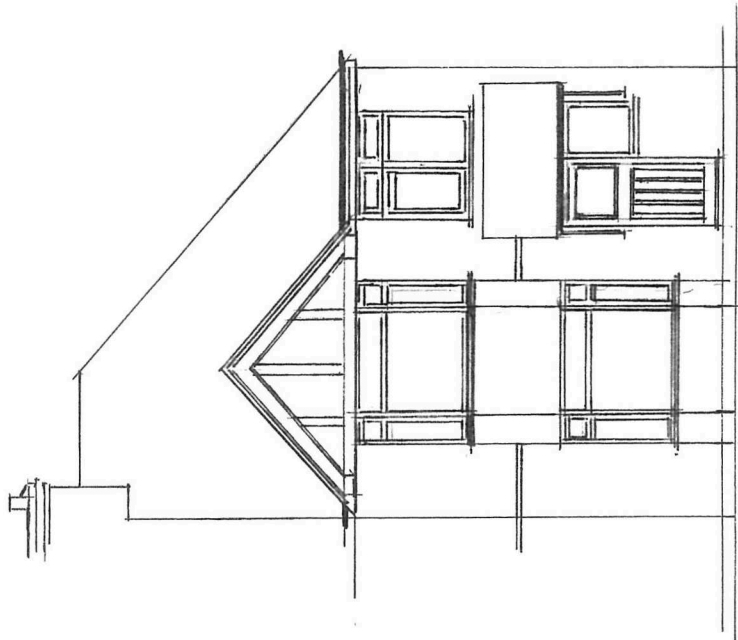


EXISTING FRONT ELEVATION  
(WEST)

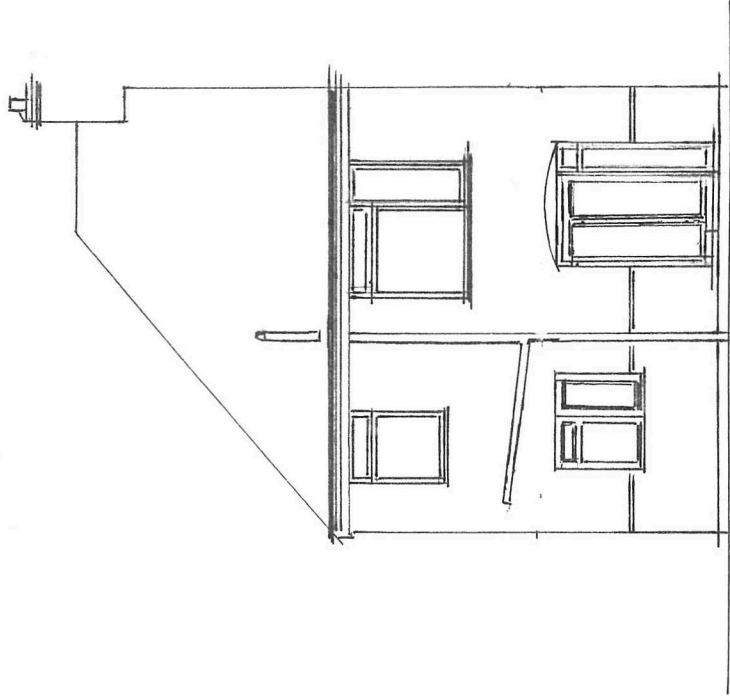


CLIENT: MR AND MRS RAWLES  
PROJECT: ERECTION OF SINGLE  
STOREY KITCHEN AND DINING  
ROOM EXTENSION  
43 ANNWEIR AVENUE  
LANCING  
WEST SUSSEX  
BN15 9PS  
DRAWING TITLE: PROPOSED  
KITCHEN AND DINING ROOM  
EXTENSION, DRAWING NO: 1  
DATE MARCH 2026 REVISION NO: 2  
DRAWING BY M.J. SYRED  
SYRED LTD. 7 GRAND AVENUE.  
LANCING, WEST SUSSEX  
BN15

EXISTING SIDE ELEVATION

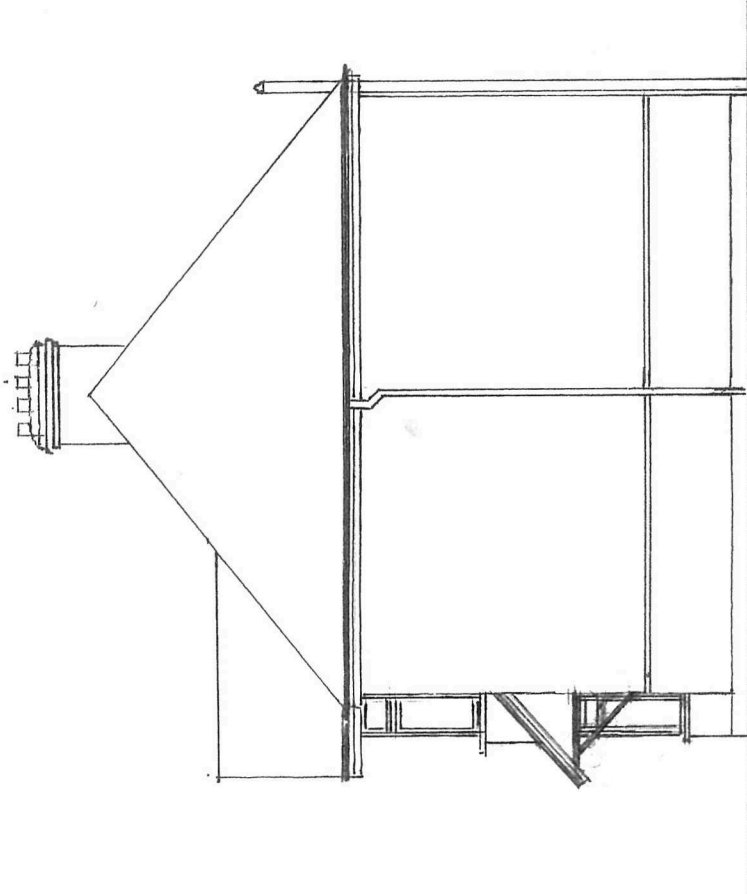

EXISTING REAR ELEVATION  
(EAST)


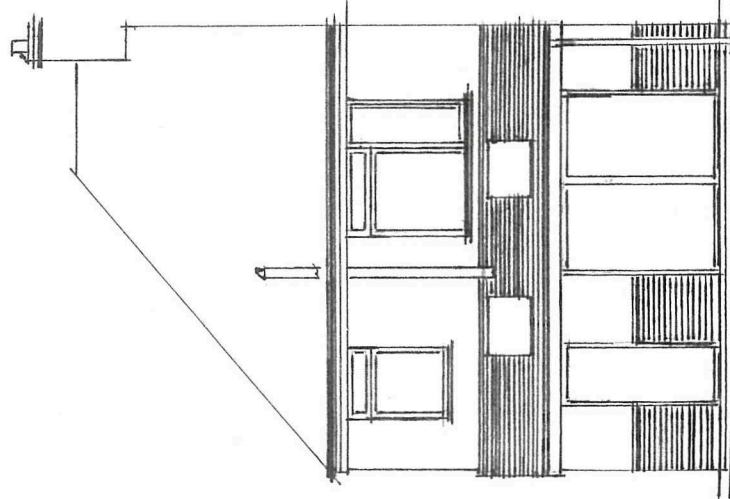


Business Support

30 MAR 2026

Adur & Worthing  
Councils

PROPOSED SIDE ELEVATION  
(SOUTH)

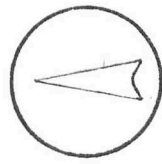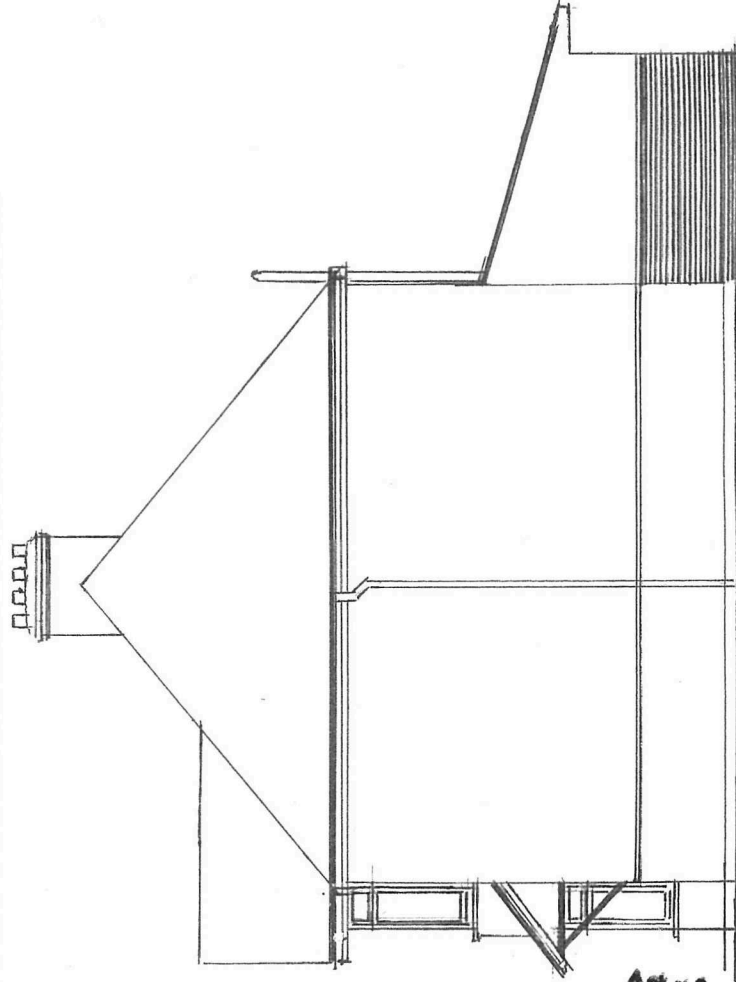

NORTH

SCALE 1:100

METRES 0 1 2 3 4 5 6 7 8 9 10