

NOTES RELATING TO THIS DRAWING

ALL DIMENSIONS ARE TO BE CHECKED ON SITE PRIOR TO COMMENCEMENT OF ANY WORKS, AND ANY DISCREPANCIES REPORTED IMMEDIATELY TO THE ENGINEER.


THIS DRAWING IS TO BE READ IN CONJUNCTION WITH ALL OTHER DESIGN TEAM DETAILS AND SPECIFICATIONS.

DO NOT USE THIS DRAWING TO BUILD FROM WITHOUT IT BEING NOTED AS ISSUED FOR "CONSTRUCTION" IN THE TITLE PANEL BELOW.


- LEGEND:
- PROPOSED 1.8m FENCE
- EXISTING 1.8m BOUNDARY FENCE / WALL
- BOUNDARY LINE

Rev.	Description	By	Chkd.	Date
P1	ISSUE FOR INFORMATION	SPS	SPS	JUN 26

Title:	ISSUE FOR INFORMATION		
Client:			
Project:	1 SEFTON CLOSE WORTHING, BN13 2RT		
Drawing:	PROPOSED SITE AND LOCATION PLANS		
Drawn:	SS	Chkd:	SS
Drawing Status:	PLANNING ISSUE	Rev.	P1
Scale:	Noted @ A3	Date	JUN 26
Job No.	PSD/2026/831	Drawing No.	A04

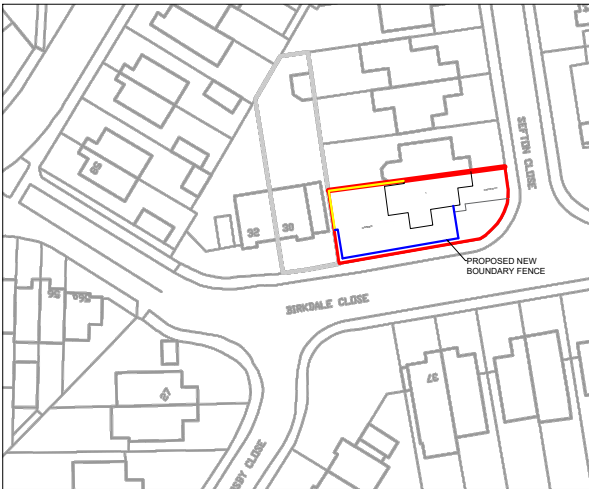

LOCATION PLAN
(proposed)
Scale 1:1250

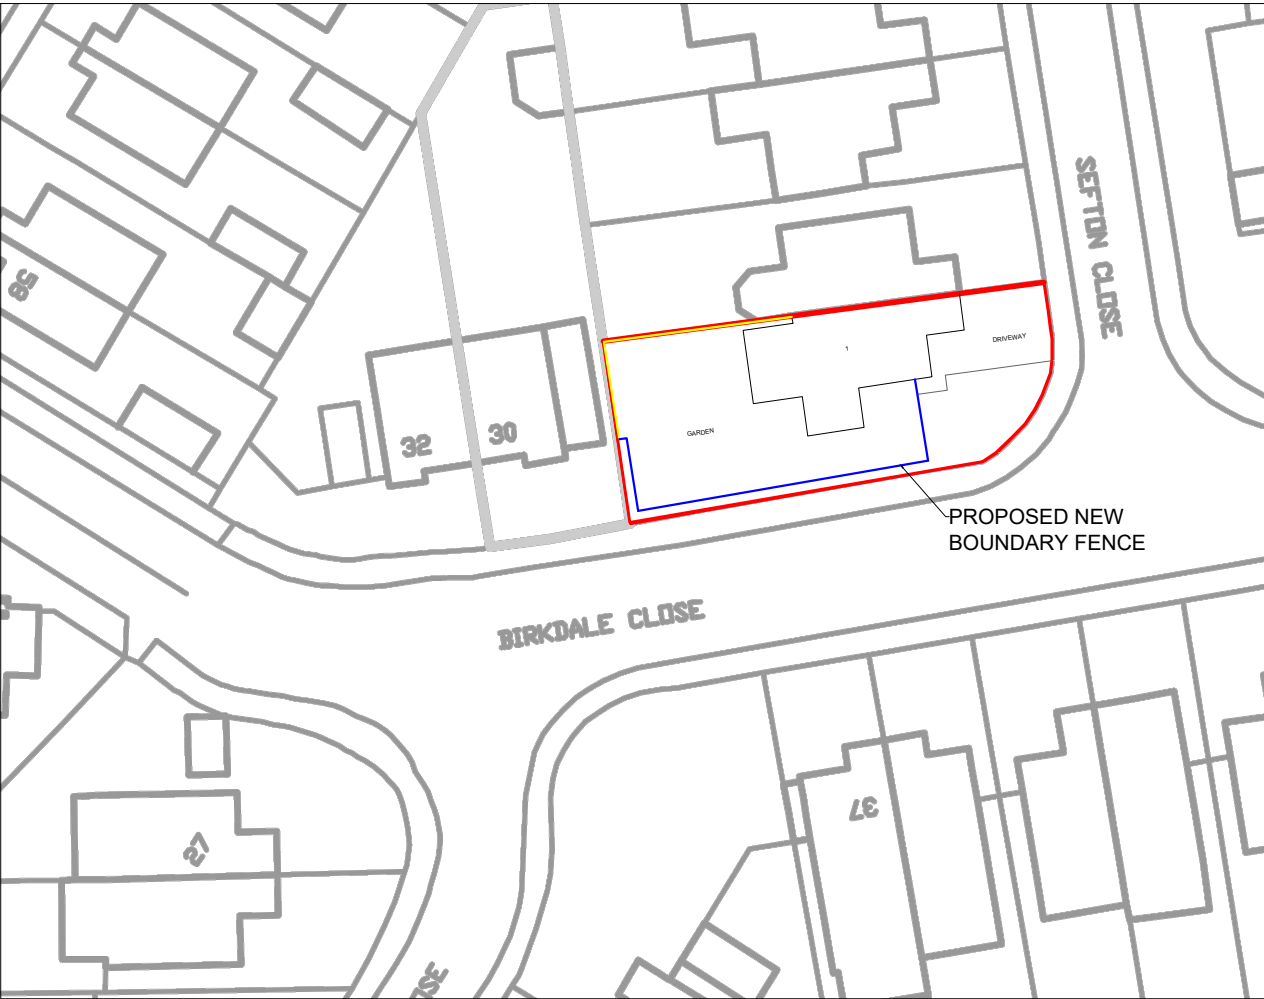

SITE PLAN
(proposed)
Scale 1:500

