



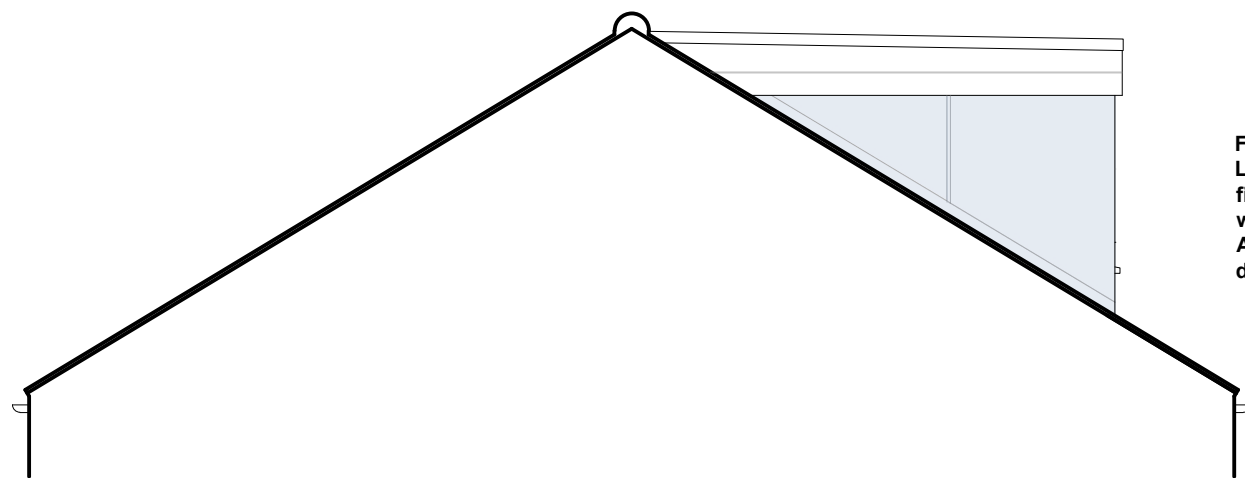


SIDE ELEVATION

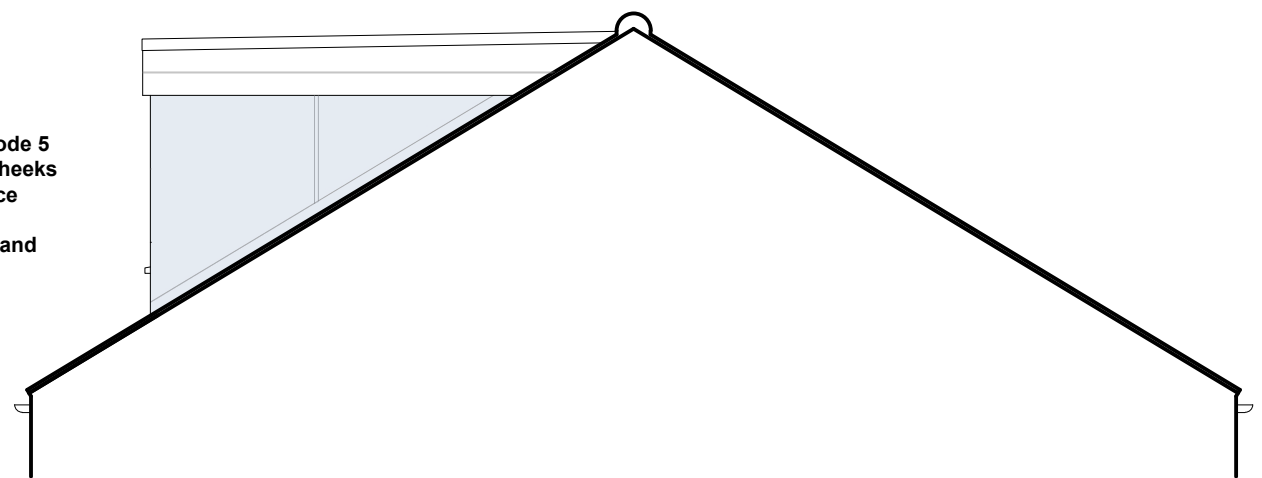


SIDE ELEVATION

Flat roof dormer with Code 5
Lead roof and dormer cheeks
fixed in strict accordance
with the Lead Sheet
Association guidelines and
details.

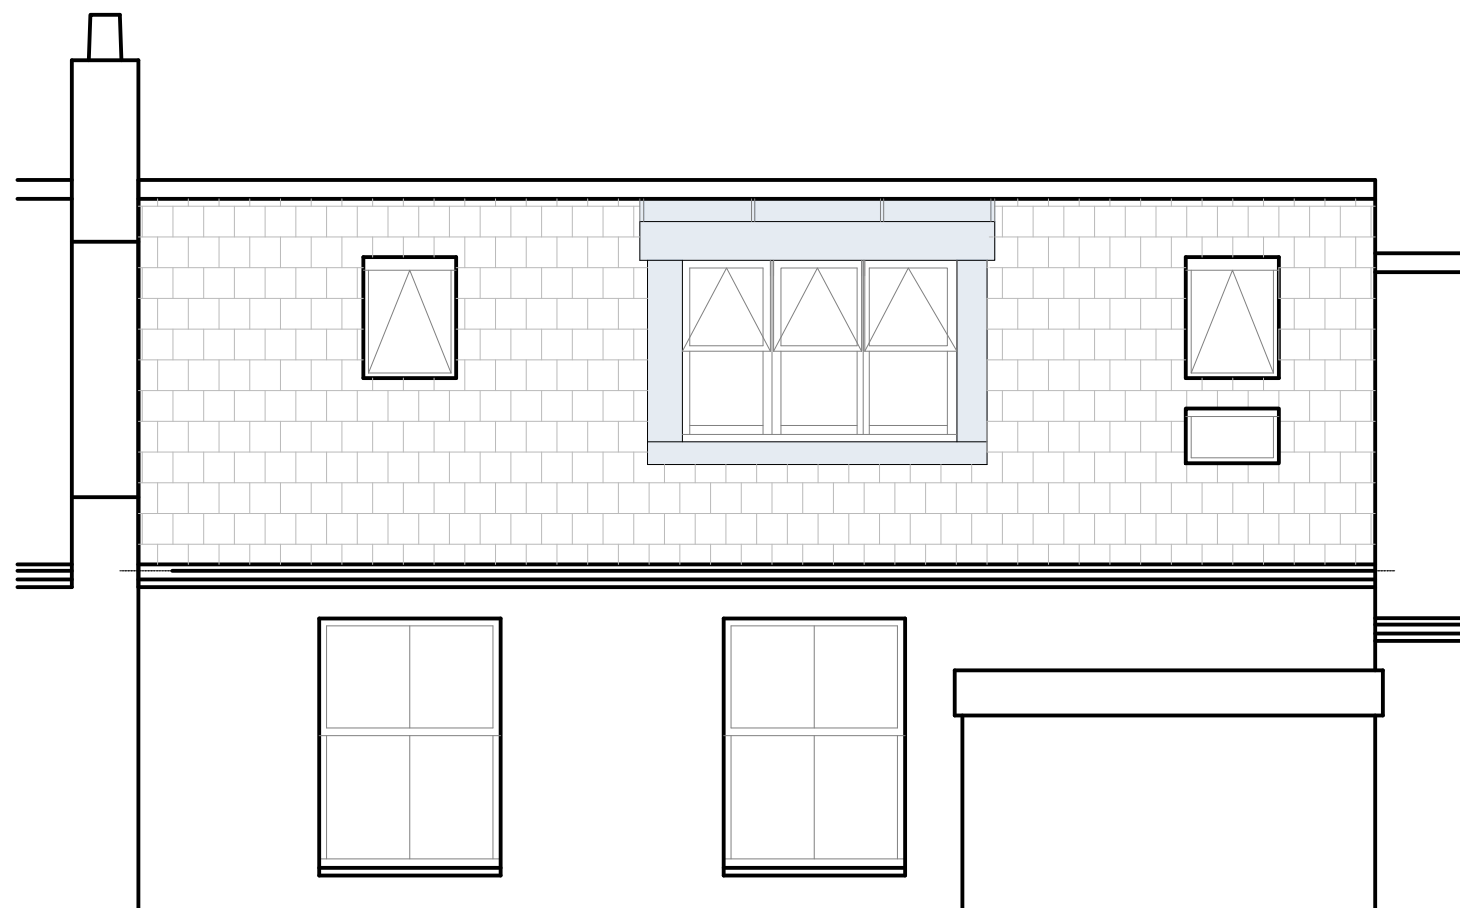

REAR ELEVATION

Flat roof dormer with Code 5
Lead roof and dormer cheeks
fixed in strict accordance
with the Lead Sheet
Association guidelines and
details.

 

PROJECT:
11 WEST STREET
SHOREHAM
BN43 5WF

CLIENT:
MR D SHEPPARD
PROJECT NO:
2025-05

DRAWING TITLE:
PROPOSED DORMER
ELEVATIONS

REVISIONS:

SCALE:
1:50@A3
DATE:
APRIL 2026

DRAWING NO:
PL-10