


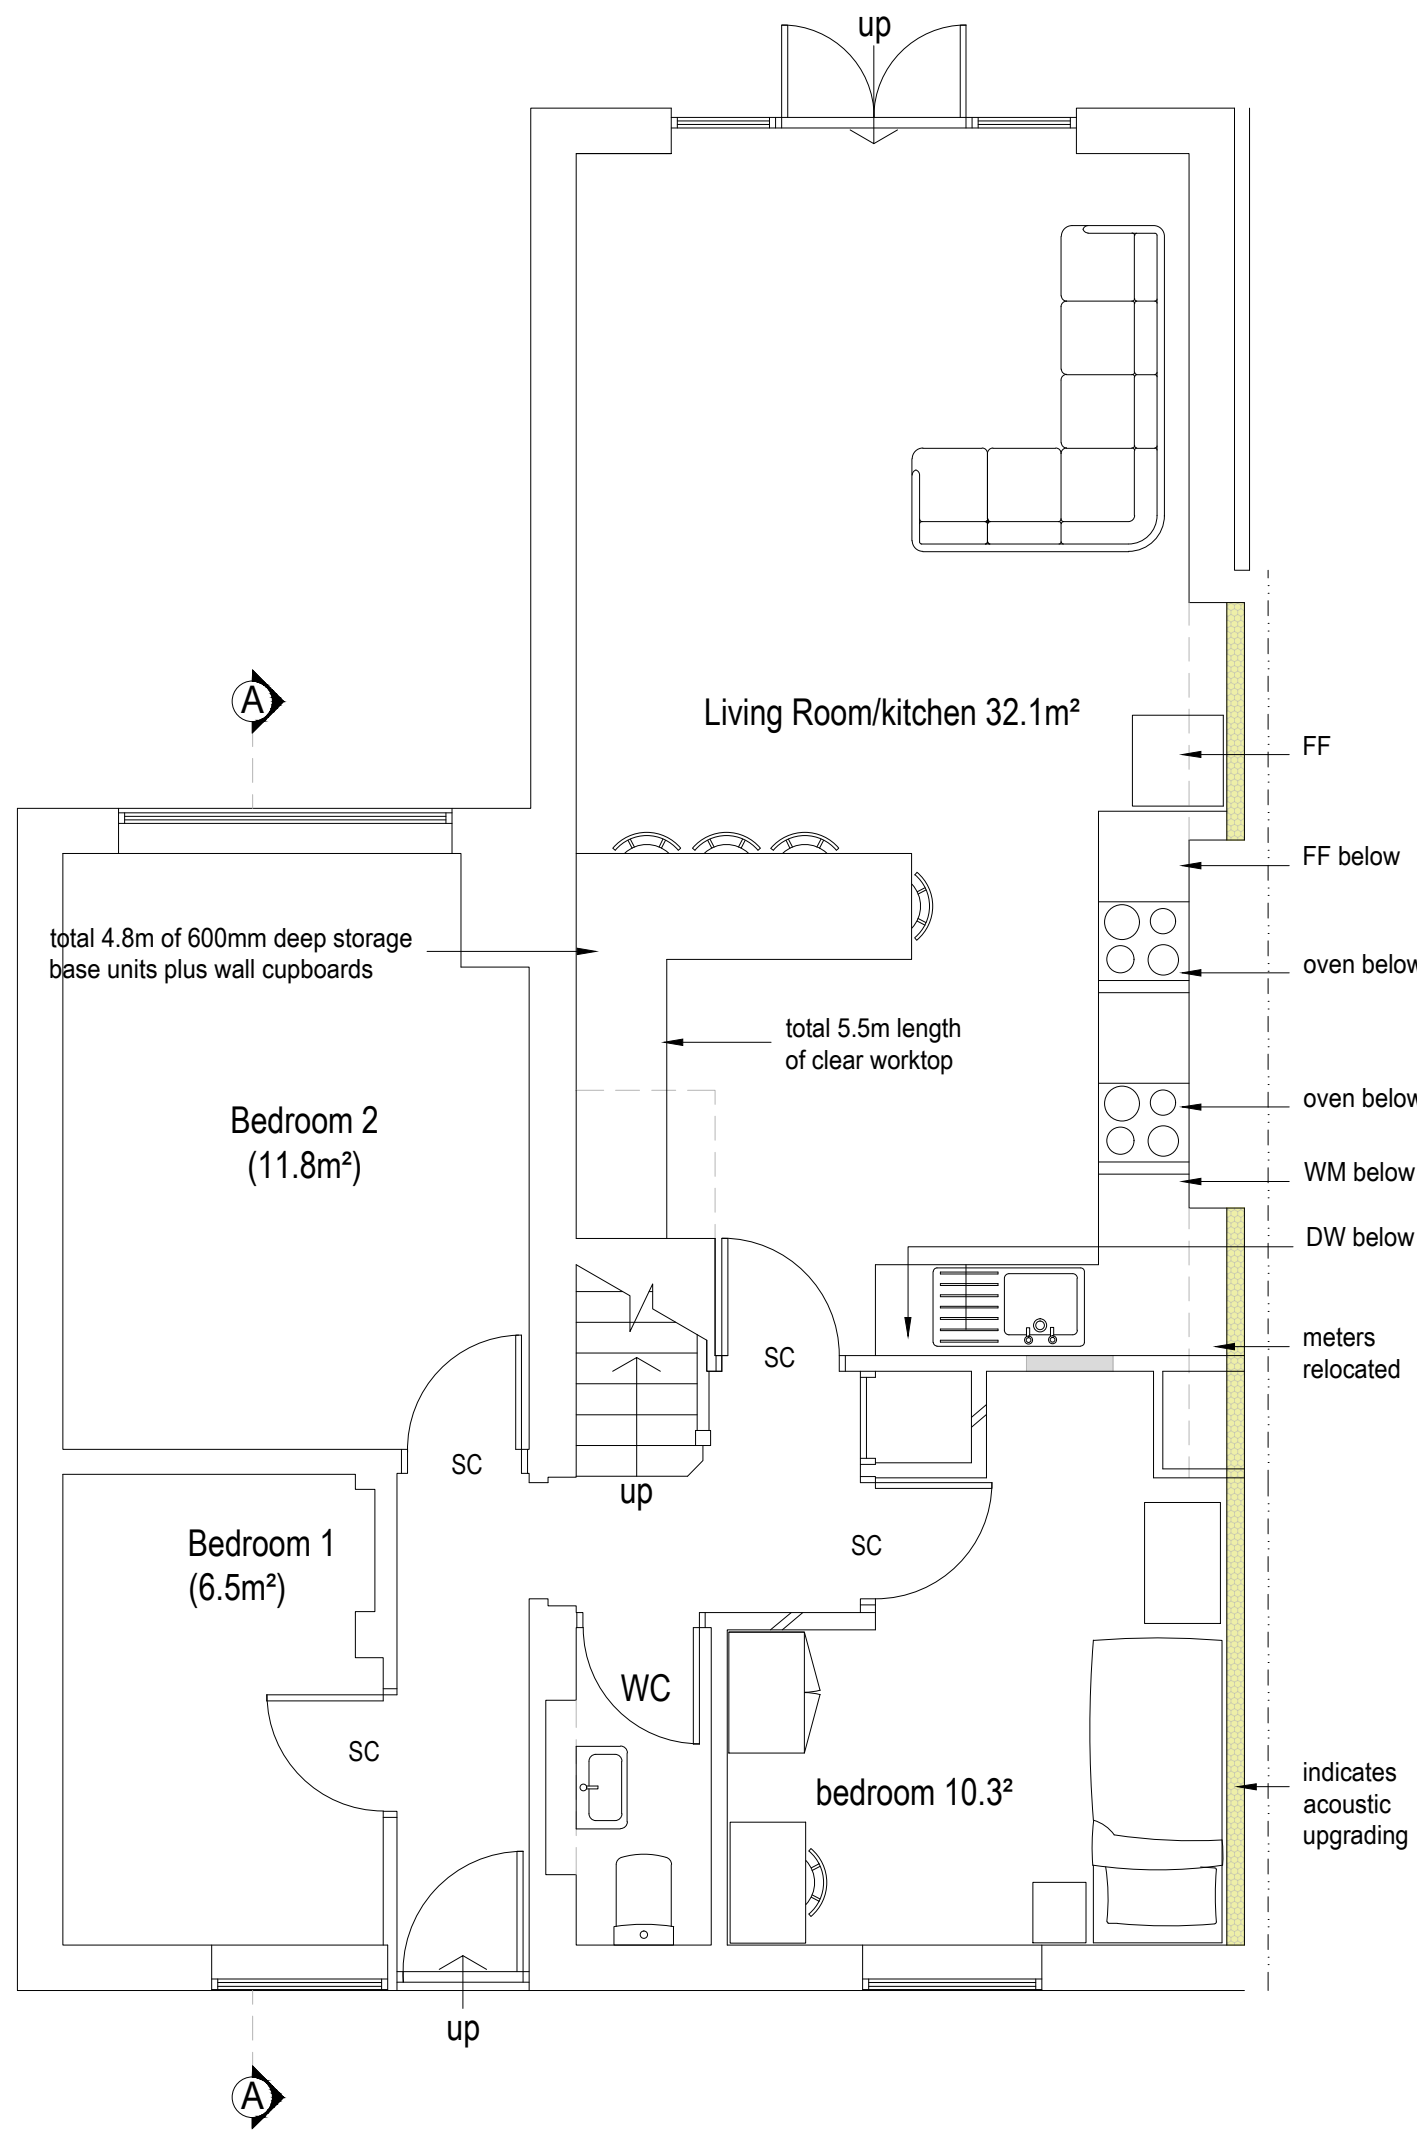


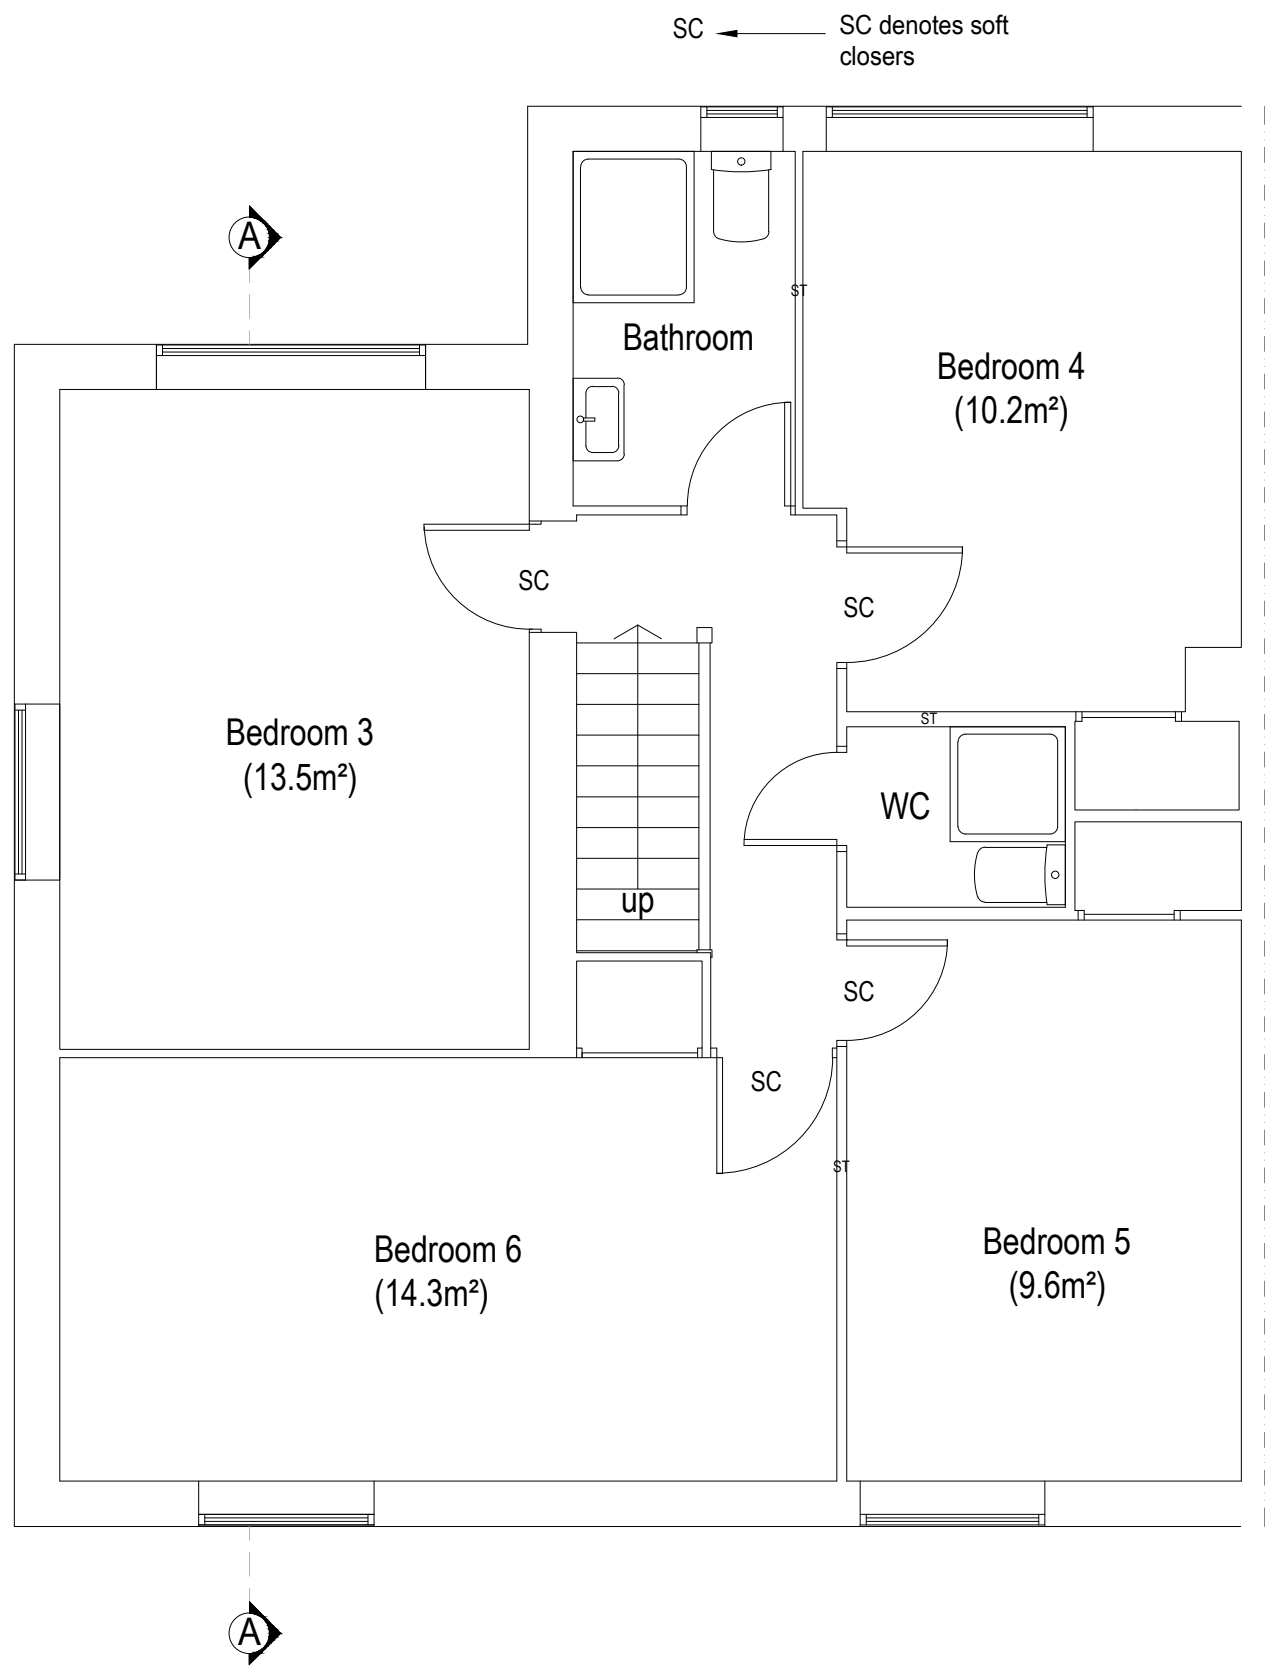

Proposed Ground Floor Plan 1:50

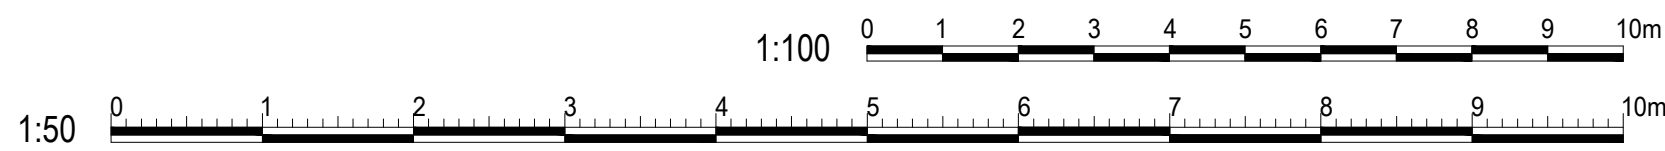

Proposed First Floor Plan 1:50

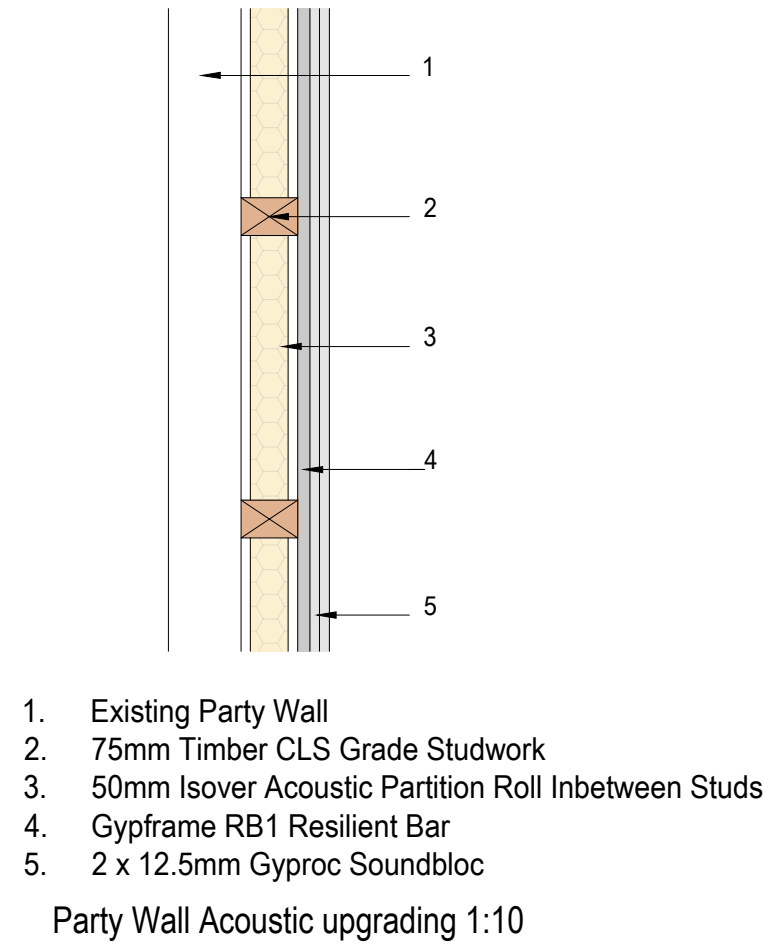

Rev B 29.05.26 GF amended and elevations removed as no changes proposed
Rev A 21.05.26 Soft closers and acoustic upgrading amendments

bpm Architectural Services Ltd.

client	Be Abolitionist Vegan
project	34 Bellview Road Worthing West Sussex BN13 1HA
project ref.	3221 Drawing No. 02B
drawing title	Proposed plans , elevations and section
drawn by	KL
date	March 26 scale 1:50/100@ A1
	www.bpmnet.co.uk info@bpmnet.co.uk

Do not scale off drawing, check All goods materials workmanship to all dimensions on site before all conform with current building regs work is commenced BSS and COPs