




3 East Facing Side Elevation

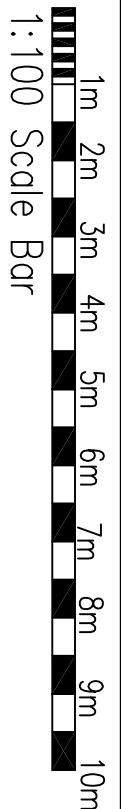


4 North Facing Front Elevation

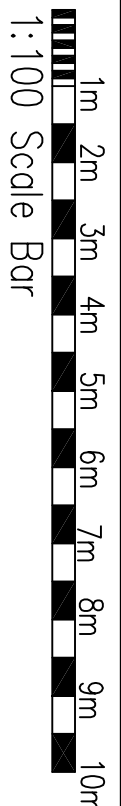


5 West Facing Side Elevation

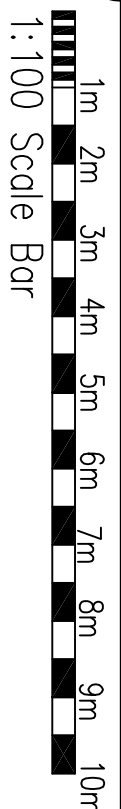

6 South Facing Rear Elevation

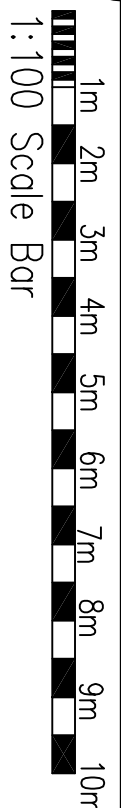


Rear Garden

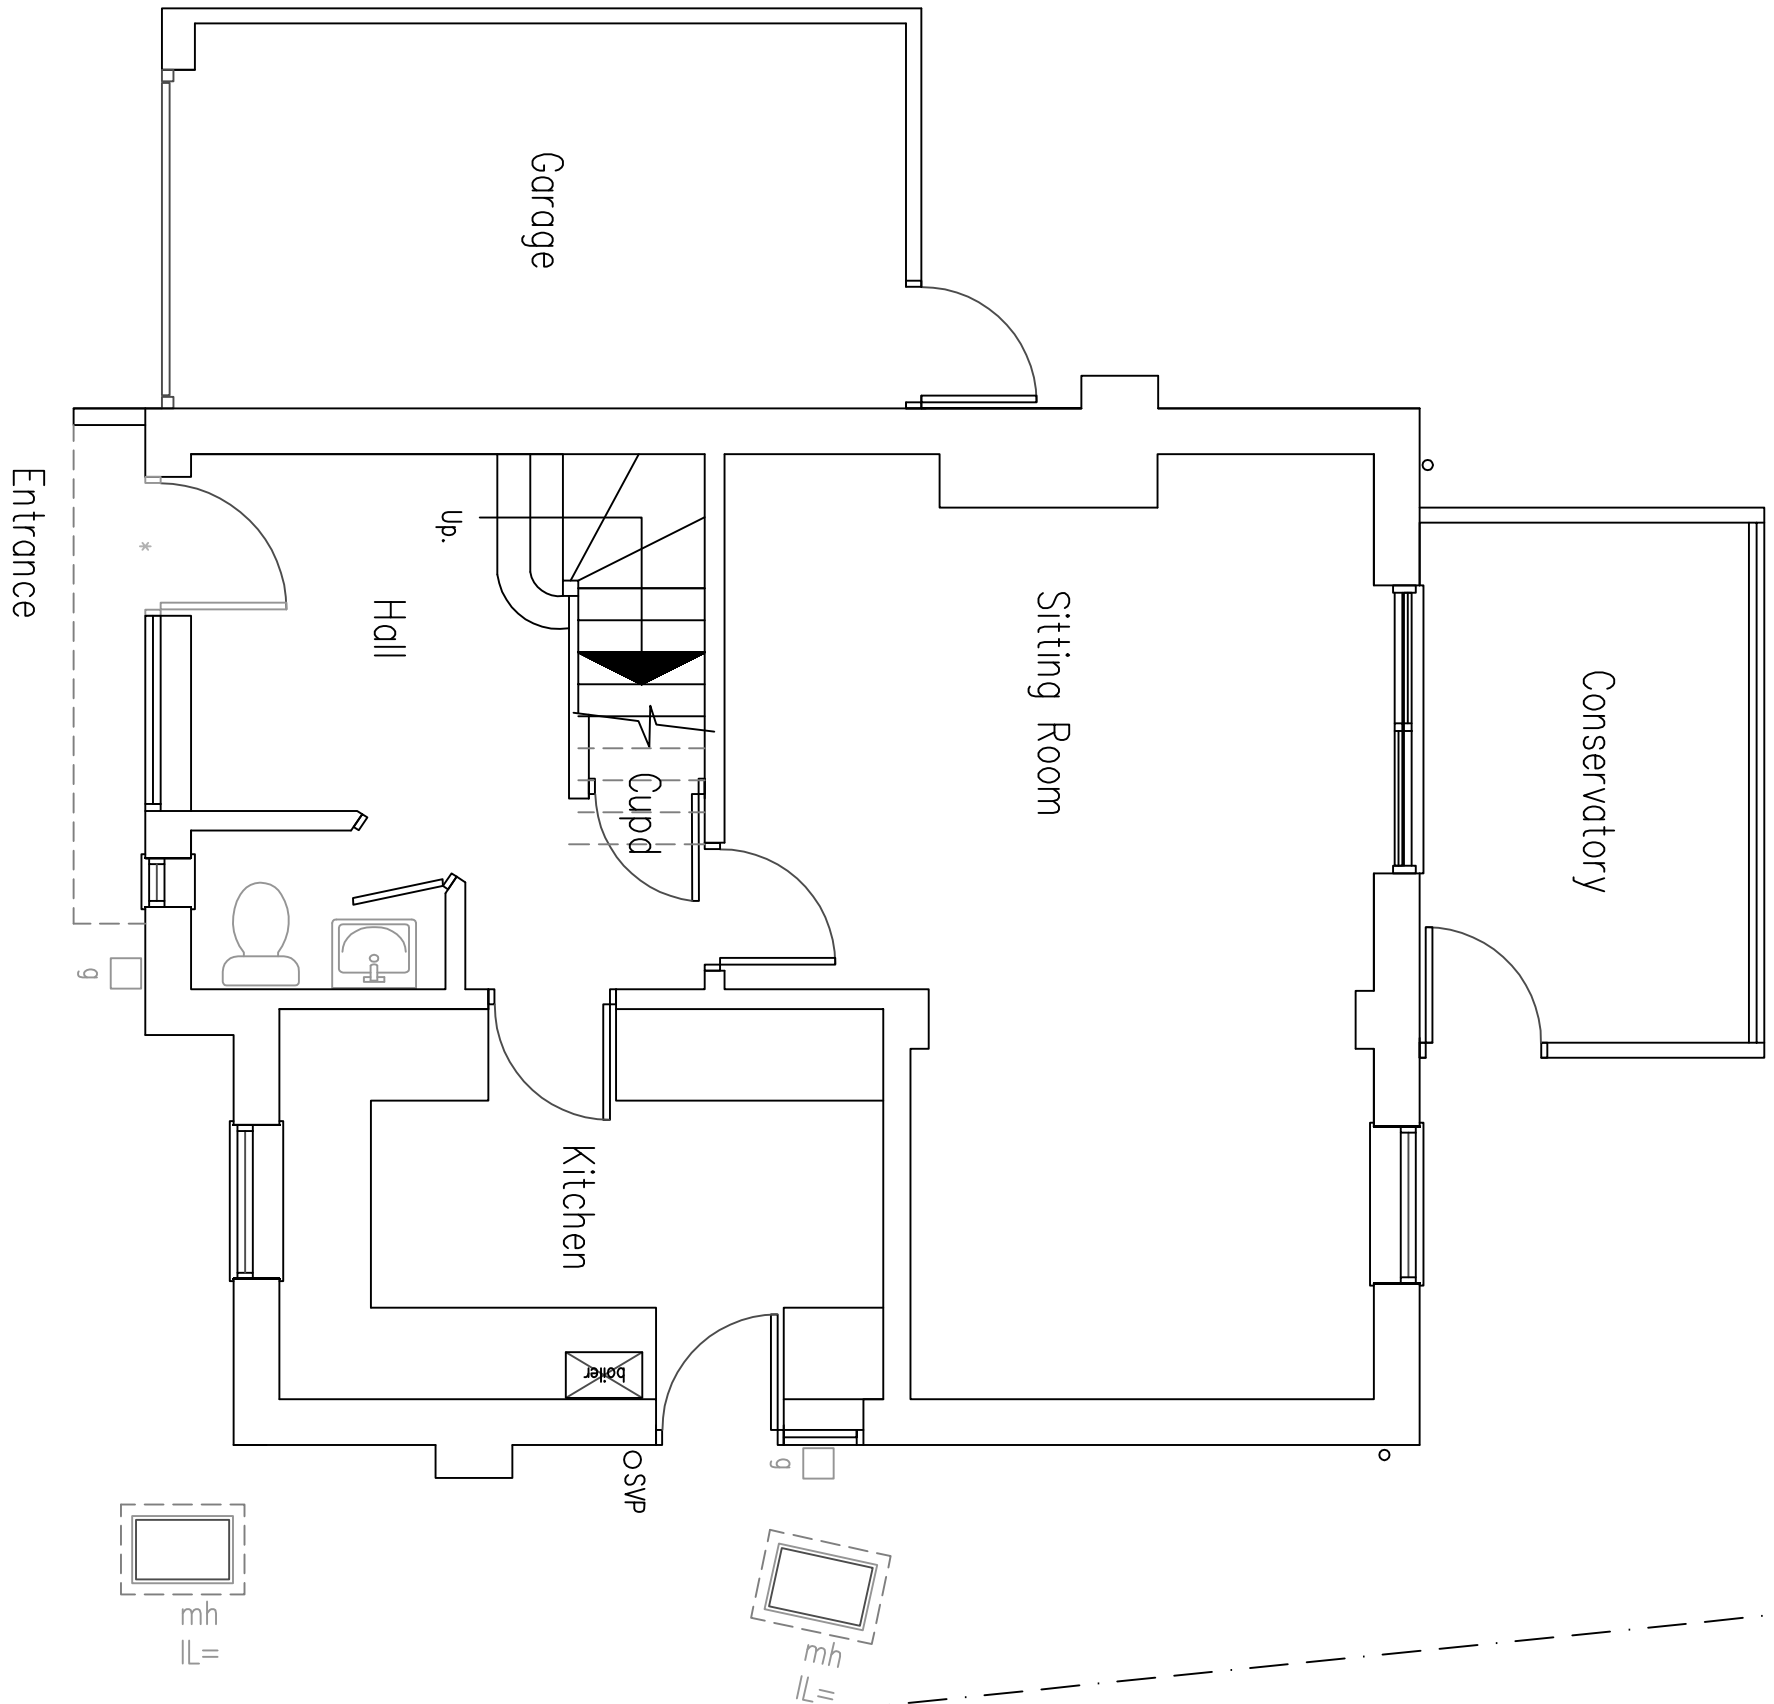

Drive


1 Ground Floor Plan

1:50 Scale Bar

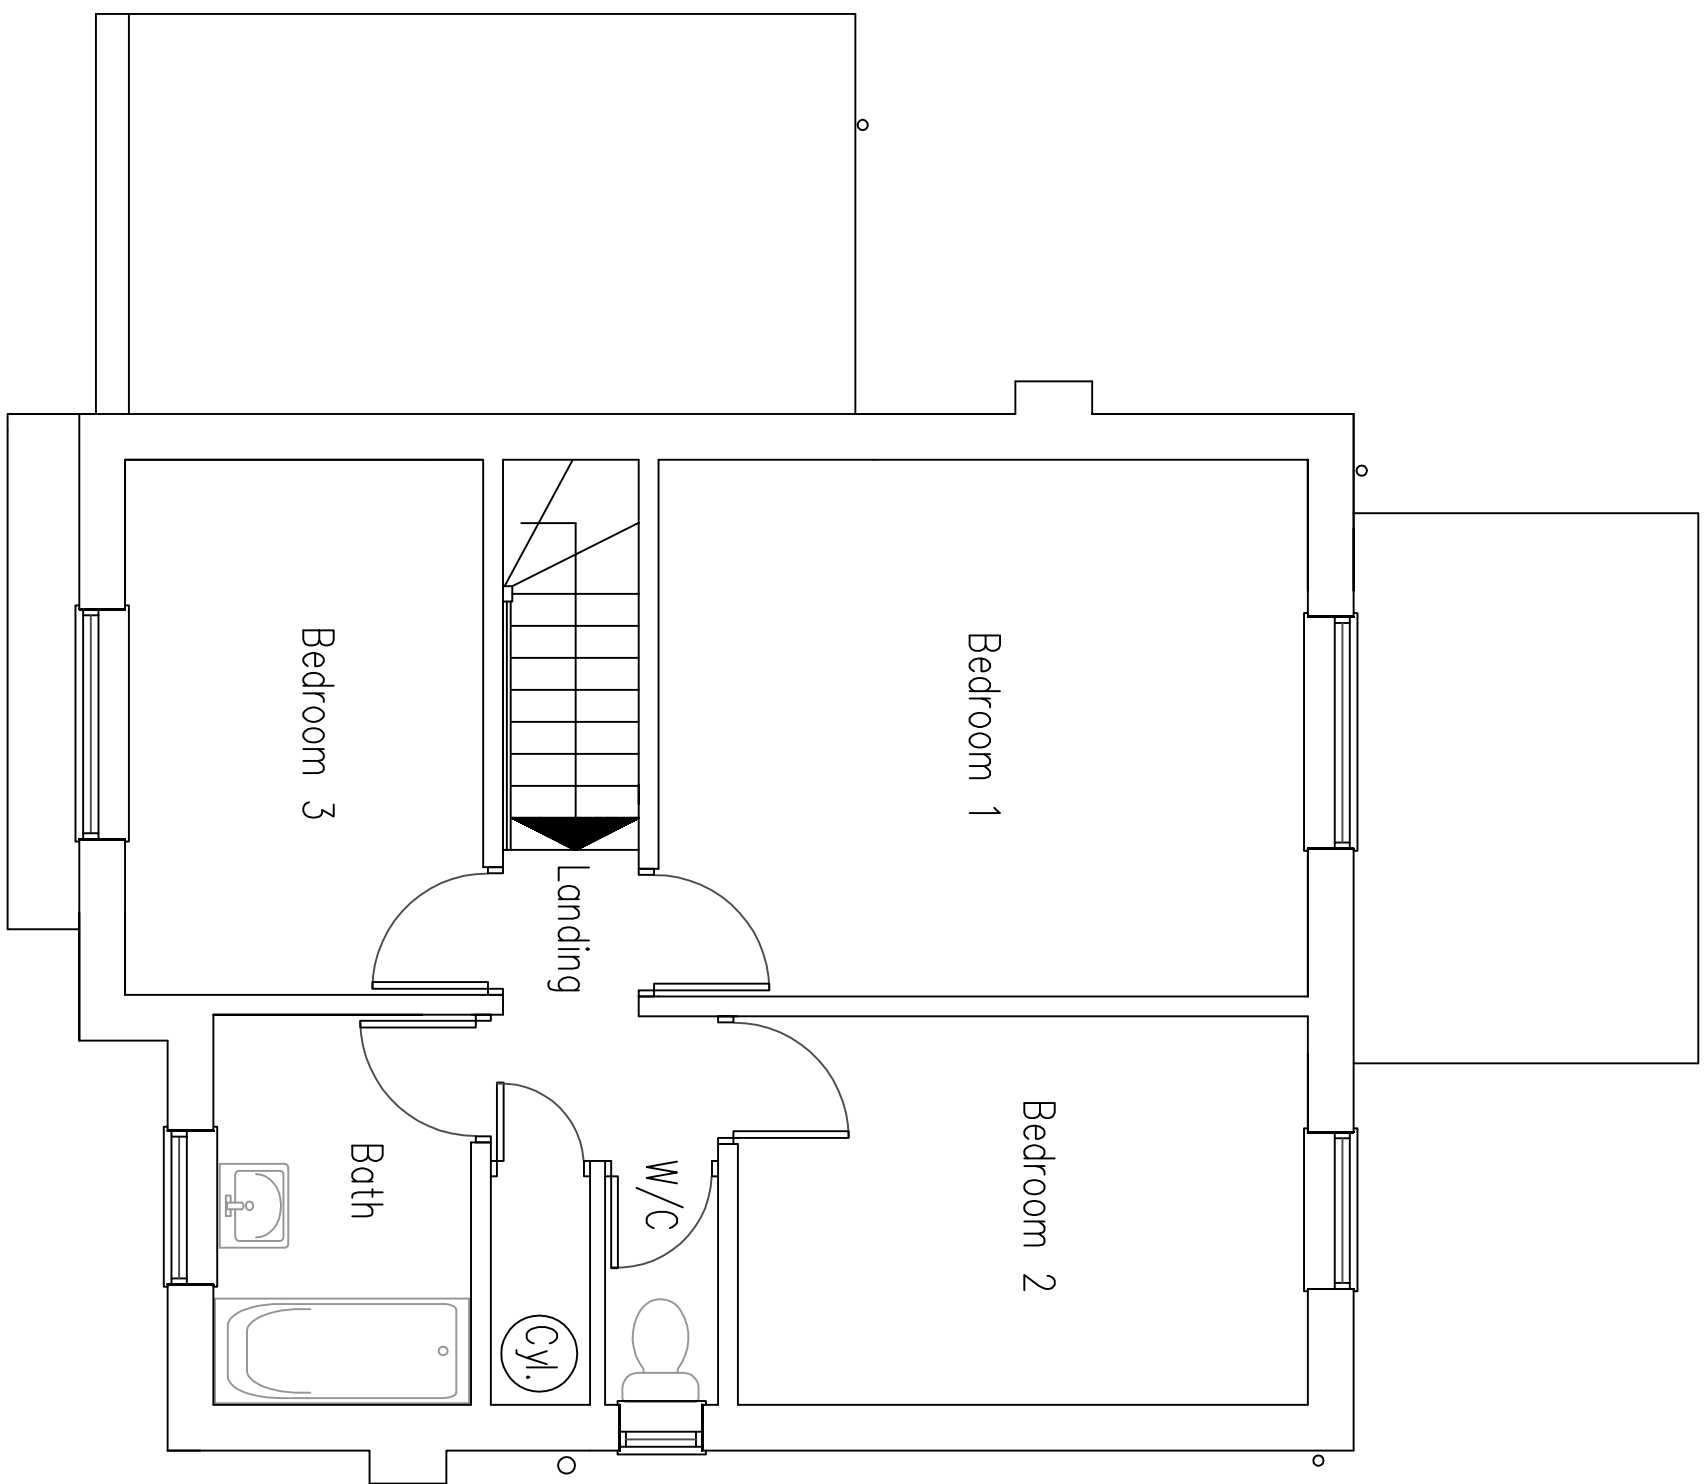

2 First Floor Plan

1:50 Scale Bar

 

DO NOT SCALE FROM THIS DRAWING EXCEPT FOR PLANNING AS PHOTOCOPIES WILL BE SUBJECT TO DISTORTION DRAWINGS TO BE READ IN CONJUNCTION WITH ALL OTHER DRAWINGS. 3. SITE CONDITIONS AND SERVICES CONTRACT ANY DISCREPANCIES MUST BE BROUGHT TO THE ATTENTION OF THE ARCHITECT IMMEDIATELY. THE CONTRACTOR MUST VERIFY ALL DIMENSIONS BY SITE MEASUREMENT BEFORE ORDERING MATERIALS OR MANUFACTURING COMPONENTS. SUBSTITUTE MATERIALS & PRODUCTS TO THOSE SPECIFIED SHALL BE INSTALLED AT THE CONTRACTOR'S RISK OR HIGHER PERFORMANCE AND NOT IN CONFLICT WITH OTHER ELEMENTS. FOUNDATIONS/FLOOR CONSTRUCTION DESIGNED BY STRUCTURAL ENGINEER TO SUIT LOCAL SOIL CONDITIONS PROXIMITY TO TREES ETC. ALL TO BE APPROVED BY BUILDING CONTROL.

Project:

Proposed Extensions and Internal Alterations At: 69 Raleigh Crescent Worthing West Sussex

Drawing title:

Plans & Elevations As Existing

Client:

Chris Toolan

© Copyright of:

Architectural & Planning Services
7 Errington Rd
Shoreham By Sea
West Sussex
BN43 5NQ
01273 441009
e-mail: benw@bjwarchitectural.co.uk
website: bjwarchitectural.co.uk

BJW

Scale: 1:50 1:100

Paper size A1

Date: 22.10.2025

Drawn: BJW

Dwg No. 01

Rev'n

Note: All dimensions to be checked on site.