

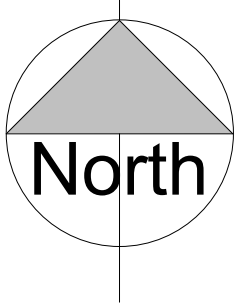
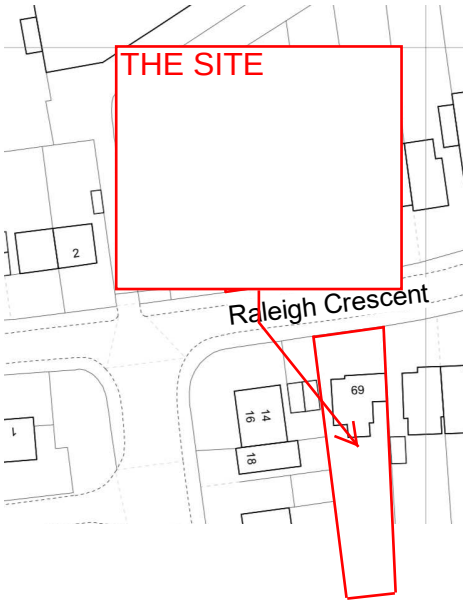
 


Site Plan - 1:1250

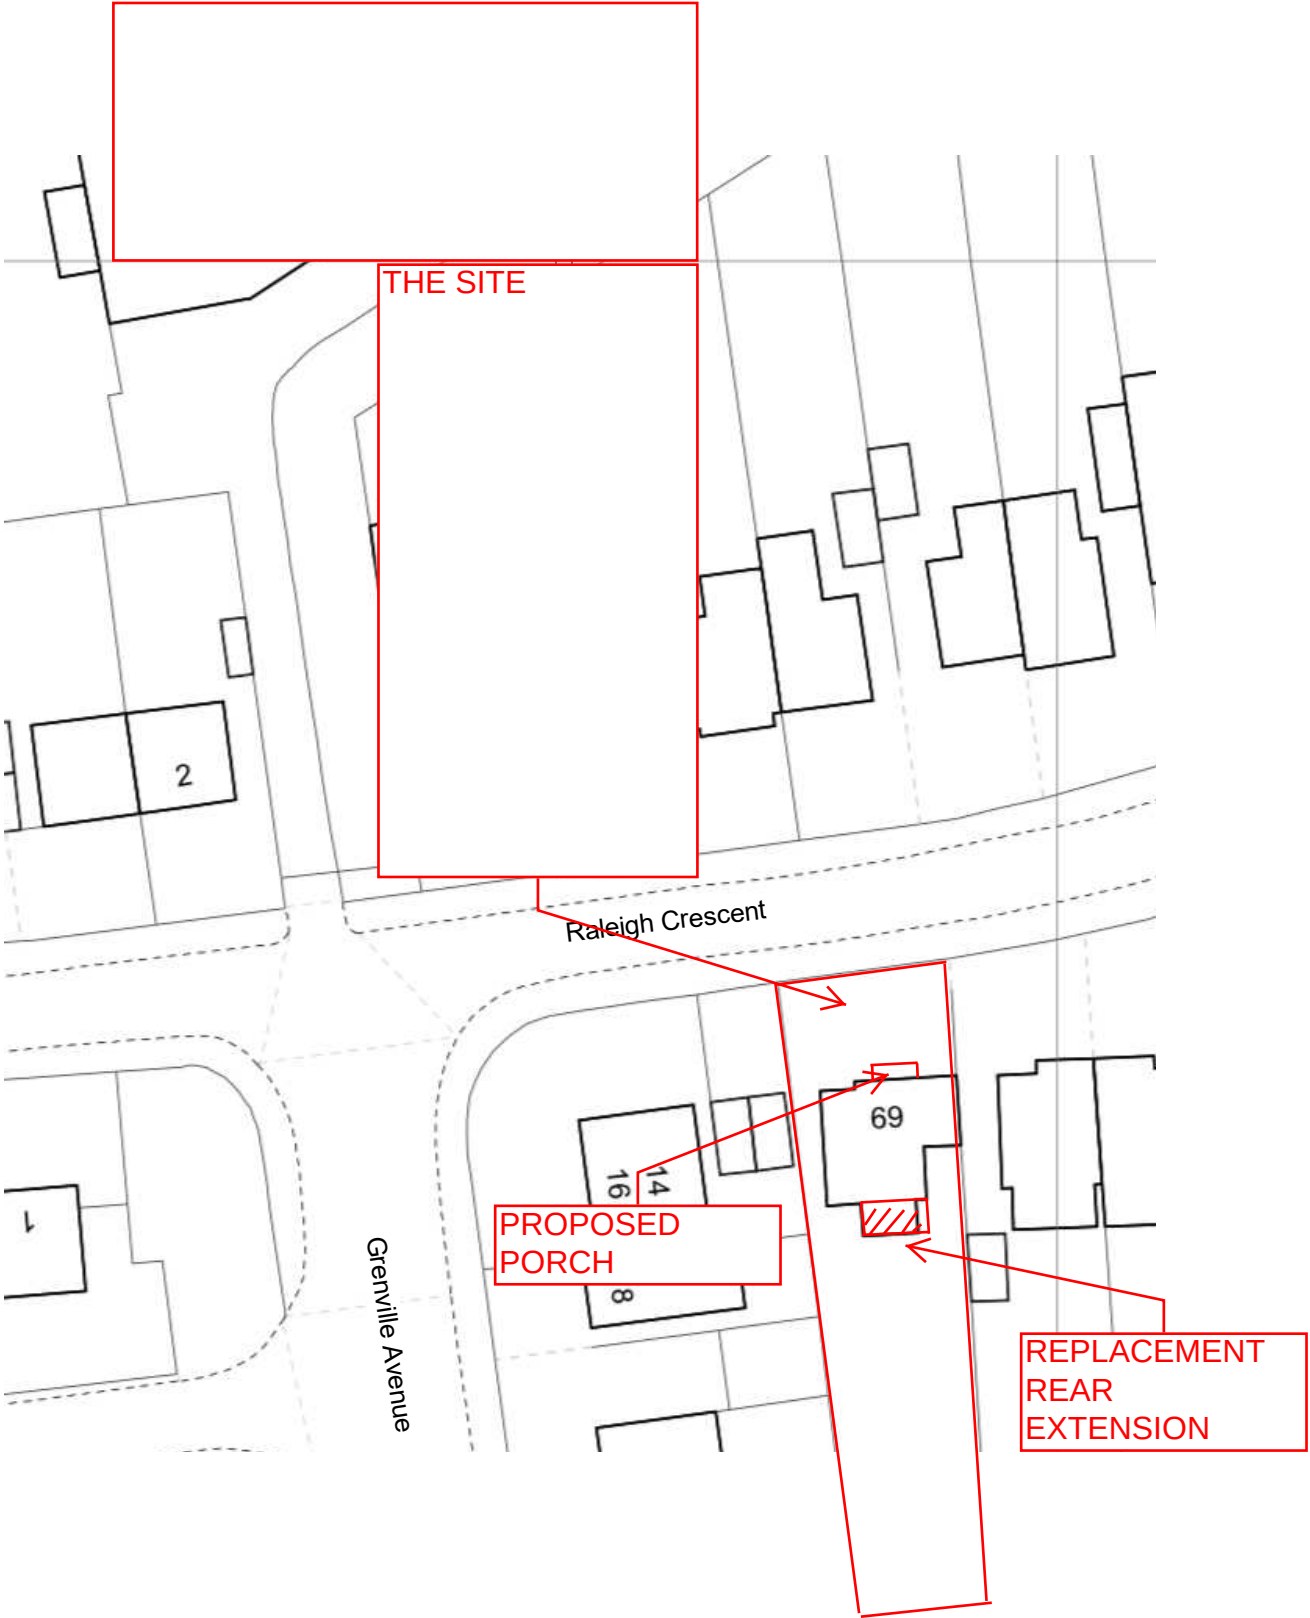

Site Plan - 1:500

 

Revisions

Drawing Number

03

Size

A3

Scale

1:500, 1:1250

Project

03 LOCATION AND BLOCK PLAN

Job Title

69

Raleigh Crescent
Goring By Sea
West Sussex
BN12 6EE

BJW ARCHITECTURAL